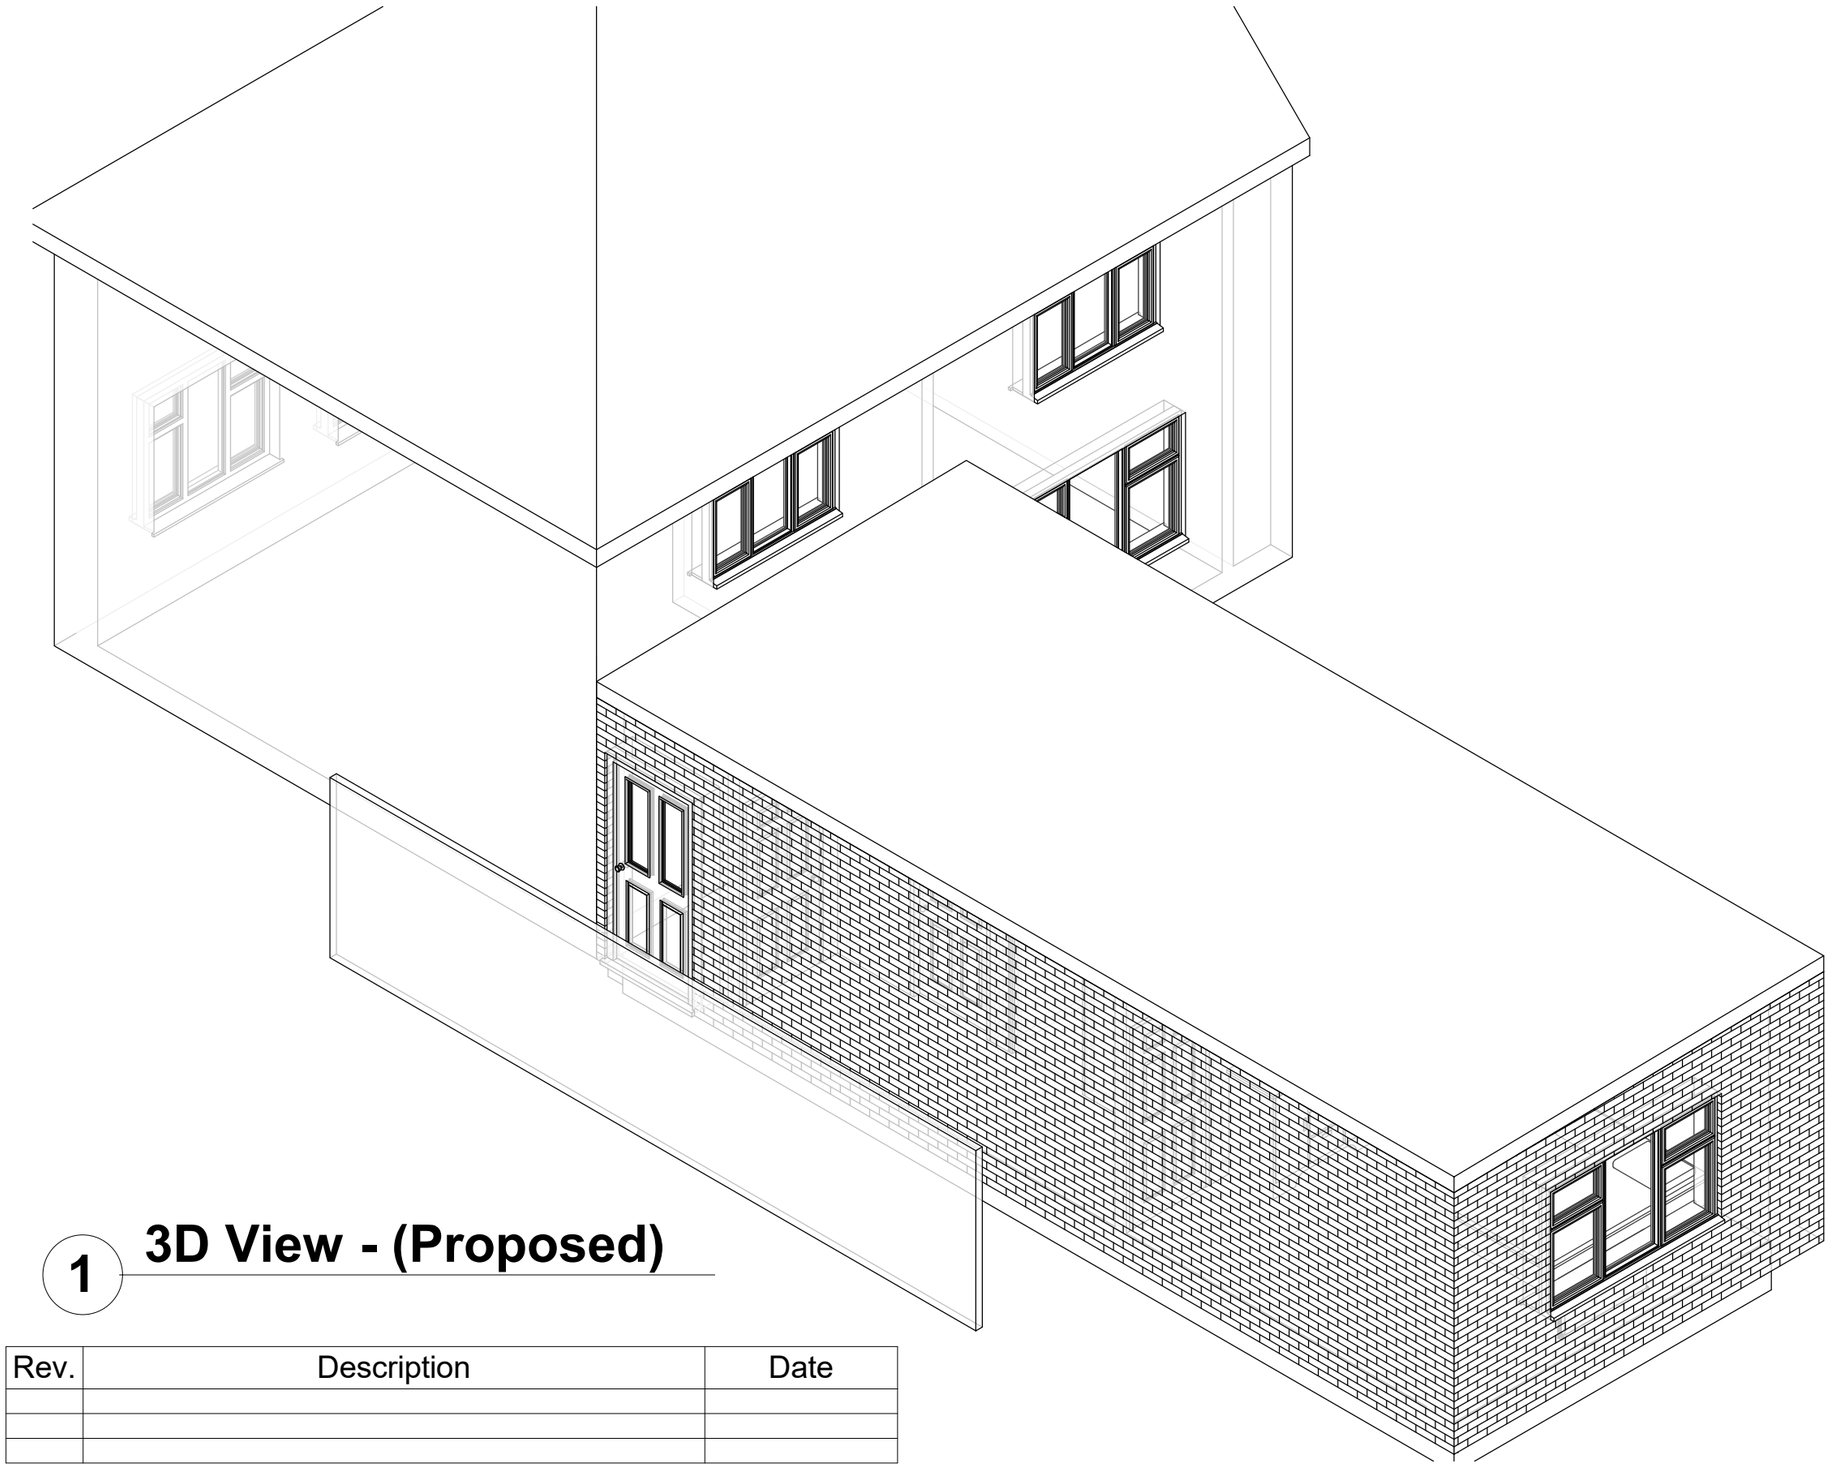


1 3D View - (Proposed)

Rev.	Description	Date

SOUTH HOLLAND DISTRICT COUNCIL
Building Consultancy South Holland

CLIENT Mrs T Bradley ADDRESS 9 Rowan Avenue Spalding PE11 2LH	PROJECT Accessibility Adaptations	Date 23/04/2019	Project number DFG/19/1047	Scale (@ A3)
	SHEET Proposed 3D View	Drawn by SG	DRAWING NUMBER 06	REV