
1047 Grant - Location Plan 2500

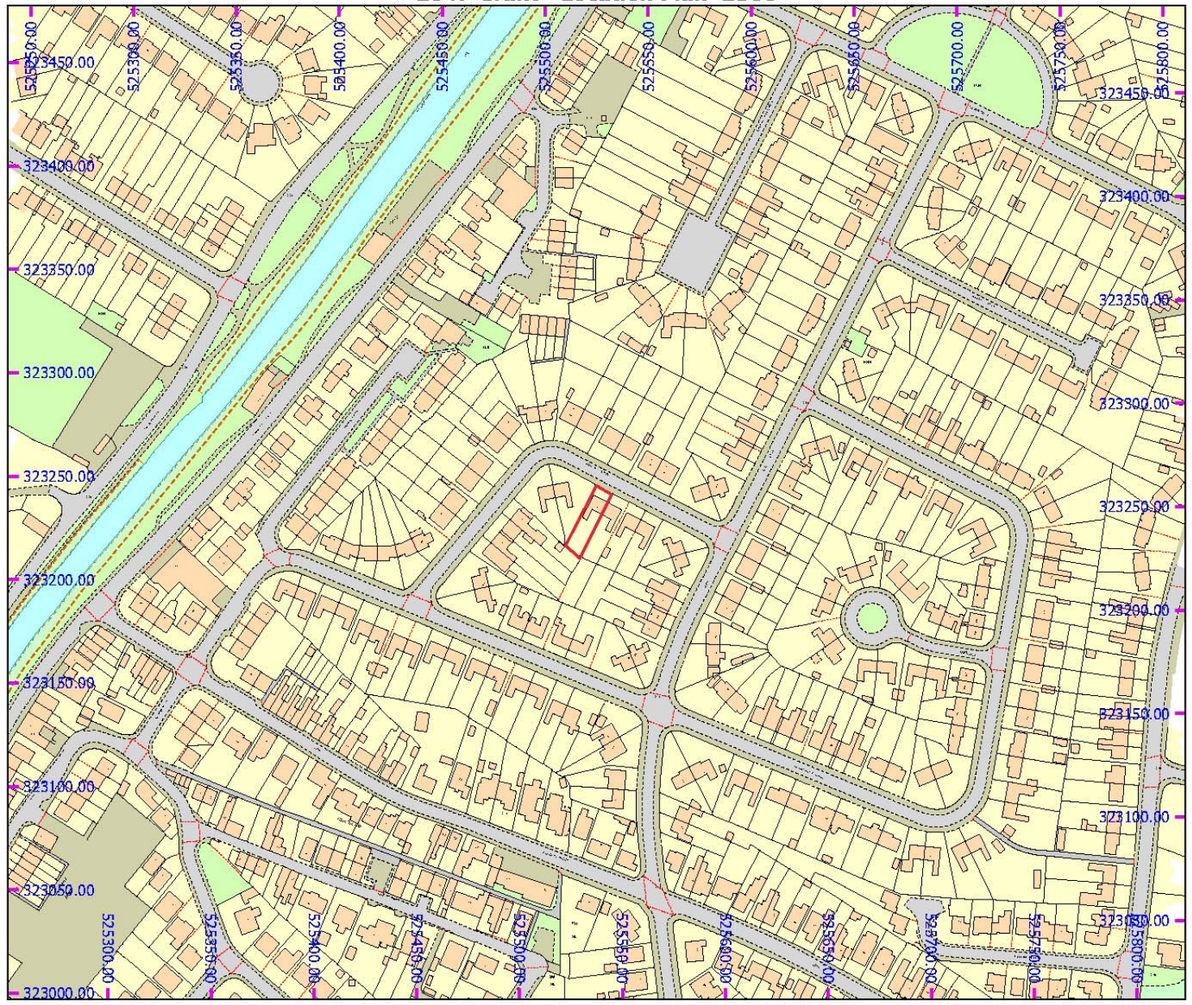

MAP SCALE 1: 2500
CREATED DATE: 04/04/2019
PHOTOGRAPHIC COPY LIABLE TO DISTORTION IN SCALE

© Crown copyright and database rights 2019 Ordnance Survey 100018351

1047 Grant - Block Plan 500



MAP SCALE 1: 500
CREATED DATE: 04/04/2019
PHOTOGRAPHIC COPY LIABLE TO DISTORTION IN SCALE

© Crown copyright and database rights 2019 Ordnance Survey 100018351

Rev.	Description	Date

CLIENT Mrs T Bradley

ADDRESS 9 Rowan Avenue
Spalding
PE11 2LH

PROJECT	Date	Project number	Scale (@ A3)
Accessibility Adaptations	23/04/2019	DFG/19/1047	
SHEET Site Block Location	Drawn by SG	DRAWING NUMBER 08	REV