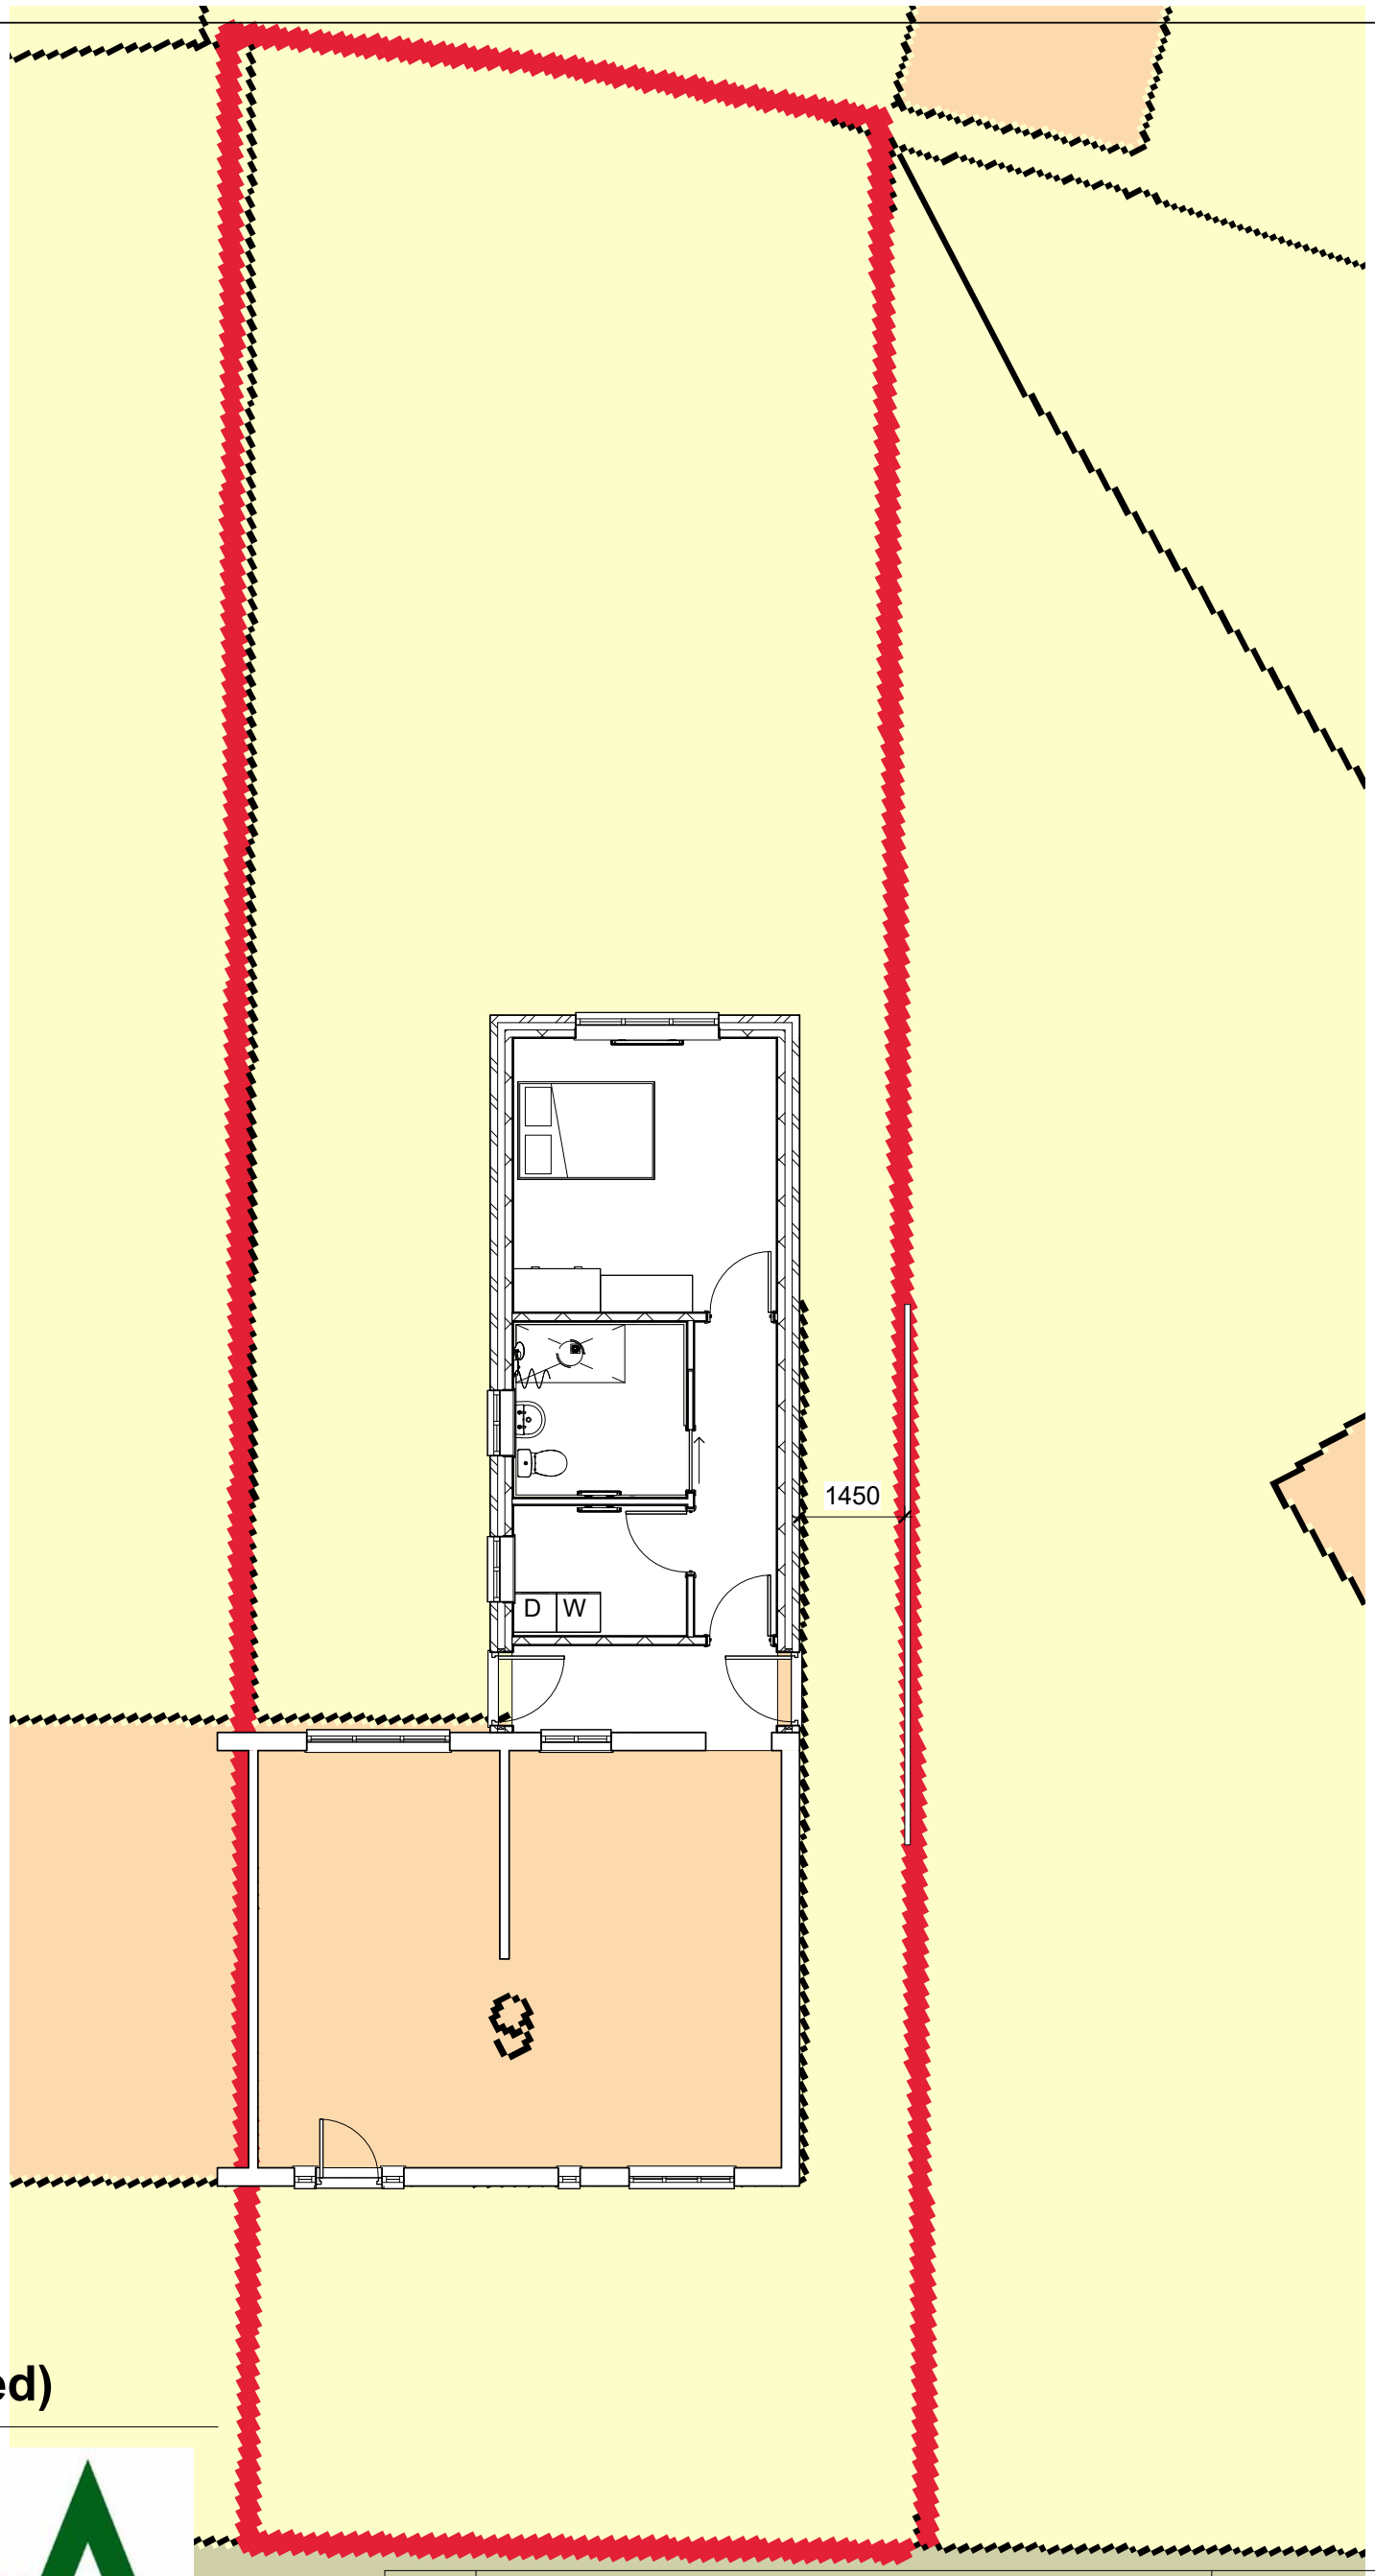


1 Block Plan - (Proposed)

1 : 100

SOUTH HOLLAND DISTRICT COUNCIL

Building Consultancy South Holland

Rev.	Description	Date

CLIENT Mrs T Bradley ADDRESS 9 Rowan Avenue Spalding PE11 2LH	PROJECT Accessibility Adaptations	Date 23/04/2019	Project number DFG/19/1047	Scale (@ A3) 1 : 100
	SHEET Proposed Block Plan	Drawn by SG	DRAWING NUMBER 12	REV