

0599-10

Site Location Plan

Scale 1:1250

remway Design Ltd
2nd Floor - 5B Sheepmarket
Spalding
PE11 1BH
Tel: 01775 768 921
e-mail: enquiries@remwaydesign.co.uk

Site :

Residential Development on Land to:
Rear of 49 Hawthorn Bank
Spalding

Client :

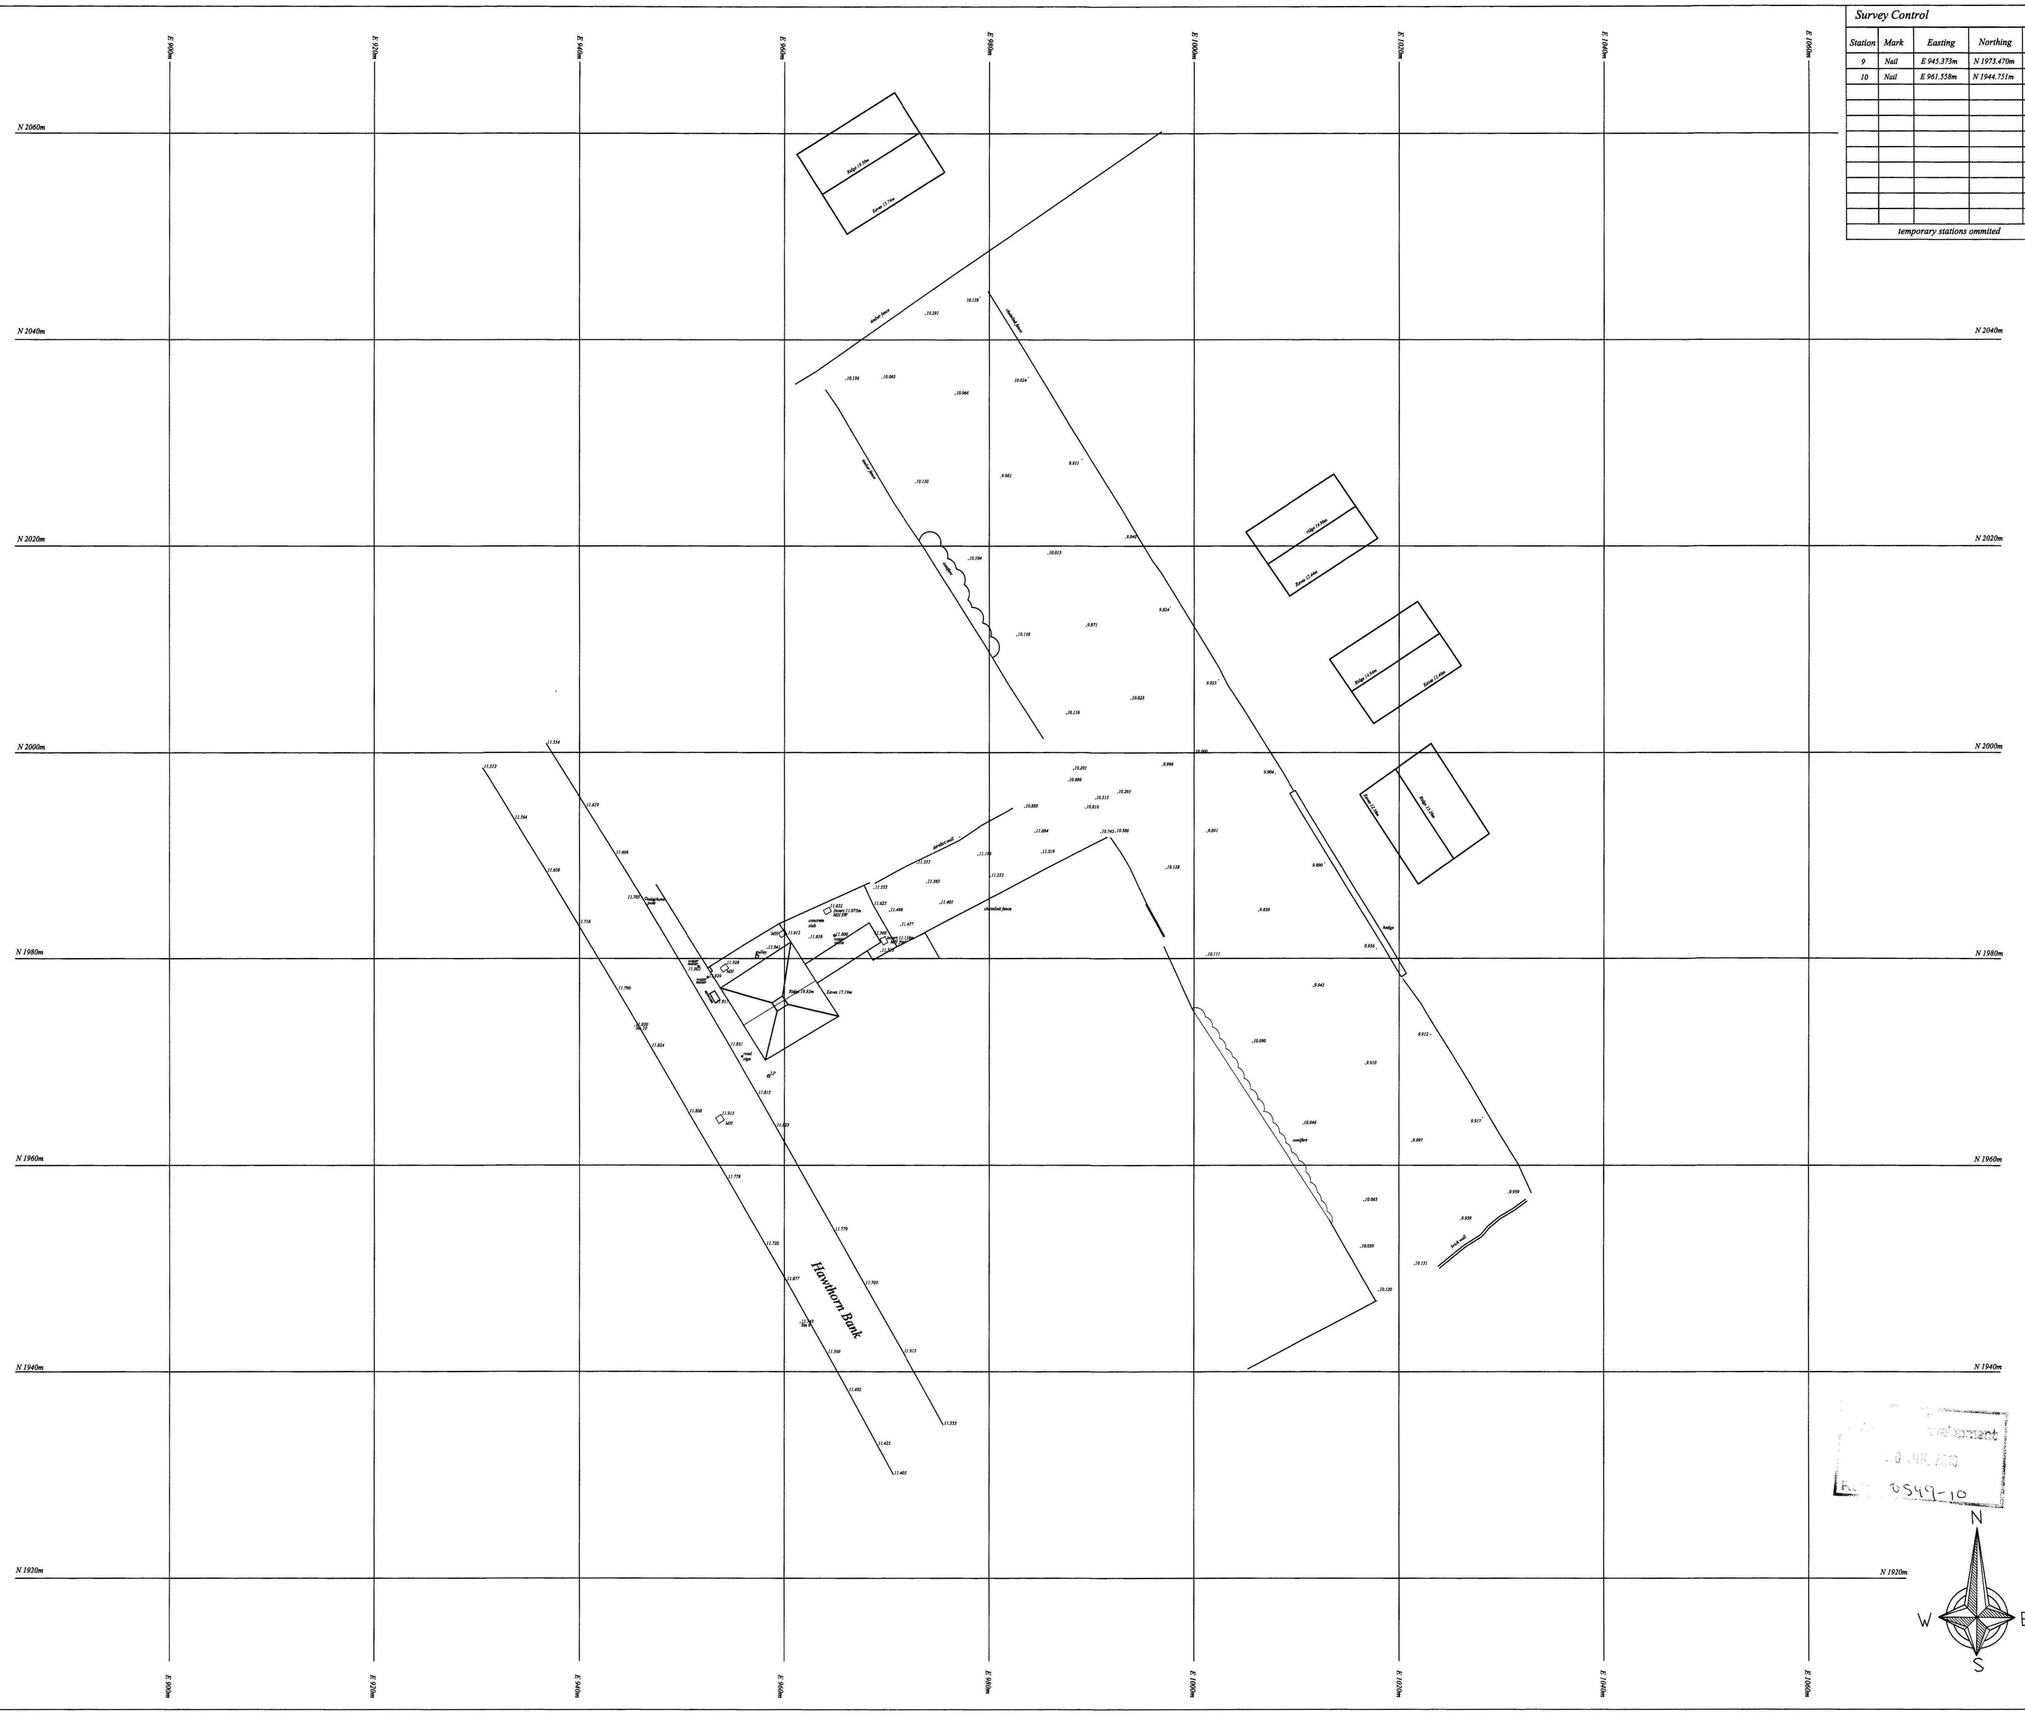
JP Builders Ltd

Date : *****

Scale : as noted

Drawing No:

1845 - 01


E 900m
E 920m
E 940m
E 960m
E 980m
E 1000m
E 1020m
E 1040m
E 1060m
N 2060m
N 2040m
N 2020m
N 2000m
N 1980m
N 1960m
N 1940m
N 1920m
Hawthorn Bank
Rider 16.63m
Eave 17.10m
Ridge 13.90m
Eave 12.40m
Ridge 13.90m
Eave 12.40m
Ridge 13.90m
Eave 12.40m
Eave 17.70m
Ridge 19.20m
Eave 17.70m
Ridge 19.20m
Eave 17.70m
Ridge 19.20

Contractor to check all Dimensions on site prior to ordering materials / commencing work.Do Not Scale from this Drawing - If in doubt then please ask



Site Block Plan

Scale 1:200

PLEASE NOTE:
Due to areas of the structure being covered, unexposed or otherwise inaccessible the notes / specifications of existing materials are subject to confirmation of site when it is feasible to expose the relevant areas of construction.

GENERAL CONDITIONS
Contractors are responsible for checking all dimensions on site when work commences and before ordering any materials.Any discrepancies should be brought to the attention of the Client for remedial action before commencing further.

All materials not specified to be of a standard suitable for the work proposed and be fit for purpose.All work to be in accordance with good building practise and all necessary BS codes for Workmanship on Building Sites.

Revisions

"B" - 07.07.10 - General Amendments
"A" - 21.05.10 - General Amendments

Client:
JP Builders Ltd

Site:
Residential Development on Land to:
Rear of 49 Hawthorn Bank
Spalding

Drg Title:
Site Block Plan

SHDC
Planning & Development
20 JUL 2010
Ref: 0599-10

remway Design Ltd
2nd Floor - 5B Sheepmarket
Spalding
PE11 1BH
Tel : 01775 768 921
e-mail: enquiries@remwaydesign.co.uk

Drg Size	Drawing Number	Revision:
A1	1845-02	B