


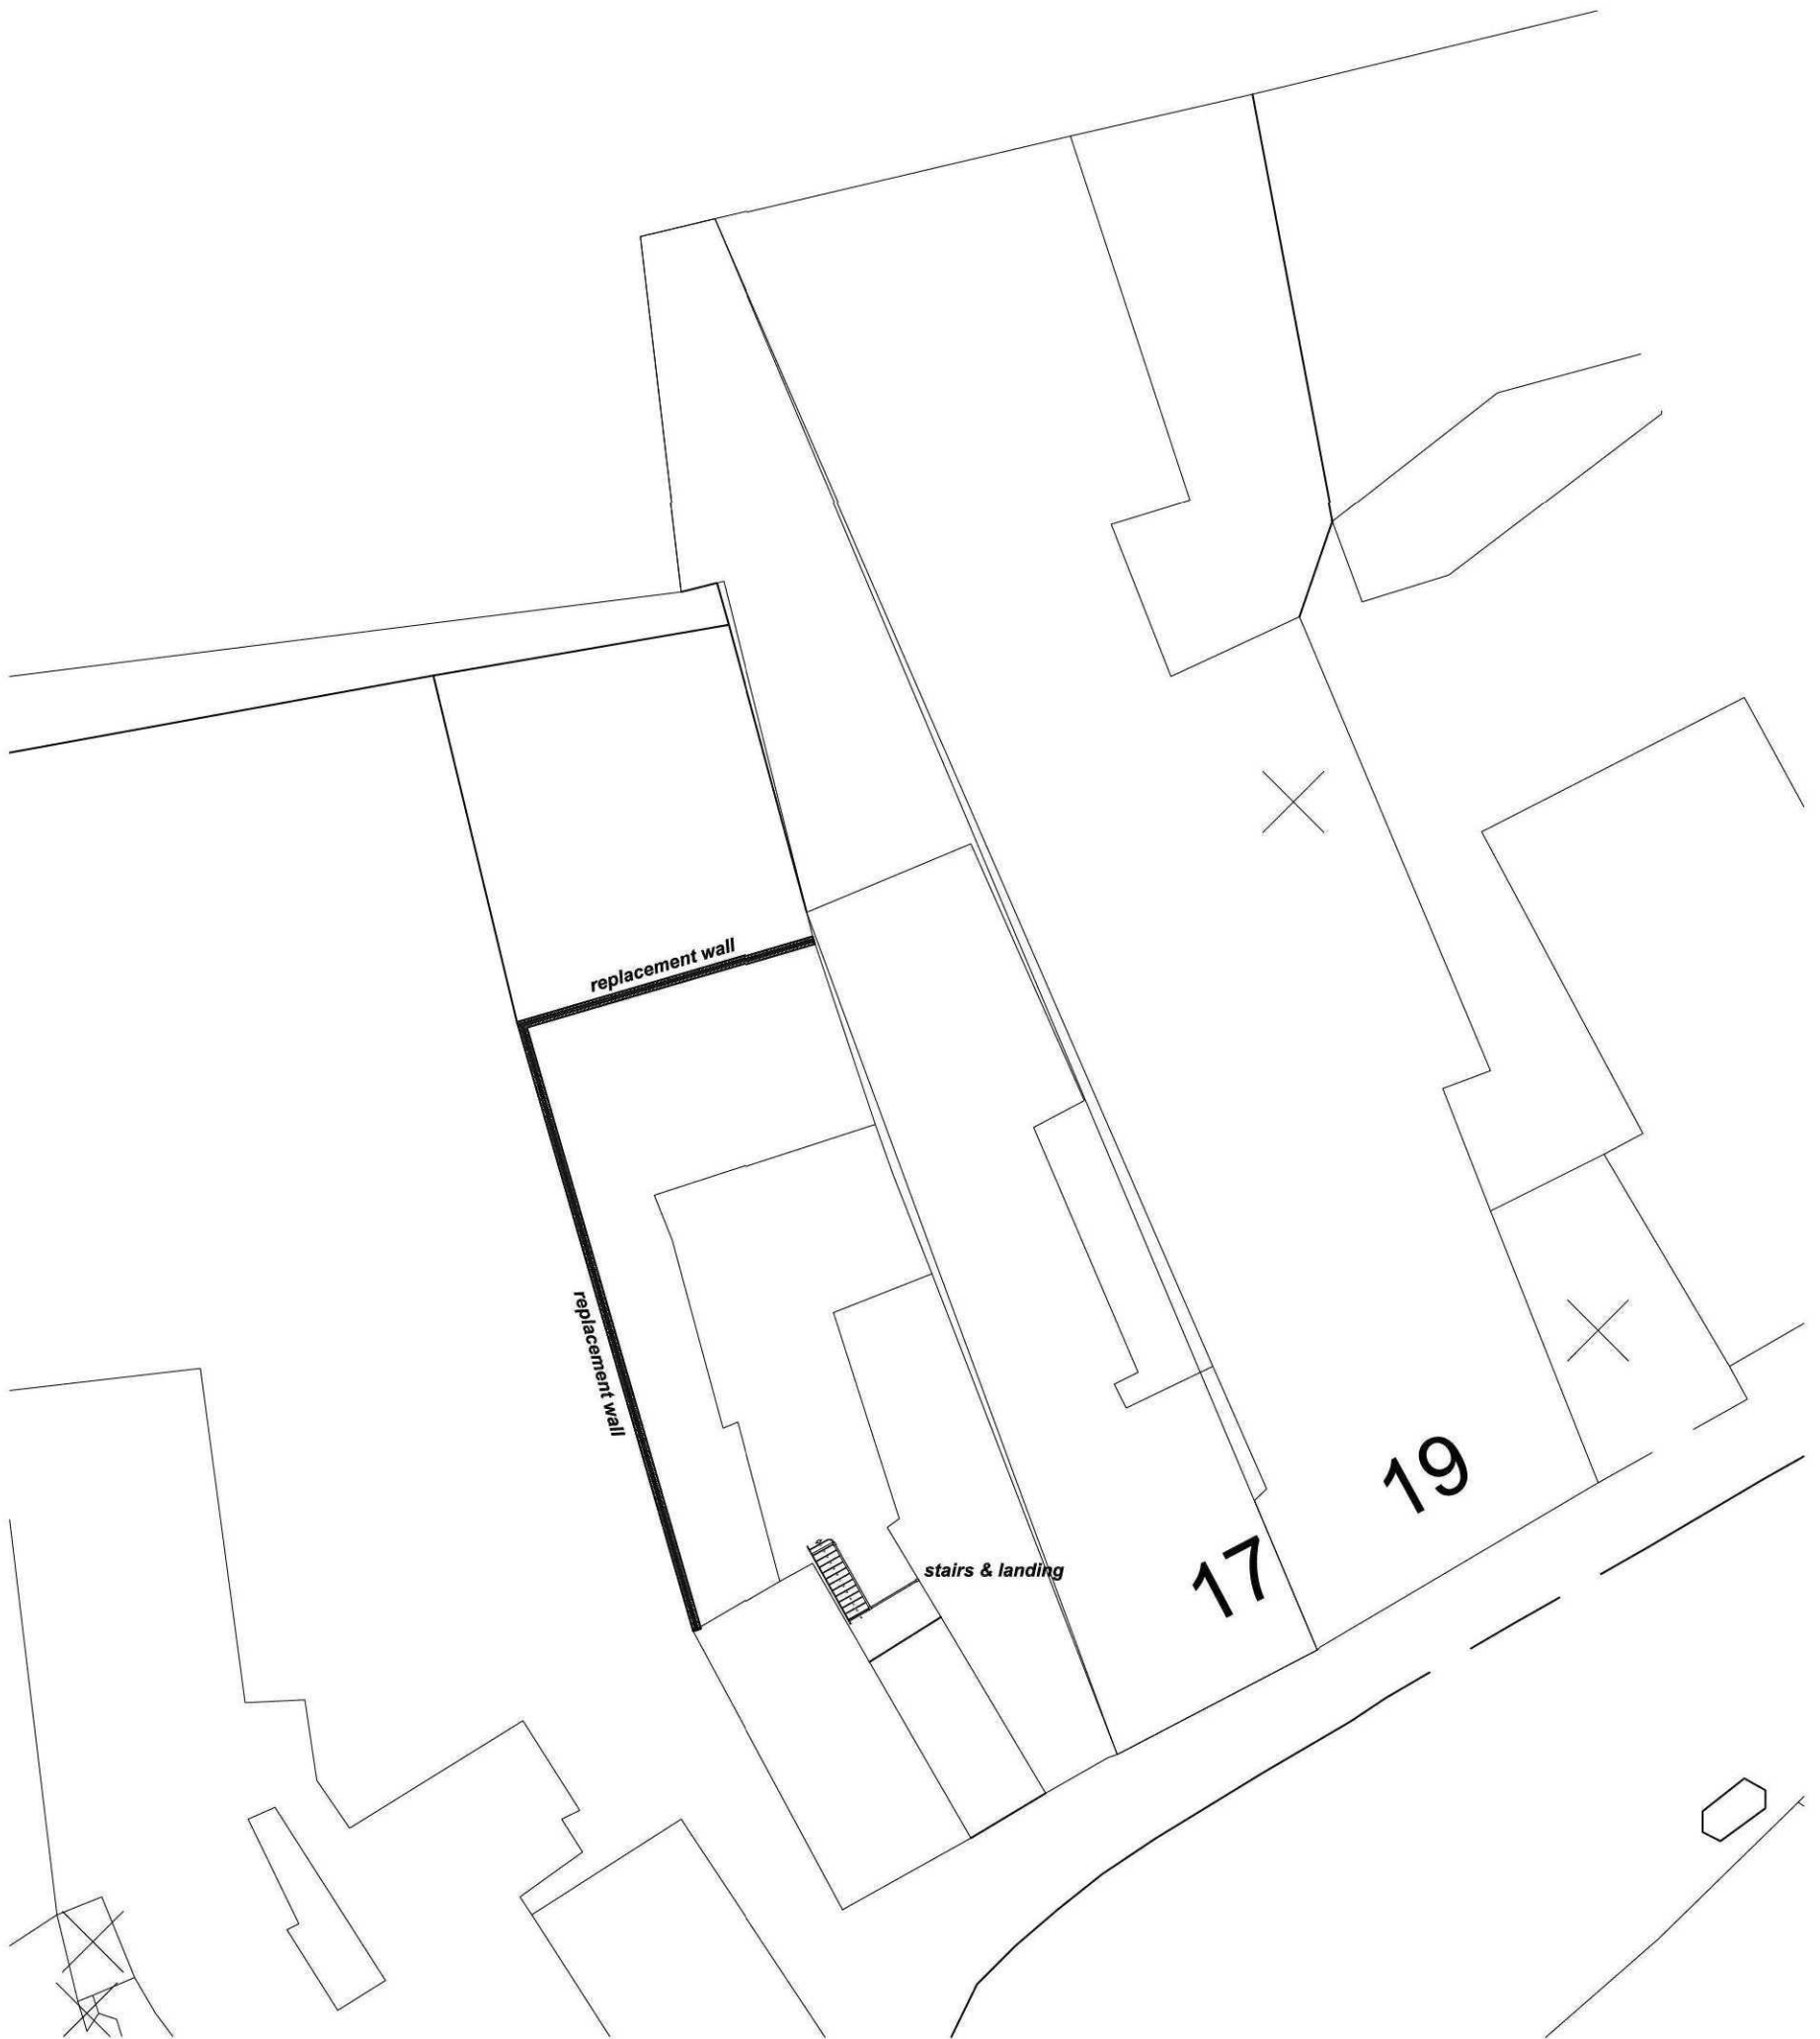

Site Block Plan
Scale 1:250



2nd Floor - 5B Sheepmarket
Spalding
PE11 1BH
Tel: 01775 768 921
e-mail: enquiries@remwaydesign.co.uk

Site :

Replacement Boundary Wall &
External Staircase (Retrospective) at:
15 / 16 New Road
Spalding

Client :

Mr R Karaoglan

Date : ****

Scale : as noted

Drawing No:

2014-02