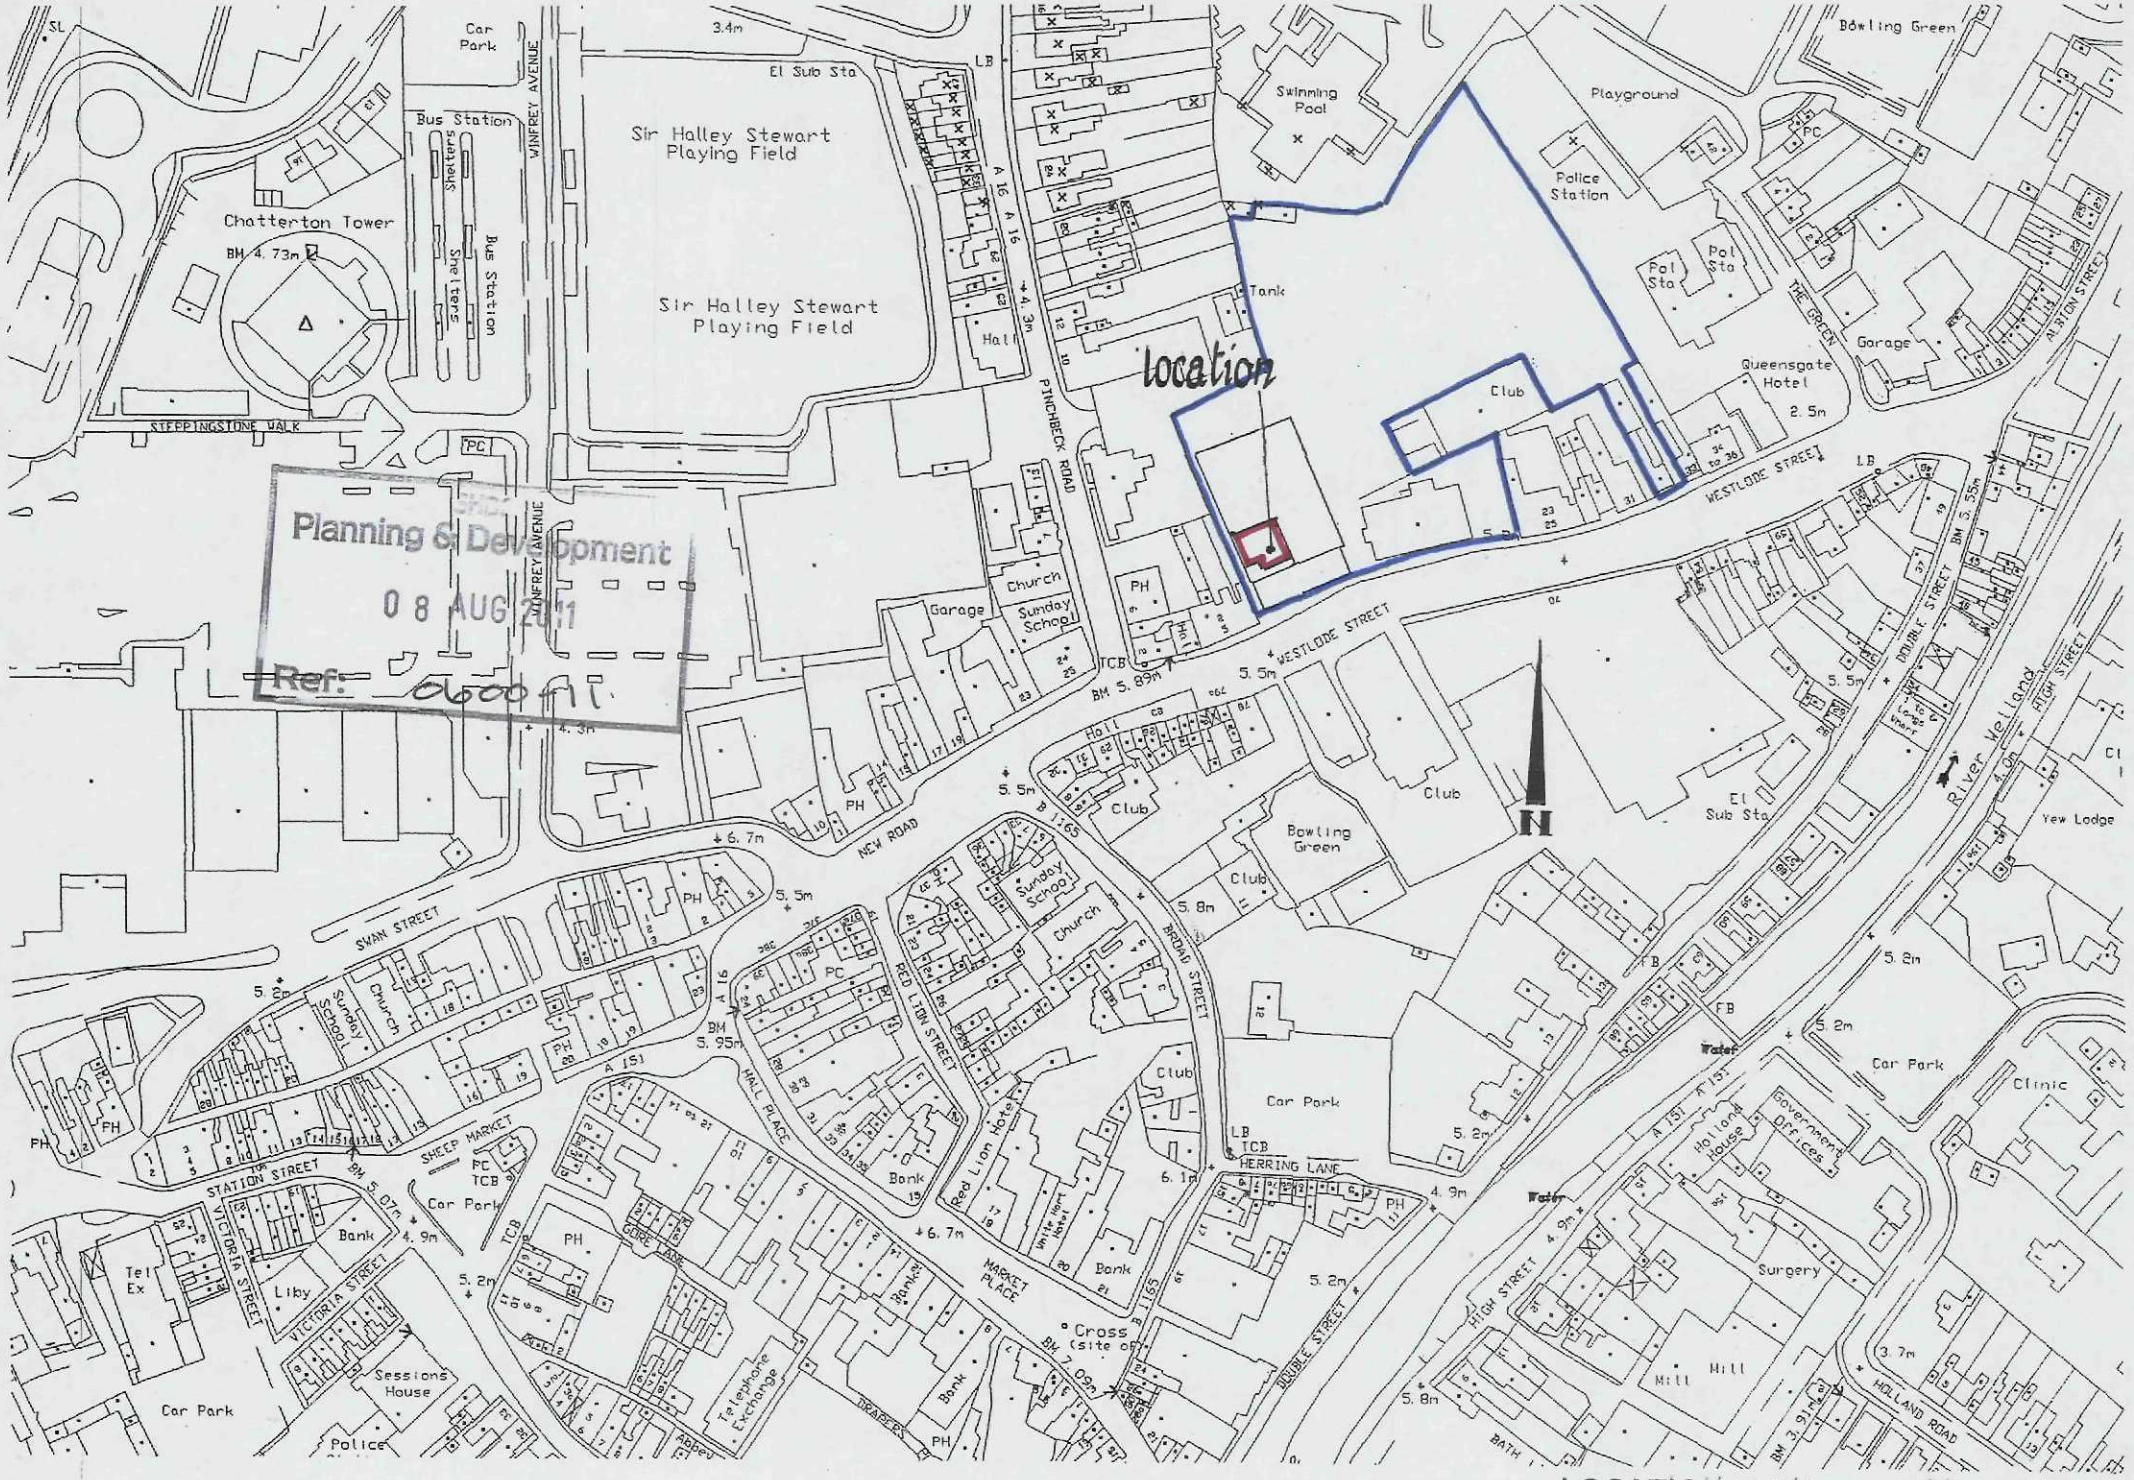

LOCATION PLAN SCALE - 1:2500