


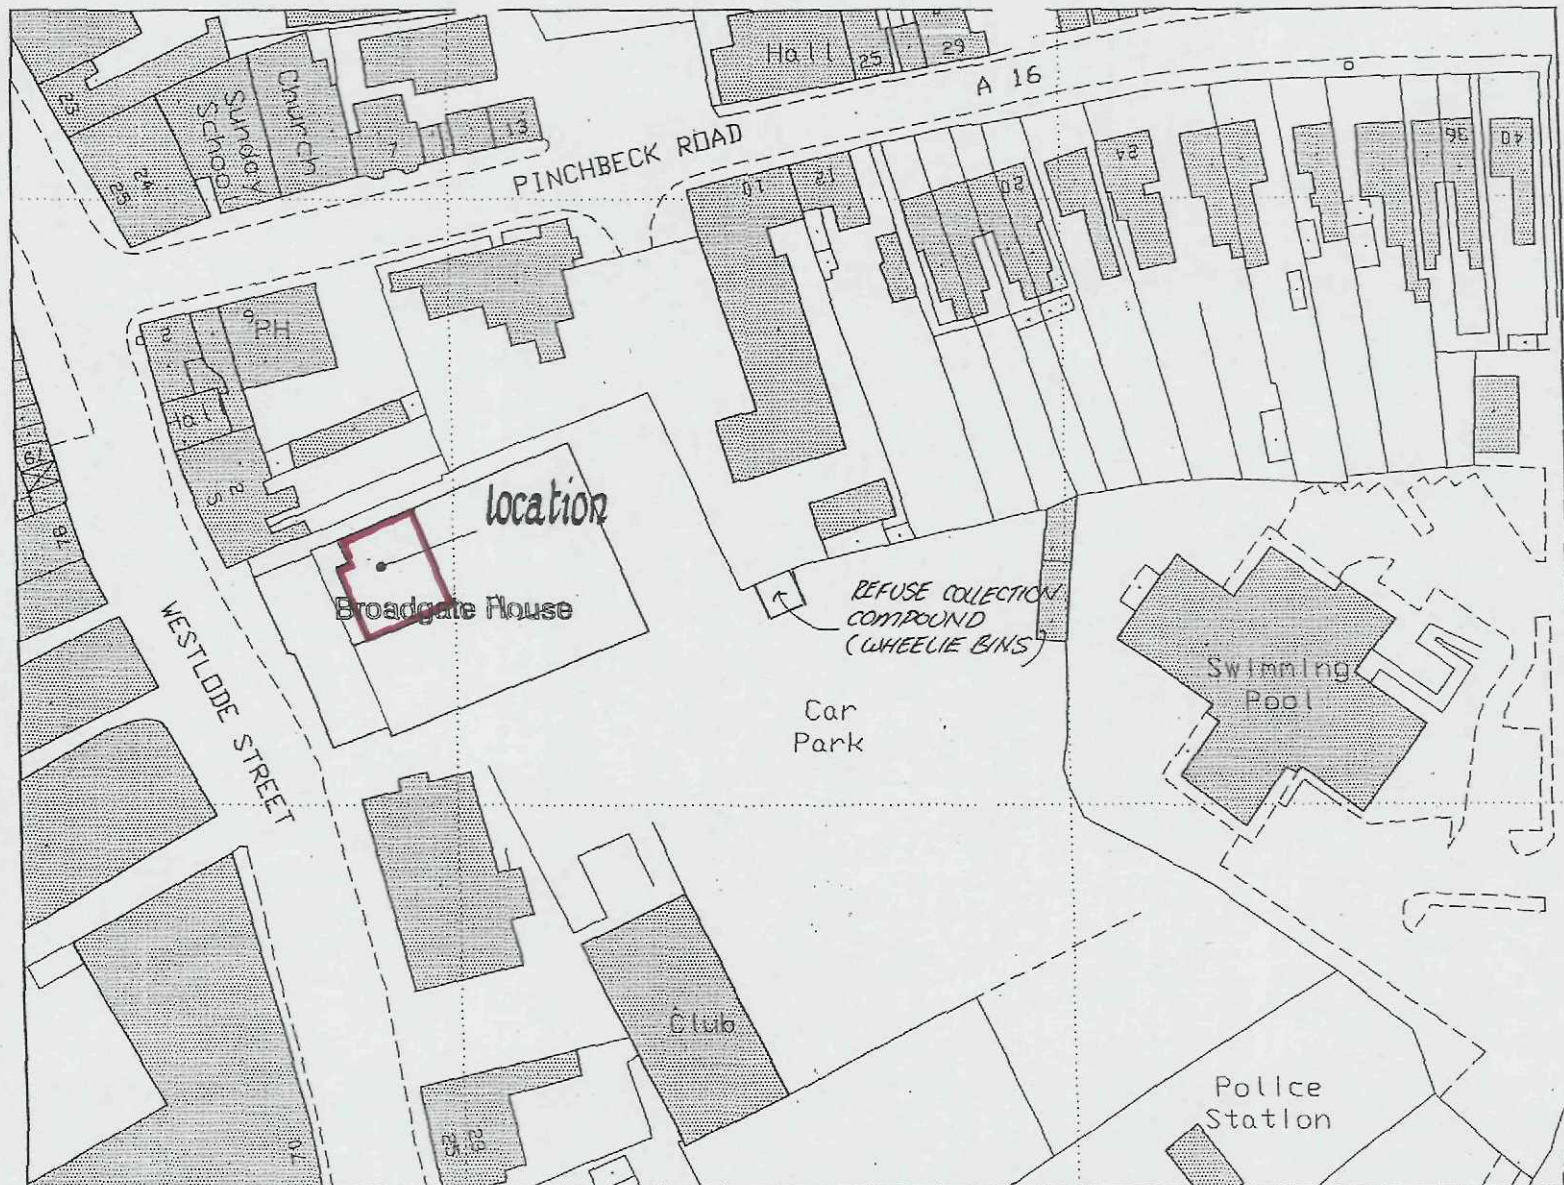

SHDC
Planning & Development
08 AUG 2011
Ref: 0600-11

Site Plan
1:1250 scale