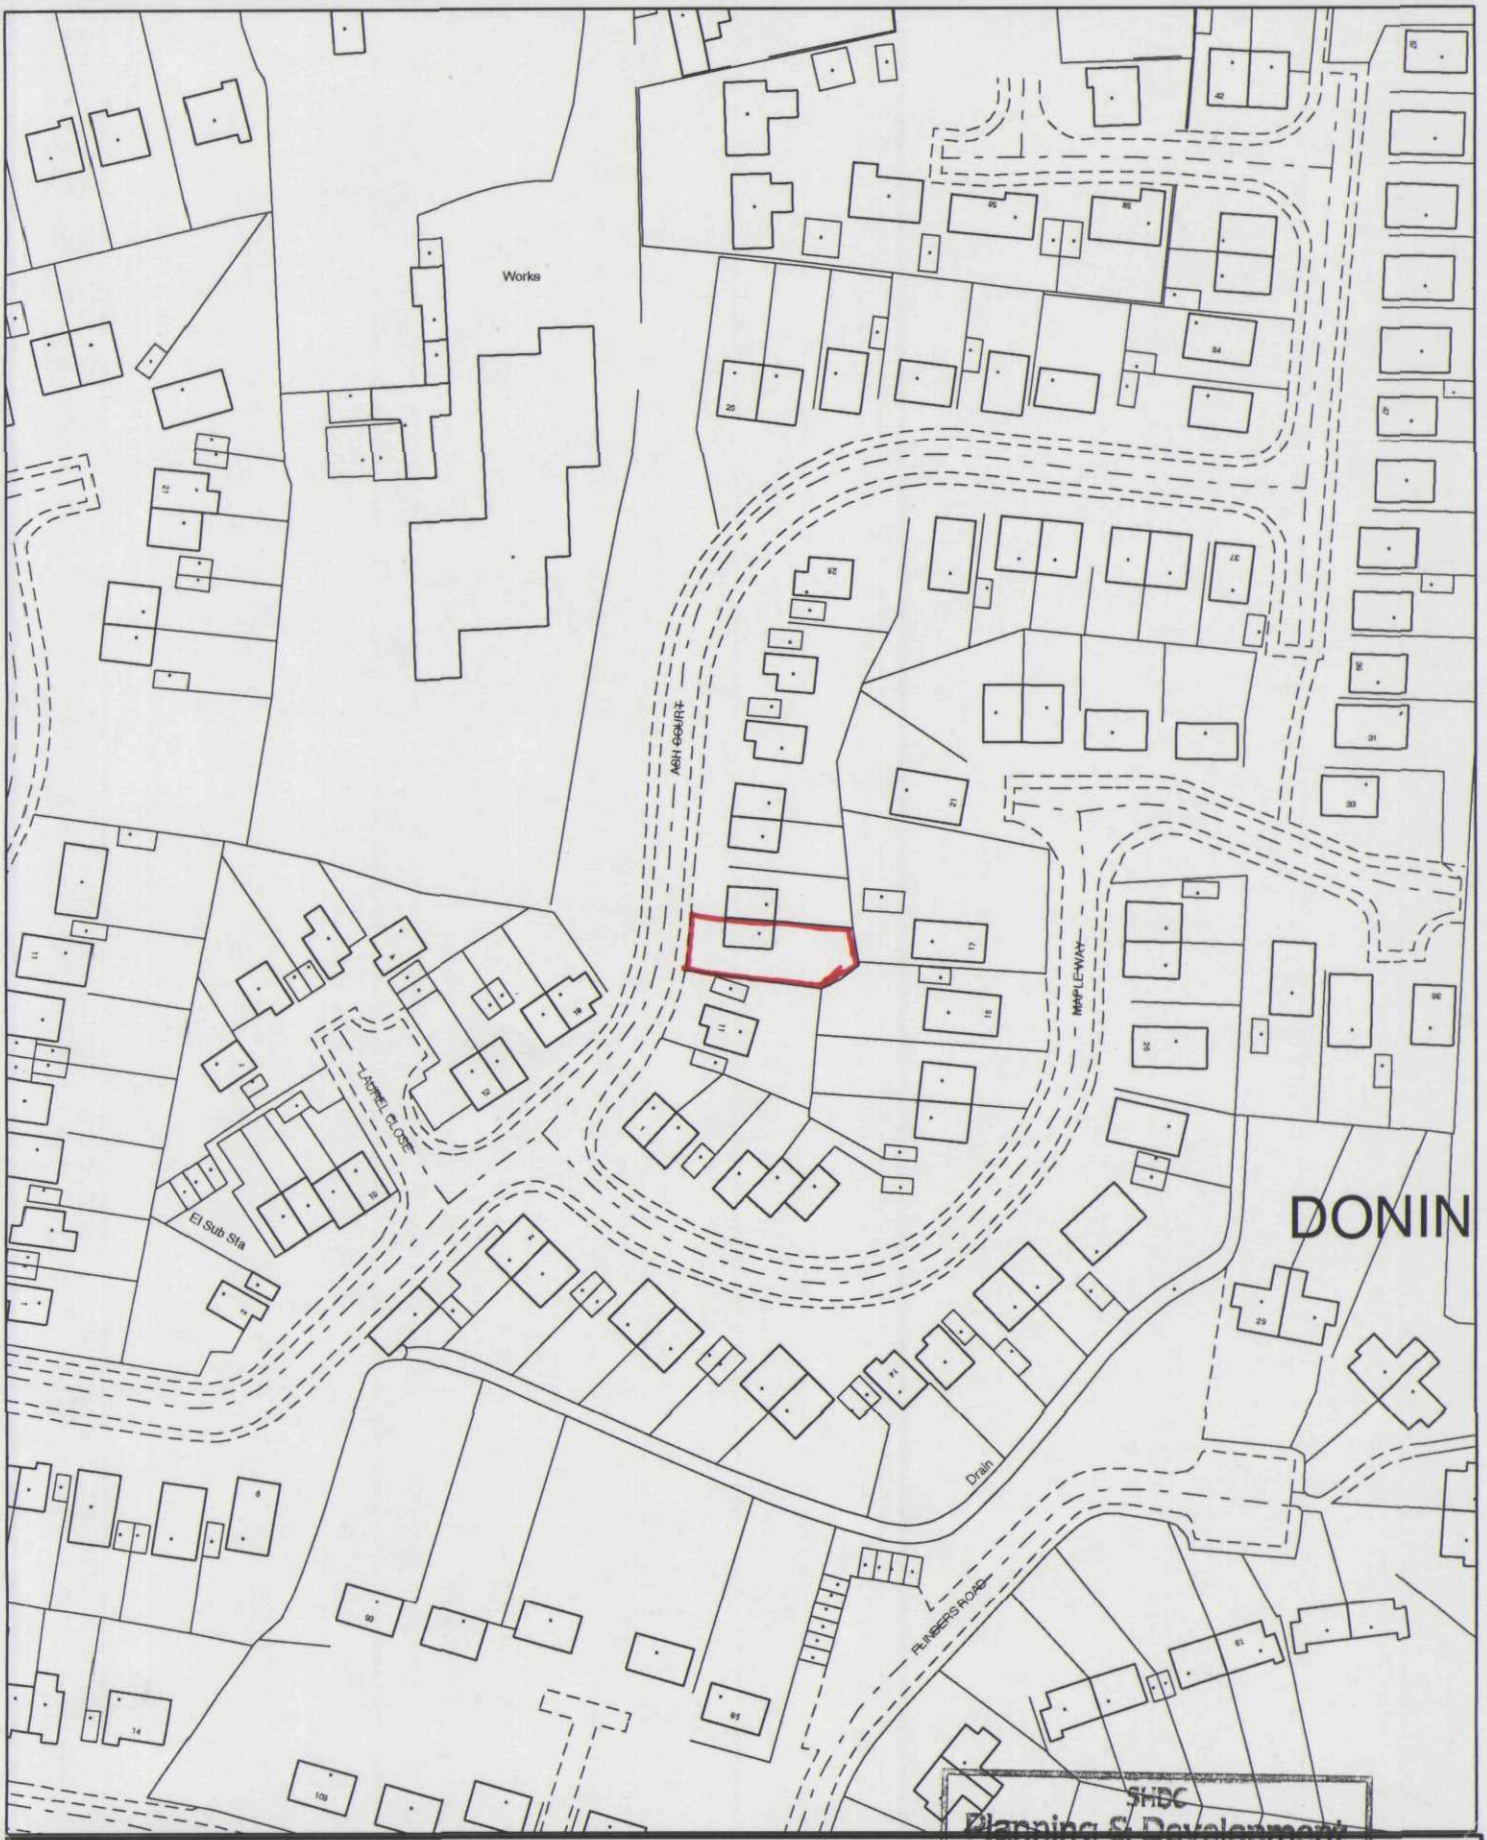


This copy has been produced specifically for the map return scheme purposes only. No further copies may be made.

SHDC
Planning & Development
10 MAY 2004
Ref: G10/04

Scale: 1:1250

This map is reproduced from Ordnance Survey material with permission of Ordnance Survey on beh

Council Offices, Priory Road, Spalding,
Lincolnshire PE11 2XE