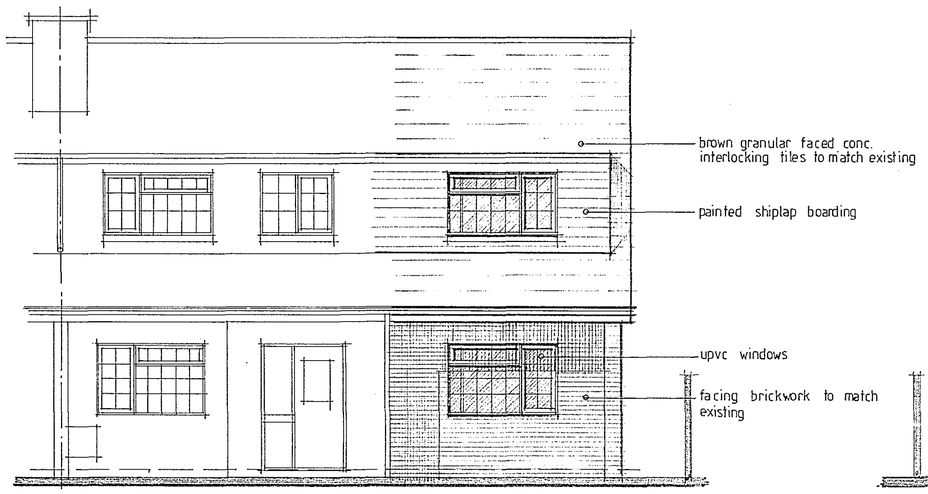

FRONT ELEVATION



REAR ELEVATION

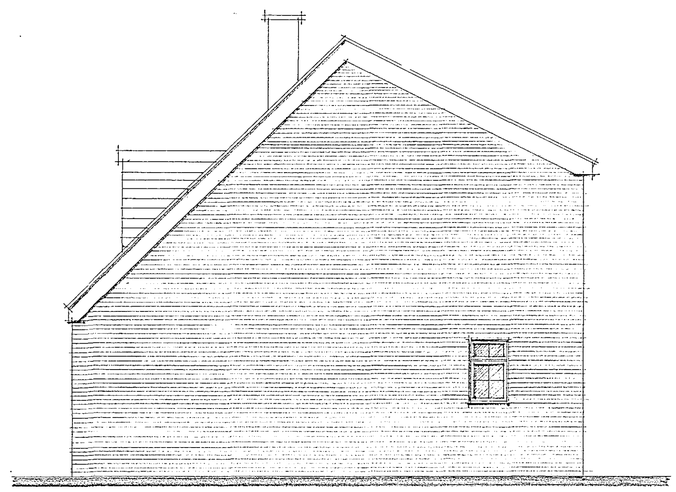

SIDE ELEVATION

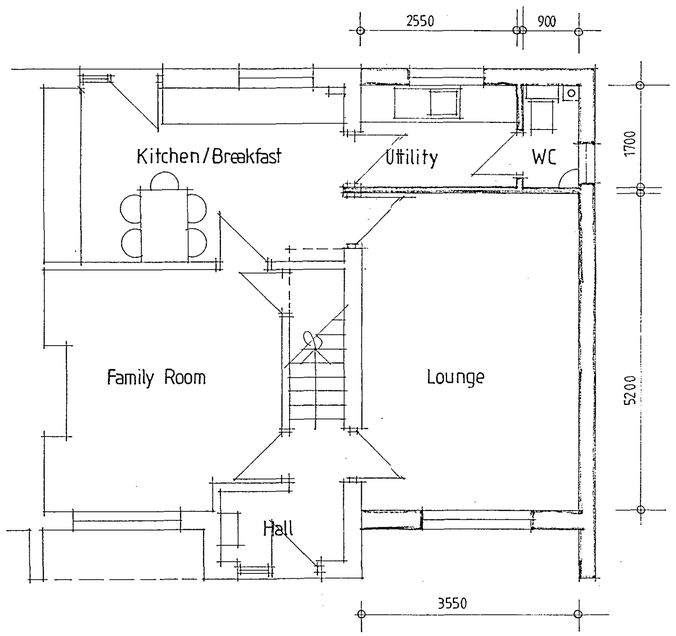

GROUND FLOOR PLAN

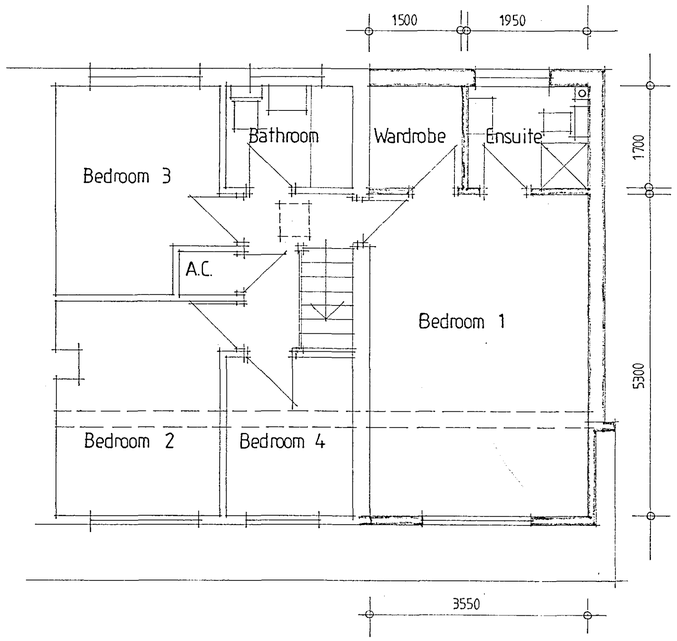

FIRST FLOOR PLAN

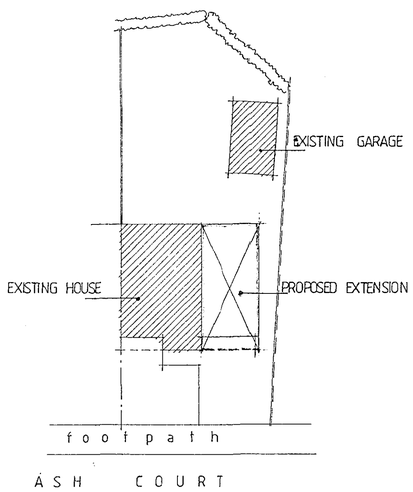

SITE PLAN 1:200

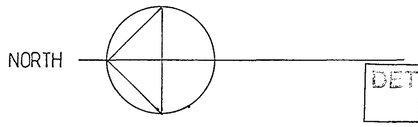

DETERMINED PLAN

SHDC
Planning & Development
10 MAY 2004
Ref: 600/04

Rev A: 04 May 04 - site plan added

TREVOR A CLAY R.I.B.A.
CHARTERED ARCHITECT
14 OLD FENDIKE ROAD
WESTON HILLS
SPALDING
LINCOLNSHIRE PE12 6DD

Project:
PROPOSED EXTENSIONS TO 13 ASH COURT DONINGTON FOR MR NIGEL HUTTON

Drawing:
PLANNING APPLICATION DRAWING

Date: 15 April 04	Proj No: 04/144/PA	
Scale: 1:50	Drg. No: 002	Rev: A