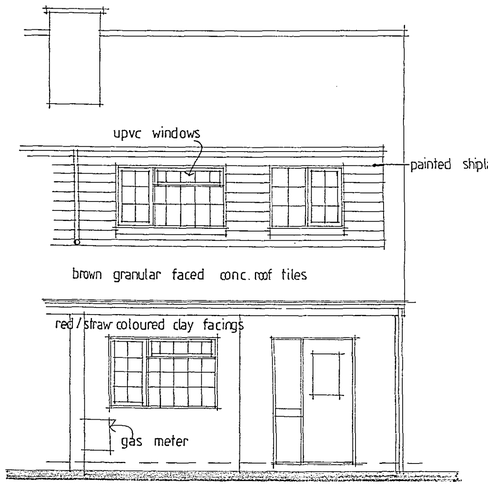

FRONT ELEVATION

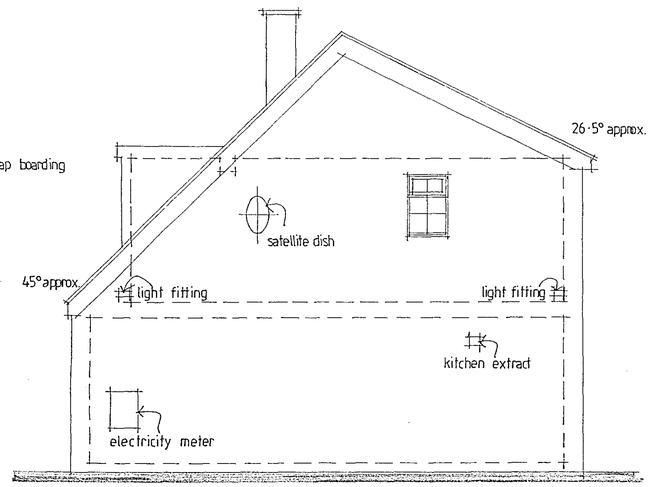

SIDE ELEVATION

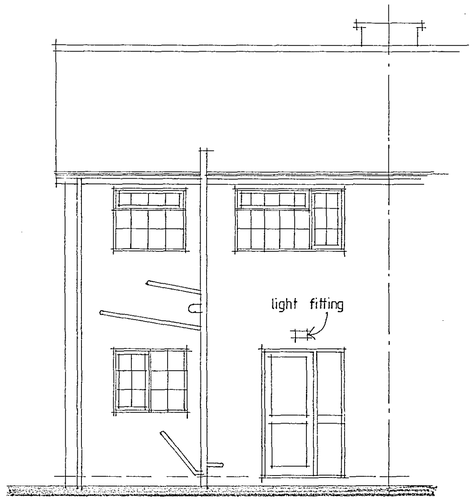

REAR ELEVATION

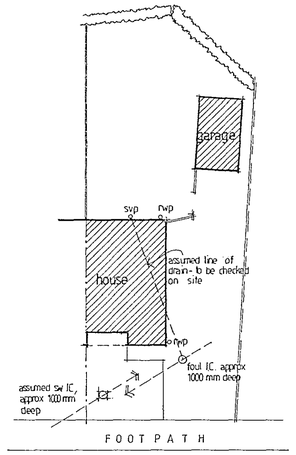

A S H C O U R T

SITE PLAN 1:200

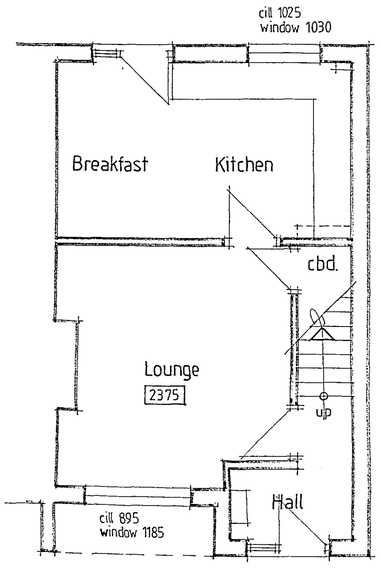

GROUND FLOOR PLAN

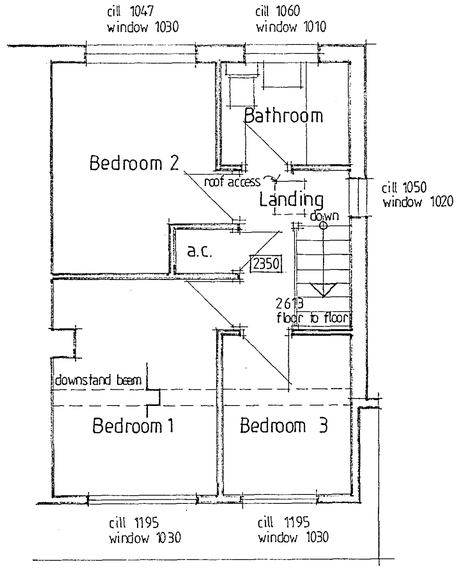

FIRST FLOOR PLAN

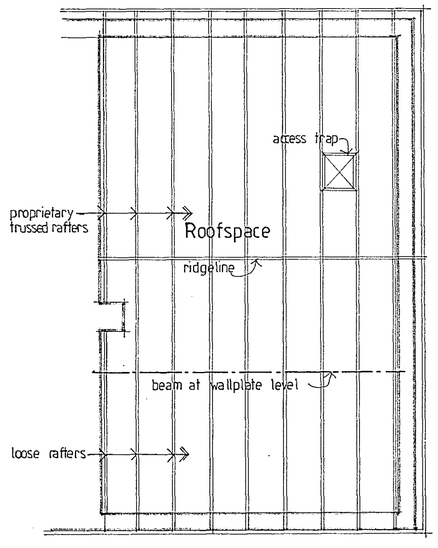

ROOF STRUCTURE PLAN

DETERMINED PLAN

SHDC Planning & Development
10 MAY 2004
Ref: 604/04

TREVOR A CLAY R.I.B.A.
CHARTERED ARCHITECT
14 OLD FENDIKE ROAD
WESTON HILLS
SPALDING
LINCOLNSHIRE PE12 6DD

Project:
PROPOSED EXTENSIONS TO 13 ASH COURT DONINGTON FOR MR NIGEL HUTTON

Drawing:
SURVEY DRAWING - APRIL 04

Date: 15 April 04	Proj No: 04/144/PA
Scale: 1:50/200	Drg. No: 001 Rev: