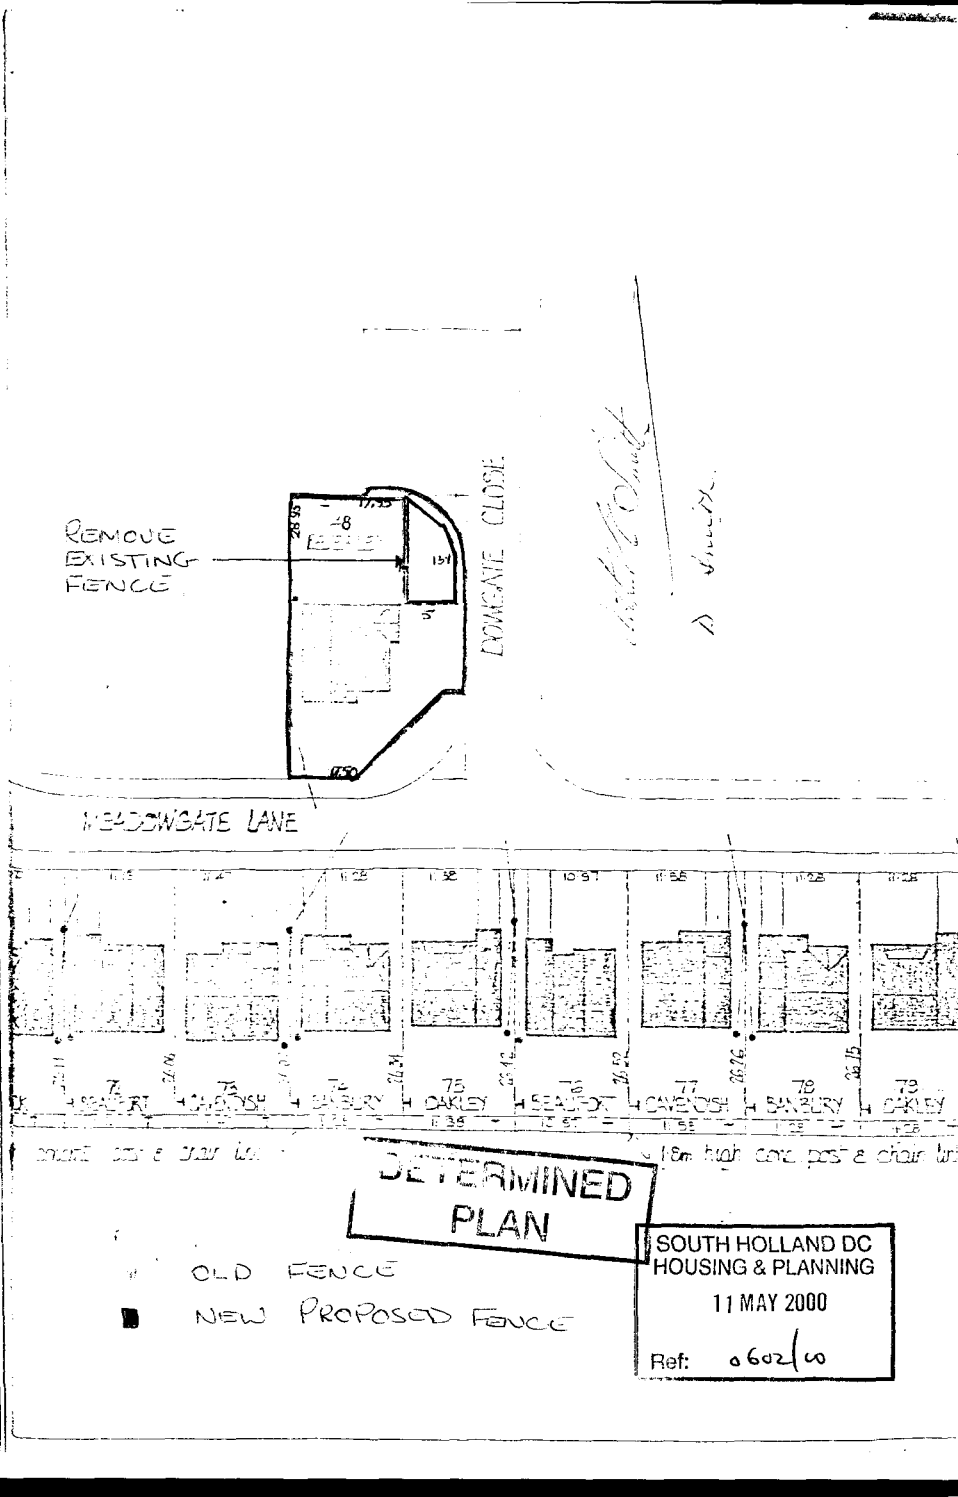
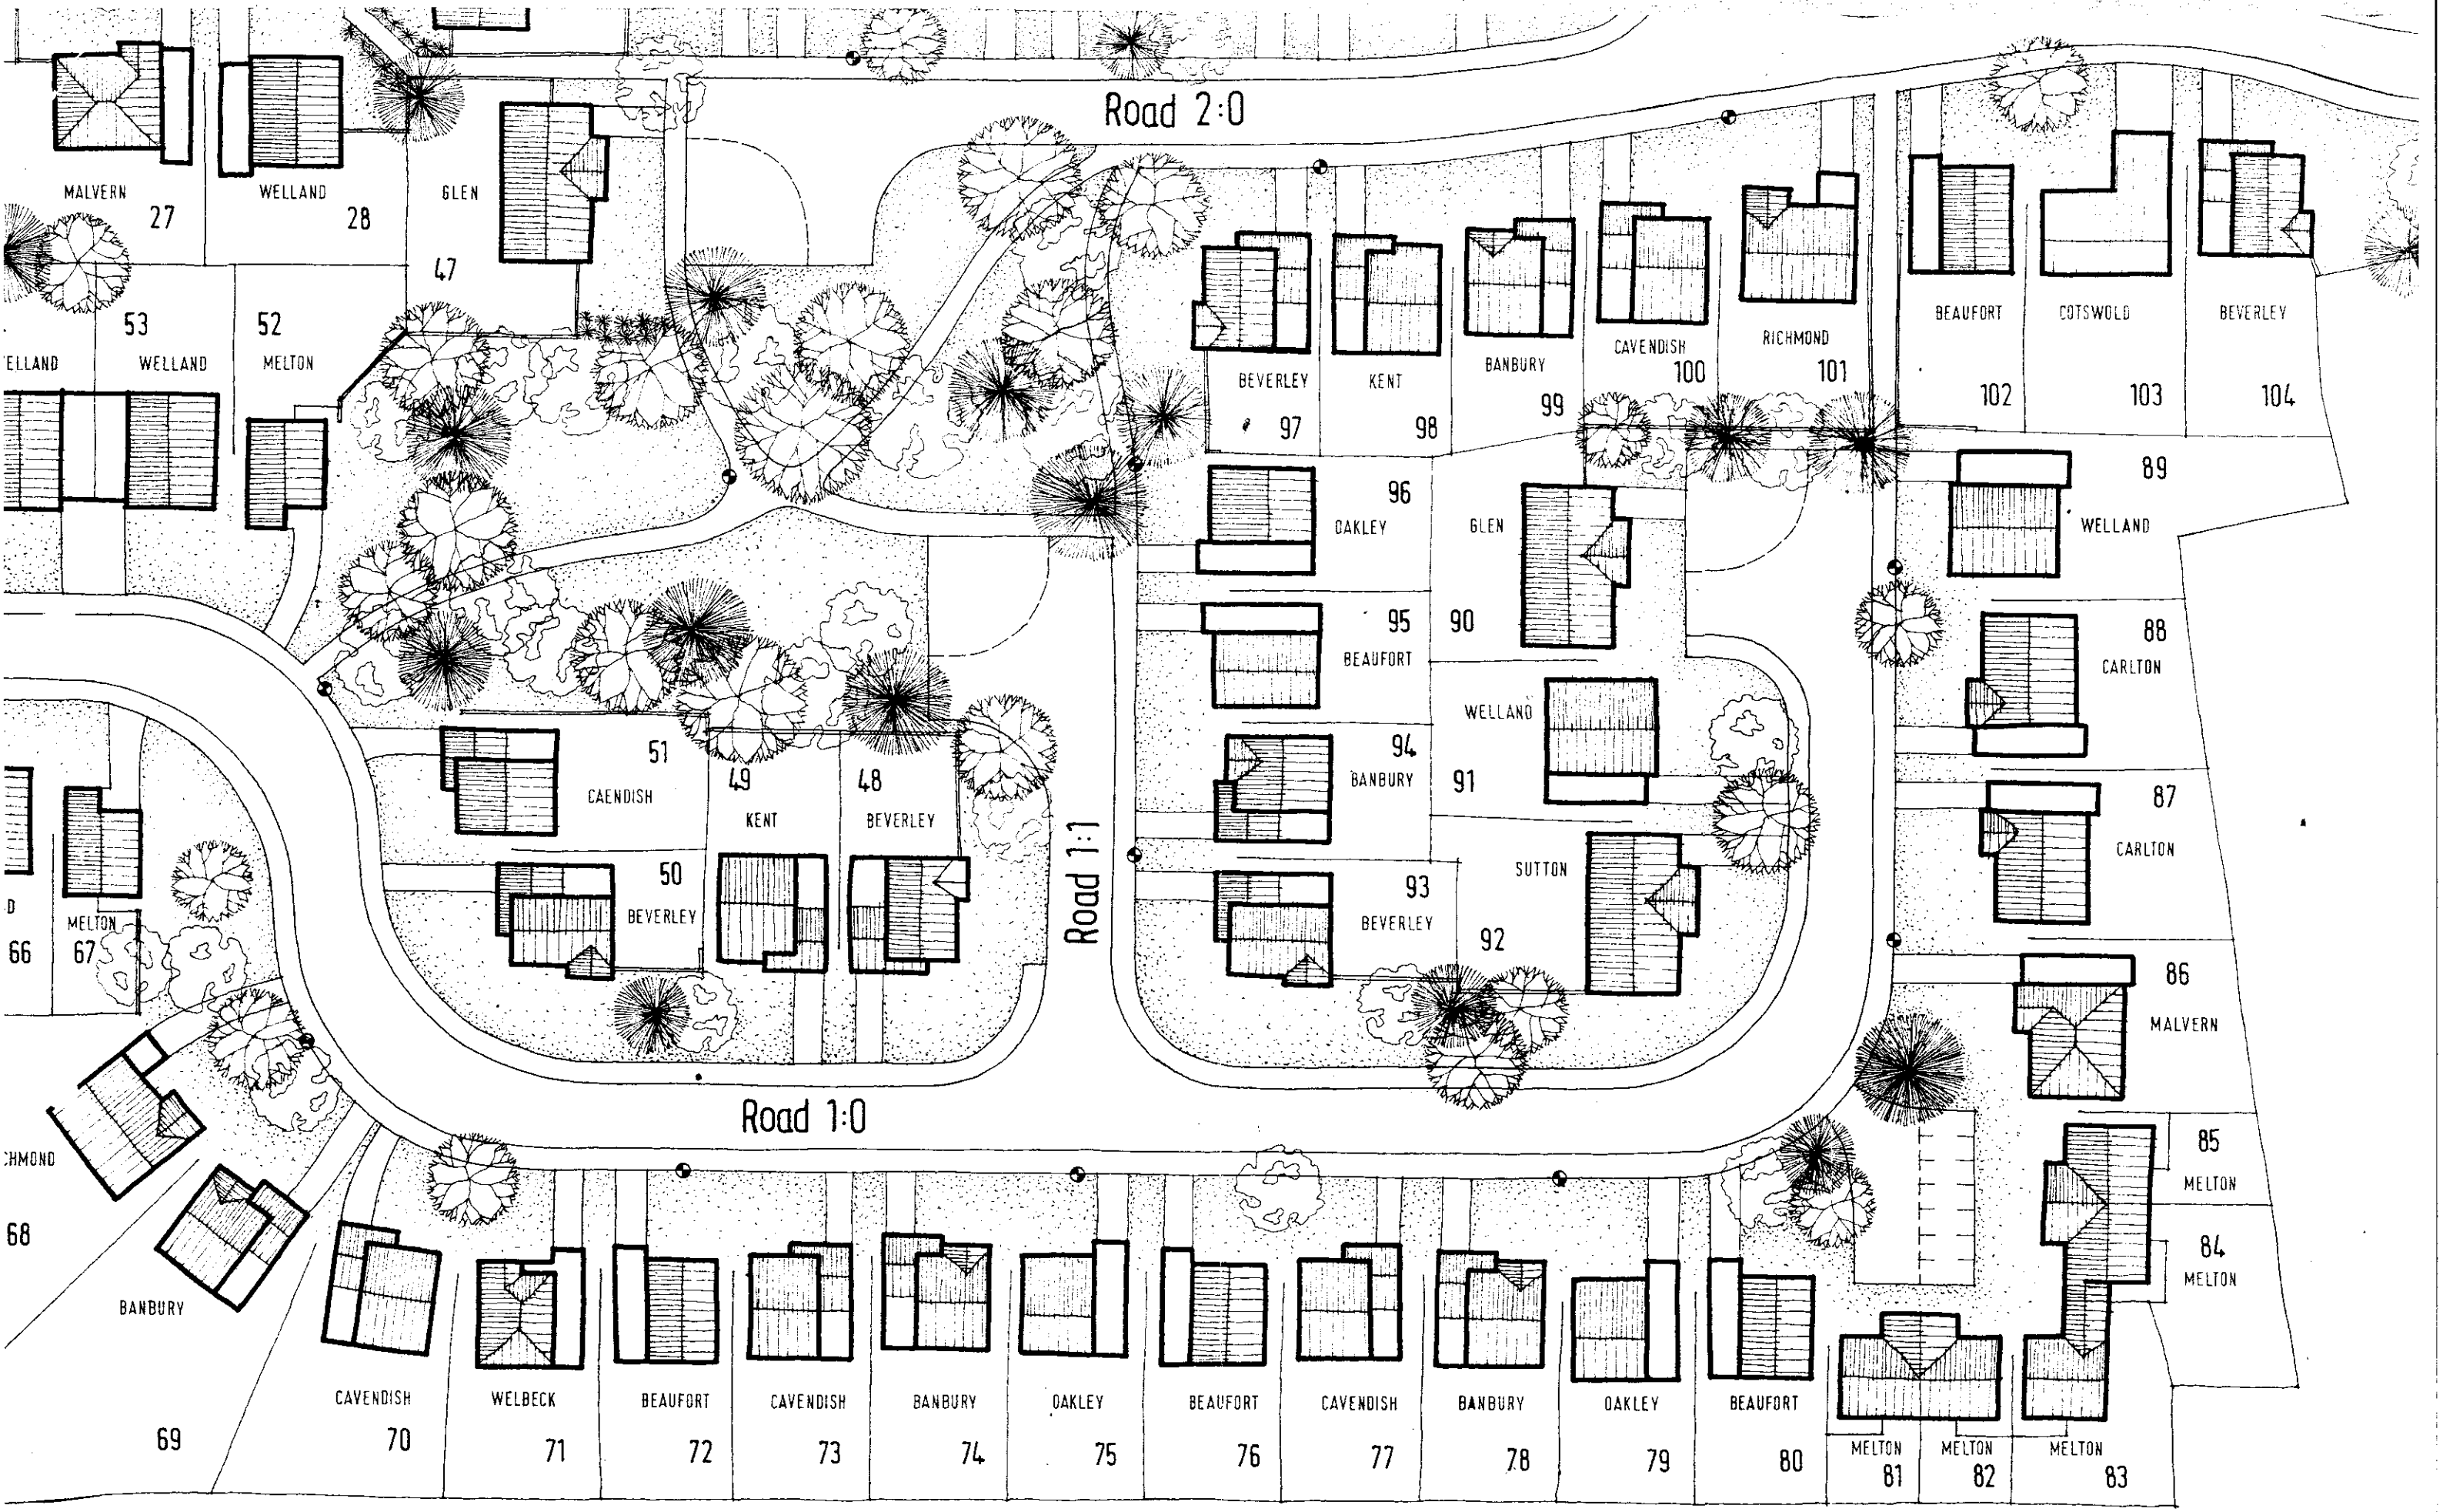

REMOVE EXISTING FENCE
DOWGATE CLOSE
MEADOWGATE LANE
DETERMINED PLAN
SOUTH HOLLAND DC
HOUSING & PLANNING
11 MAY 2000
Ref: 0602/00
OLD FENCE
NEW PROPOSED FENCE


Road 2:0
Road 1:1
Road 1:0
MALVERN 27
WELLAND 28
GLEN 47
53
52
ELLAND
WELLAND
MELTON
BEVERLEY 97
KENT 98
BANBURY 99
CAVENDISH 100
RICHMOND 101
BEAUFORT 102
COTSWOLD 103
BEVERLEY 104
96 OAKLEY
95 BEAUFORT
94 BANBURY
91
GLEN 90
WELLAND 89
CARLTON 88
87 CARLTON
86 MALVERN
85 MELTON
84 MELTON
SUTTON 92
93 BEVERLEY
51 CAENDISH
49 KENT
48 BEVERLEY
50 BEVERLEY
D 66
MELTON 67
CHMOND 68
BANBURY 69
CAVENDISH 70
WELBECK 71
BEAUFORT 72
CAVENDISH 73
BANBURY 74
OAKLEY 75
BEAUFORT 76
CAVENDISH 77
BANBURY 78
OAKLEY 79
BEAUFORT 80
MELTON 81
MELTON 82
MELTON 83