


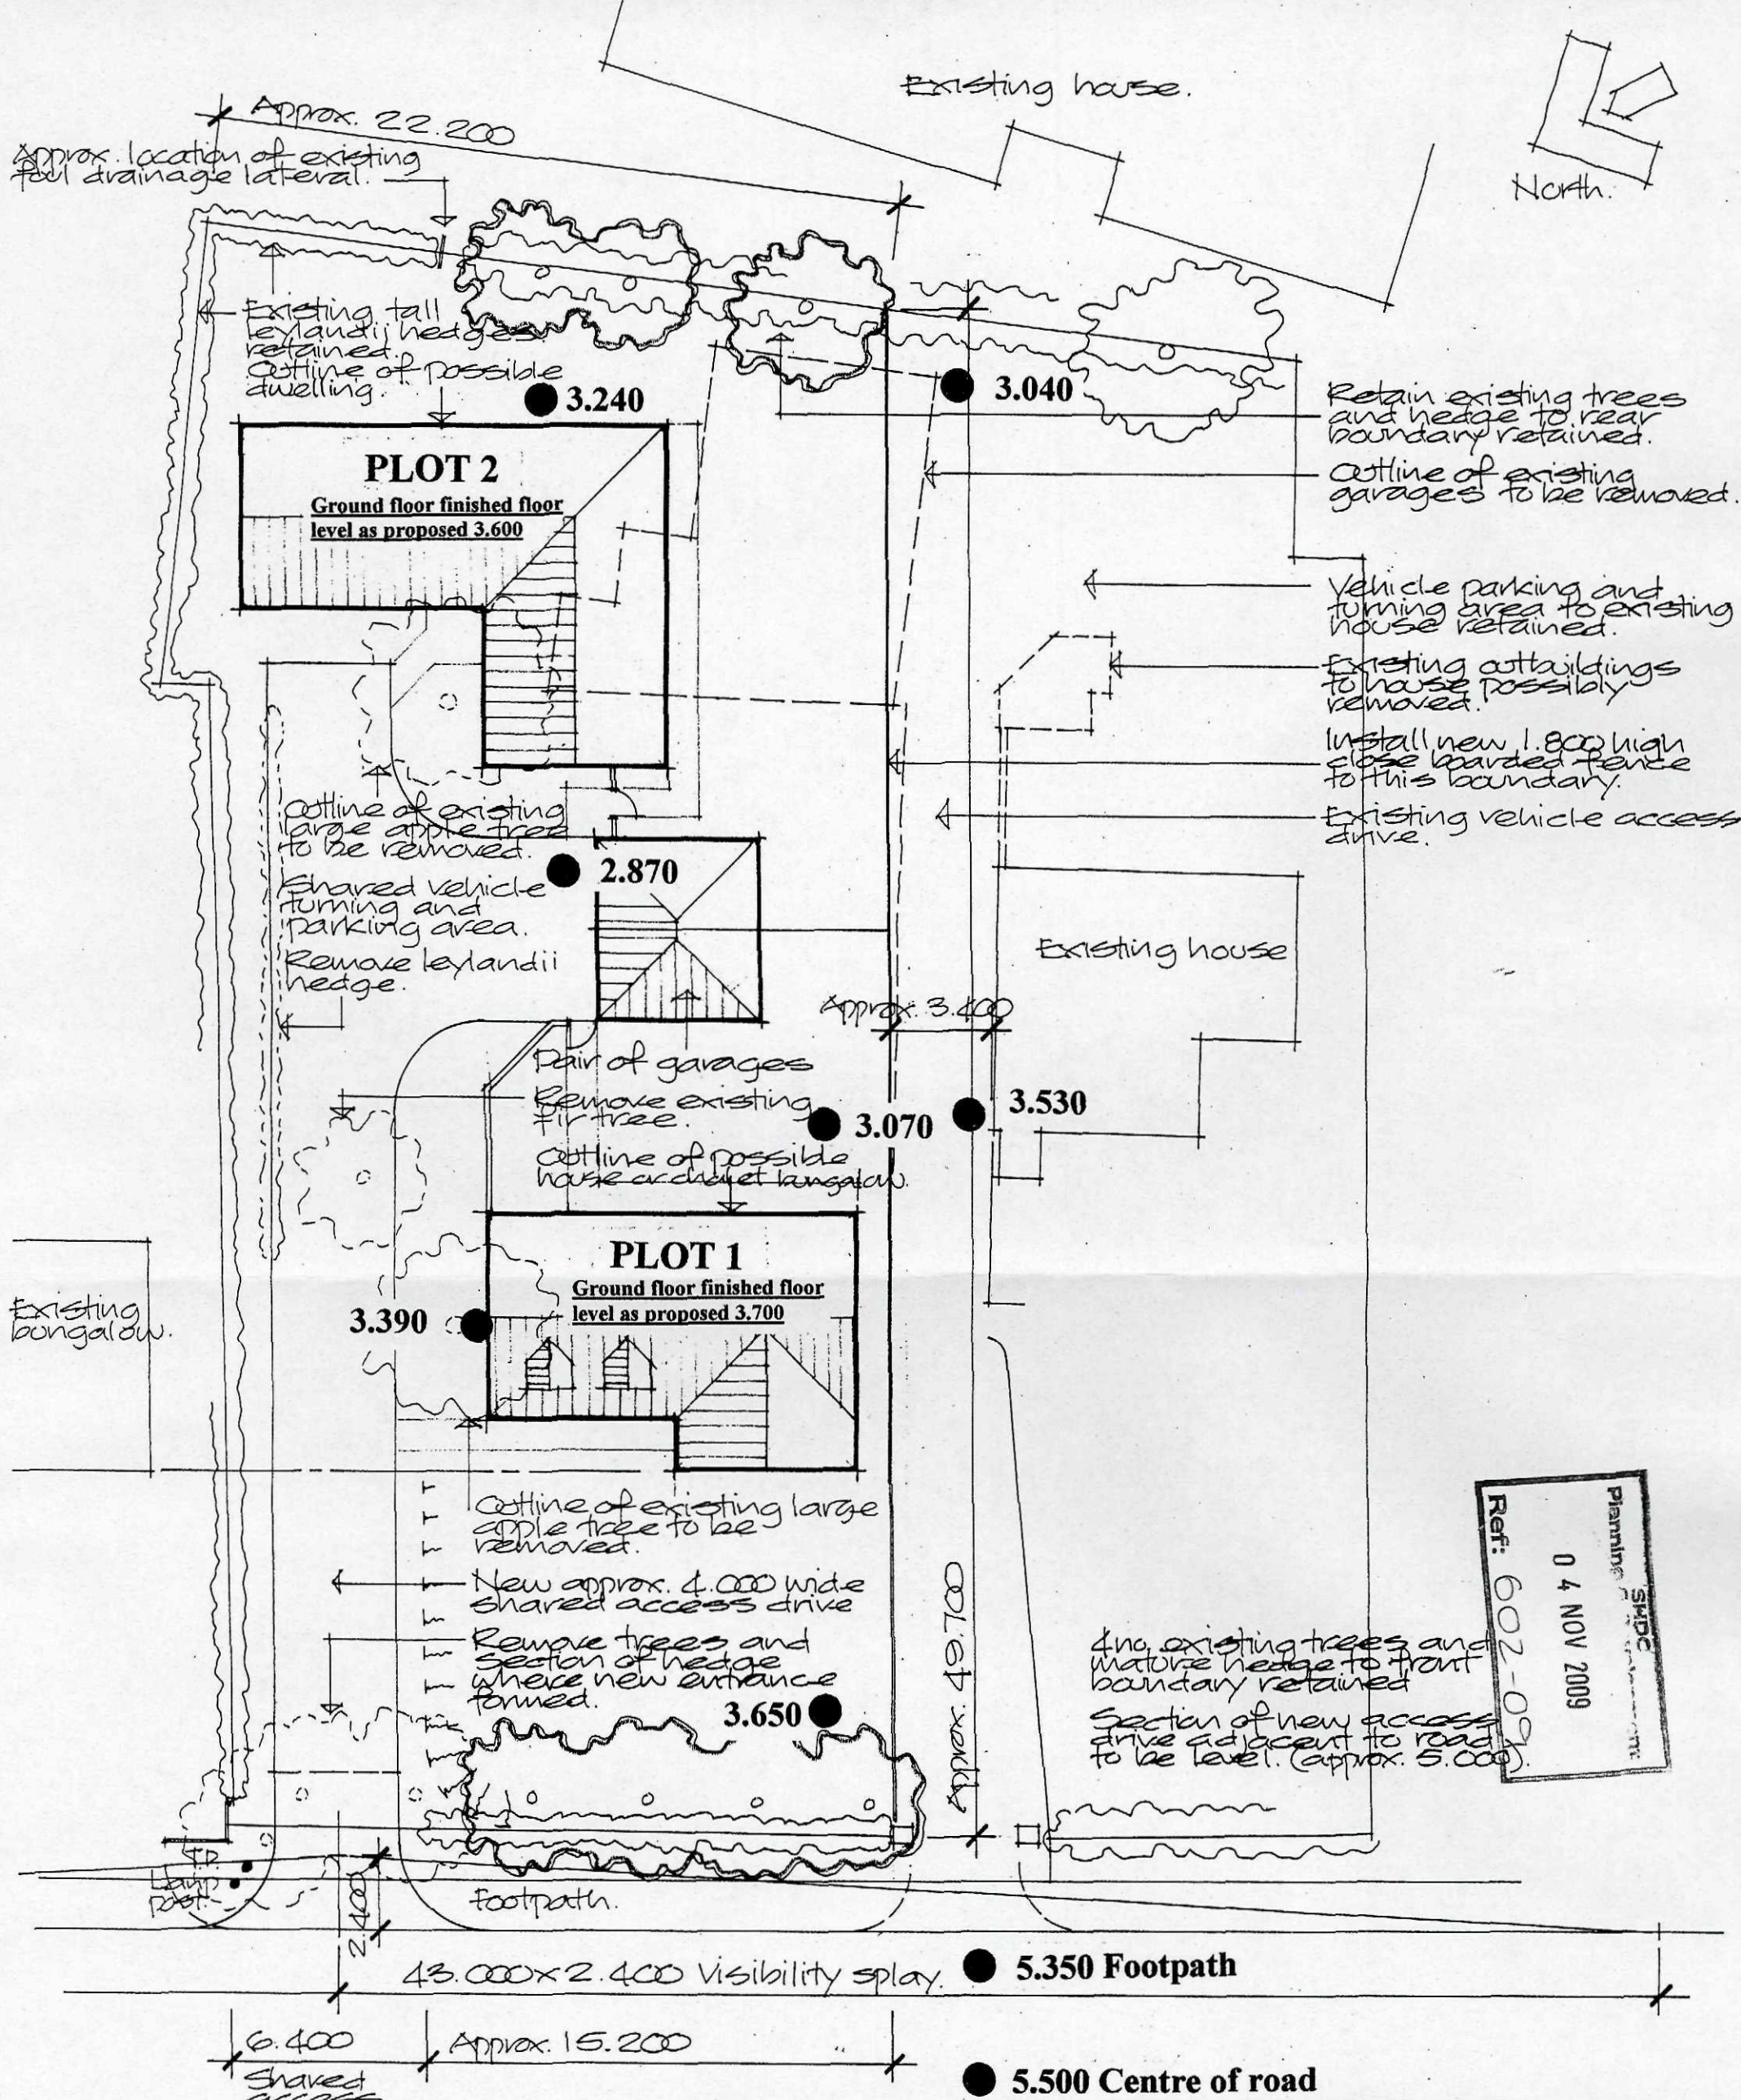

● LEVELS AS EXISTING

Amendment
'A' Nov. 09 Ground floor finished floor levels added and roof designs altered

Project
PROPOSED RESIDENTIAL DEVELOPMENT ADJACENT TO 'THE POPLARS', 51 COWBIT ROAD, SPALDING. LEVELS

Client
MRS M K LAND

ALAN HORNSBY
ARCHITECTURAL SERVICES LTD
"Little Acre"
Peak Hill, Cowbit,
Spalding, Lincs. PE12 6AW
Tel. Holbeach (01406) 380591

Scale 1:200 Drg. no. 09/16/04 A
Date September 2009