


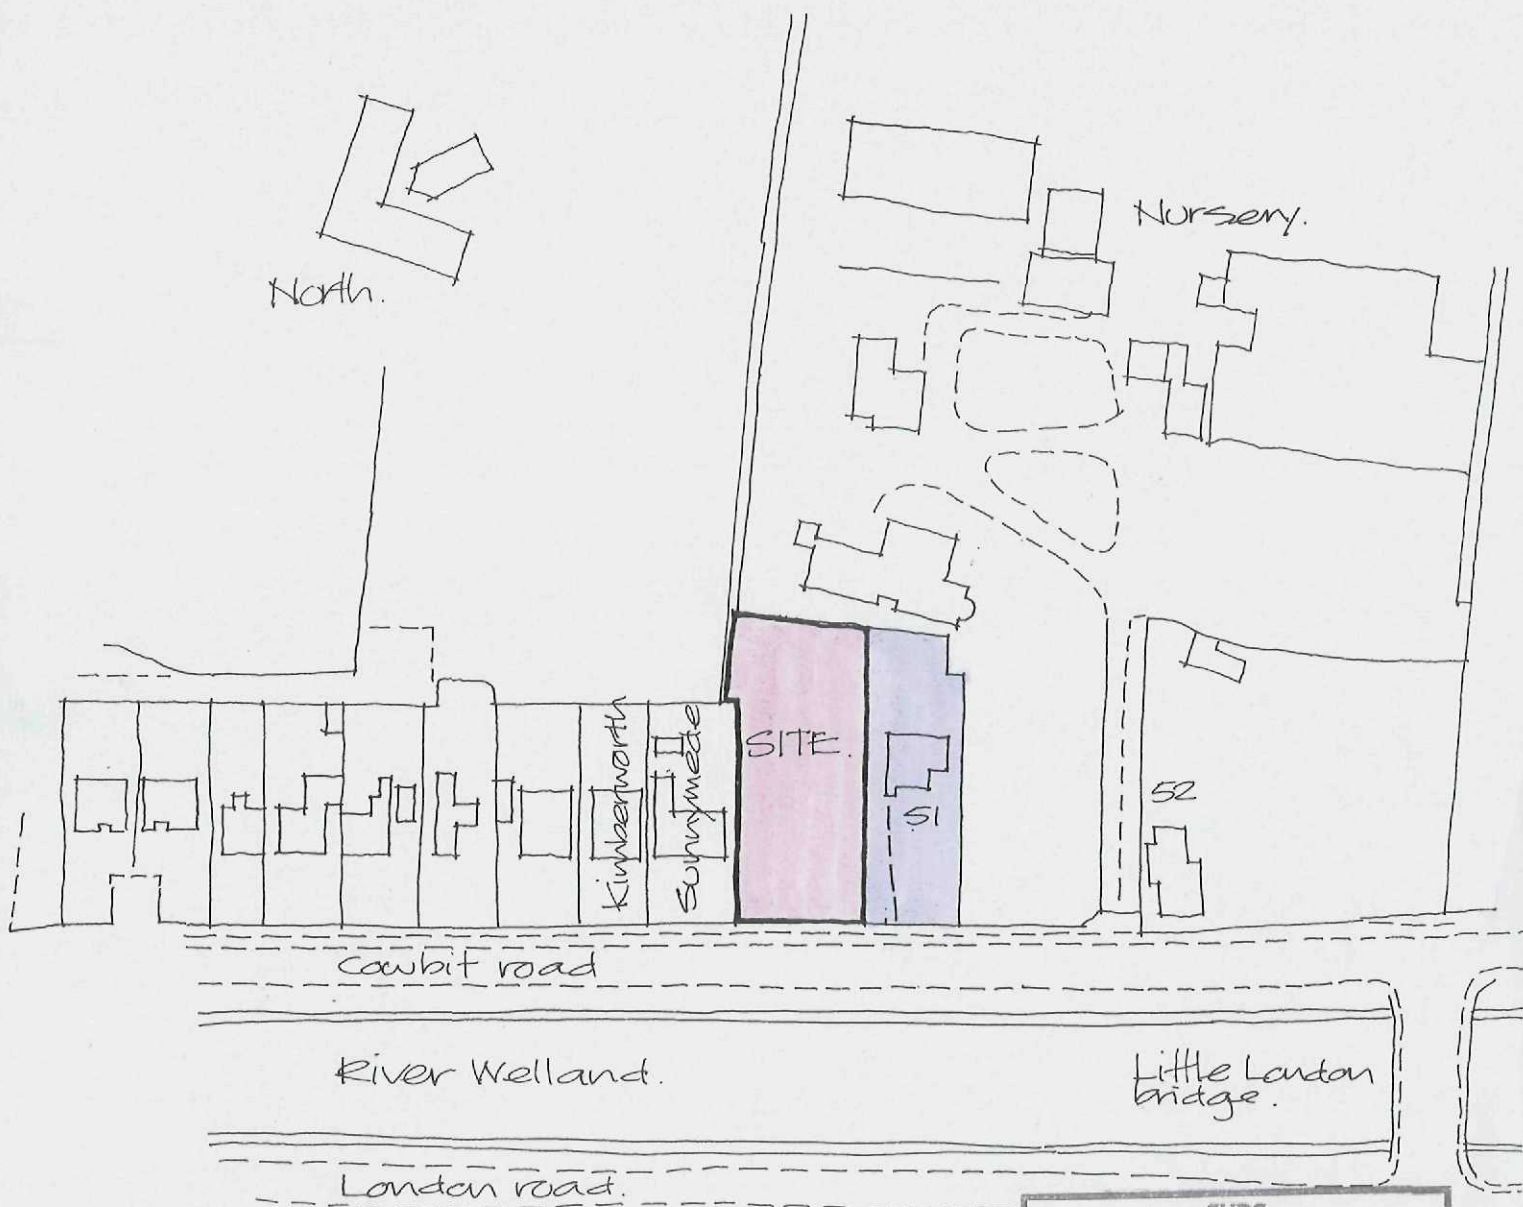

LOCATION PLAN Scale 1:1250

**DETERMINED
PLAN**

SHDC
Planning & Development
6 AUG 2009
Ref: 0602-09

Project

**PROPOSED RESIDENTIAL
DEVELOPMENT ADJACENT TO
'THE POPLARS',
51 COWBIT ROAD, SPALDING.
LOCATION PLAN**

Client

MRS M K LAND

ALAN HORNSBY

ARCHITECTURAL SERVICES LTD

"Little Acre"

Peak Hill, Cowbit,
Spalding, Lincs. PE12 6AW
Tel. Holbeach (01406) 380591

Scale 1:1250
Date June 2009

Drg. no. 09/16/02