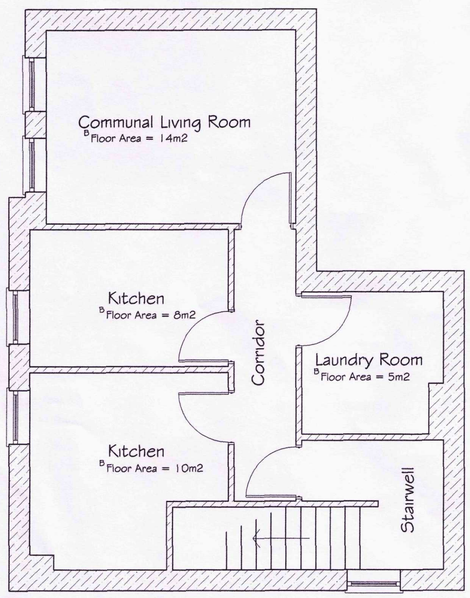

A Proposed Second Floor Plan

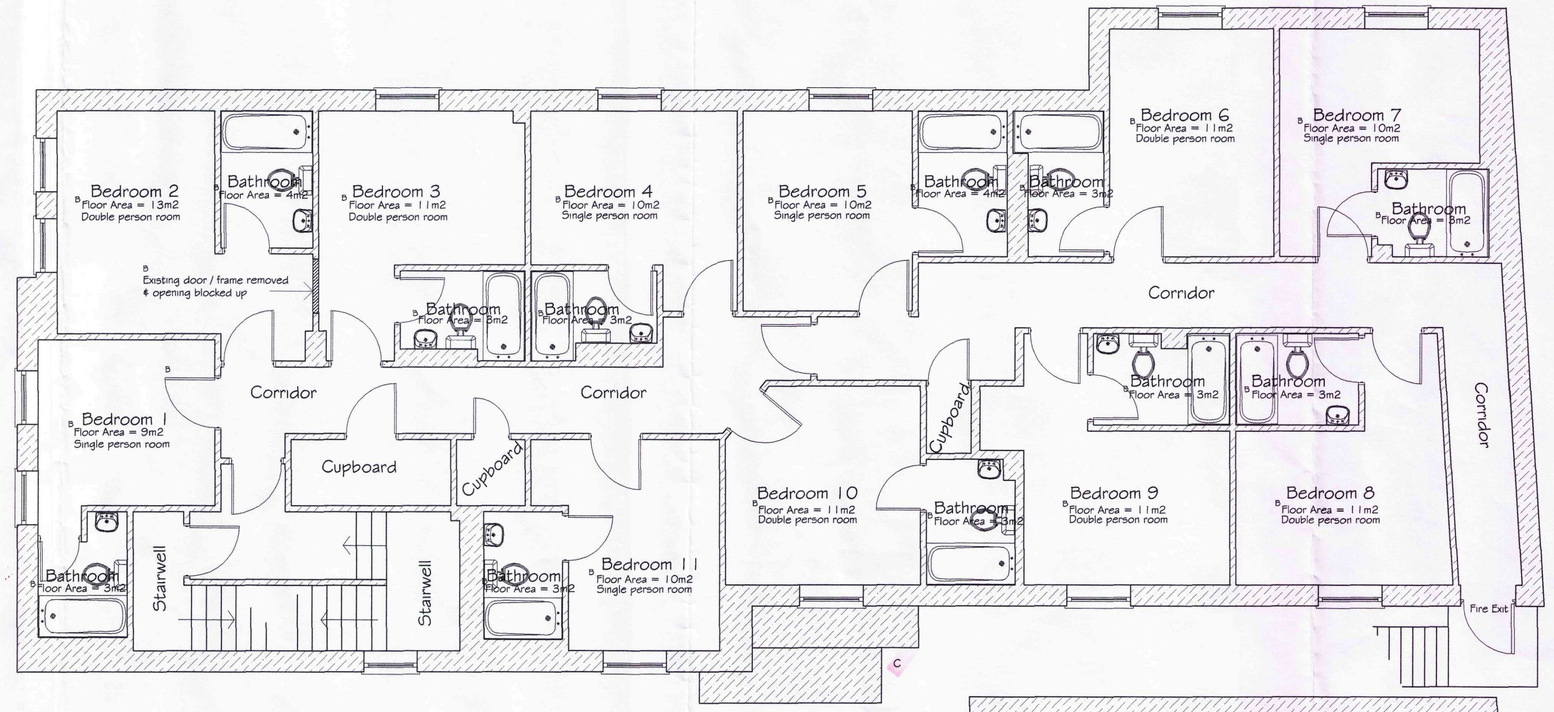

A Proposed First Floor Plan

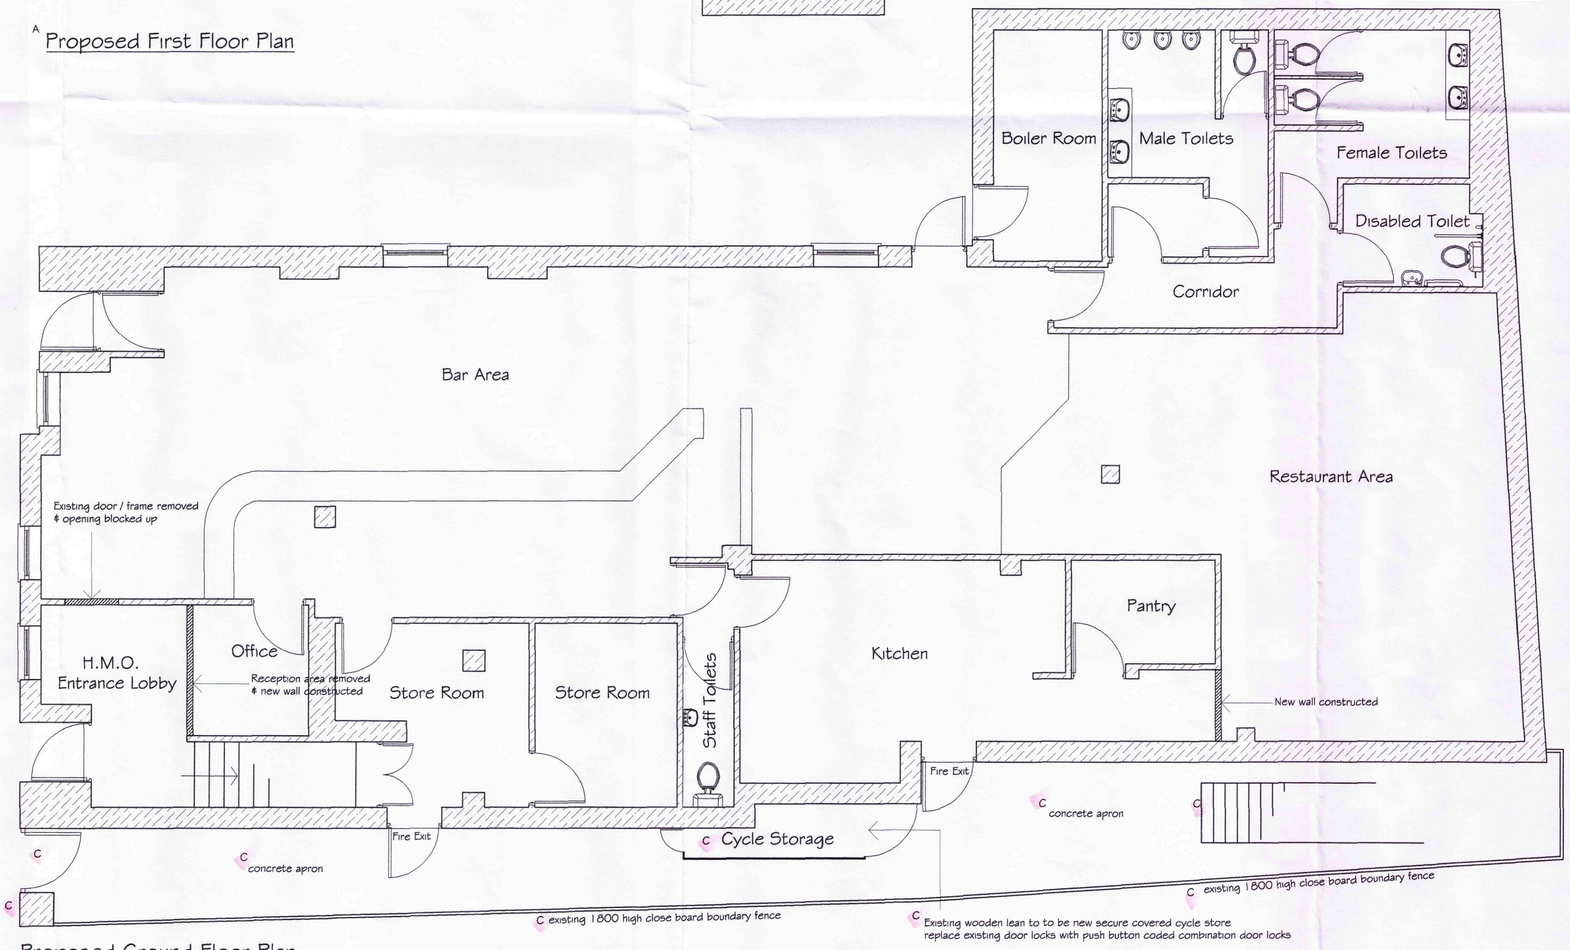

Proposed Ground Floor Plan

C Covered secure cycle storage added as SHDC Planning Condition 3 requirement mjw 30/6/15

B Door added to bedroom 1
Floor areas & persons per room added
Door between bedrooms 2 & 3 removed mjw 20/4/15

A Floor Plan descriptions amended mjw 1/4/15
from Existing to Proposed

REVISIONS		BY	DATE
DRAWN	MJW	DATE	26/3/15
SCALE	1 / 50	CHECKED	

CLIENT

Mr. A. Smith
C/o MW architectural-detailing services
13 Wimberley Way
Pinchbeck
Spalding Lincs PE11 3RY

PROJECT

Proposed change of use of part existing hotel (C1) to H.M.O (C4) whilst retaining the existing use of bar and restaurant facilities (A3 / A4 / A5)

DETAILS

Proposed Floor Plans

Malcolm Watson
Architectural - Detailing Services
Residential - Commercial - Industrial - Agricultural
Planning & Building Regulations submissions
13 Wimberley Way, Pinchbeck, Spalding, Lincs. PE11 3RY.
Tel / Fax : 01775 767650
email : mjw.13@btinternet.com
Partner LABC

DRWG No. 414/2/2015 C