




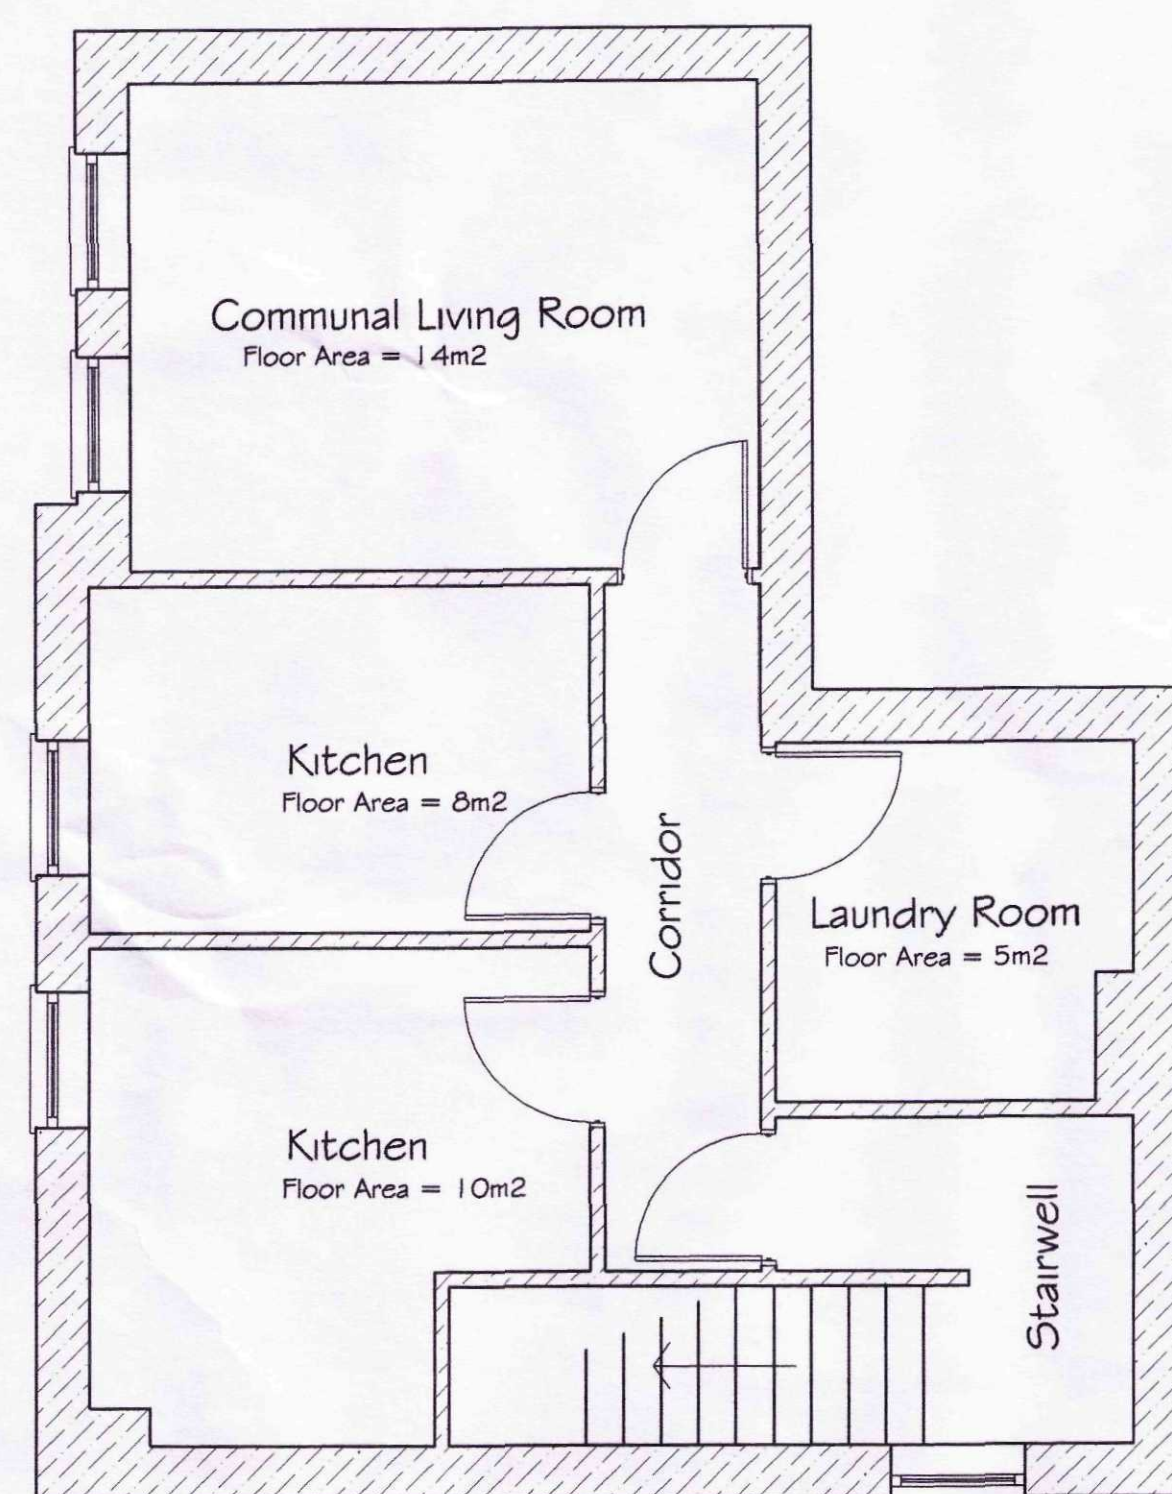

Proposed Second Floor Plan

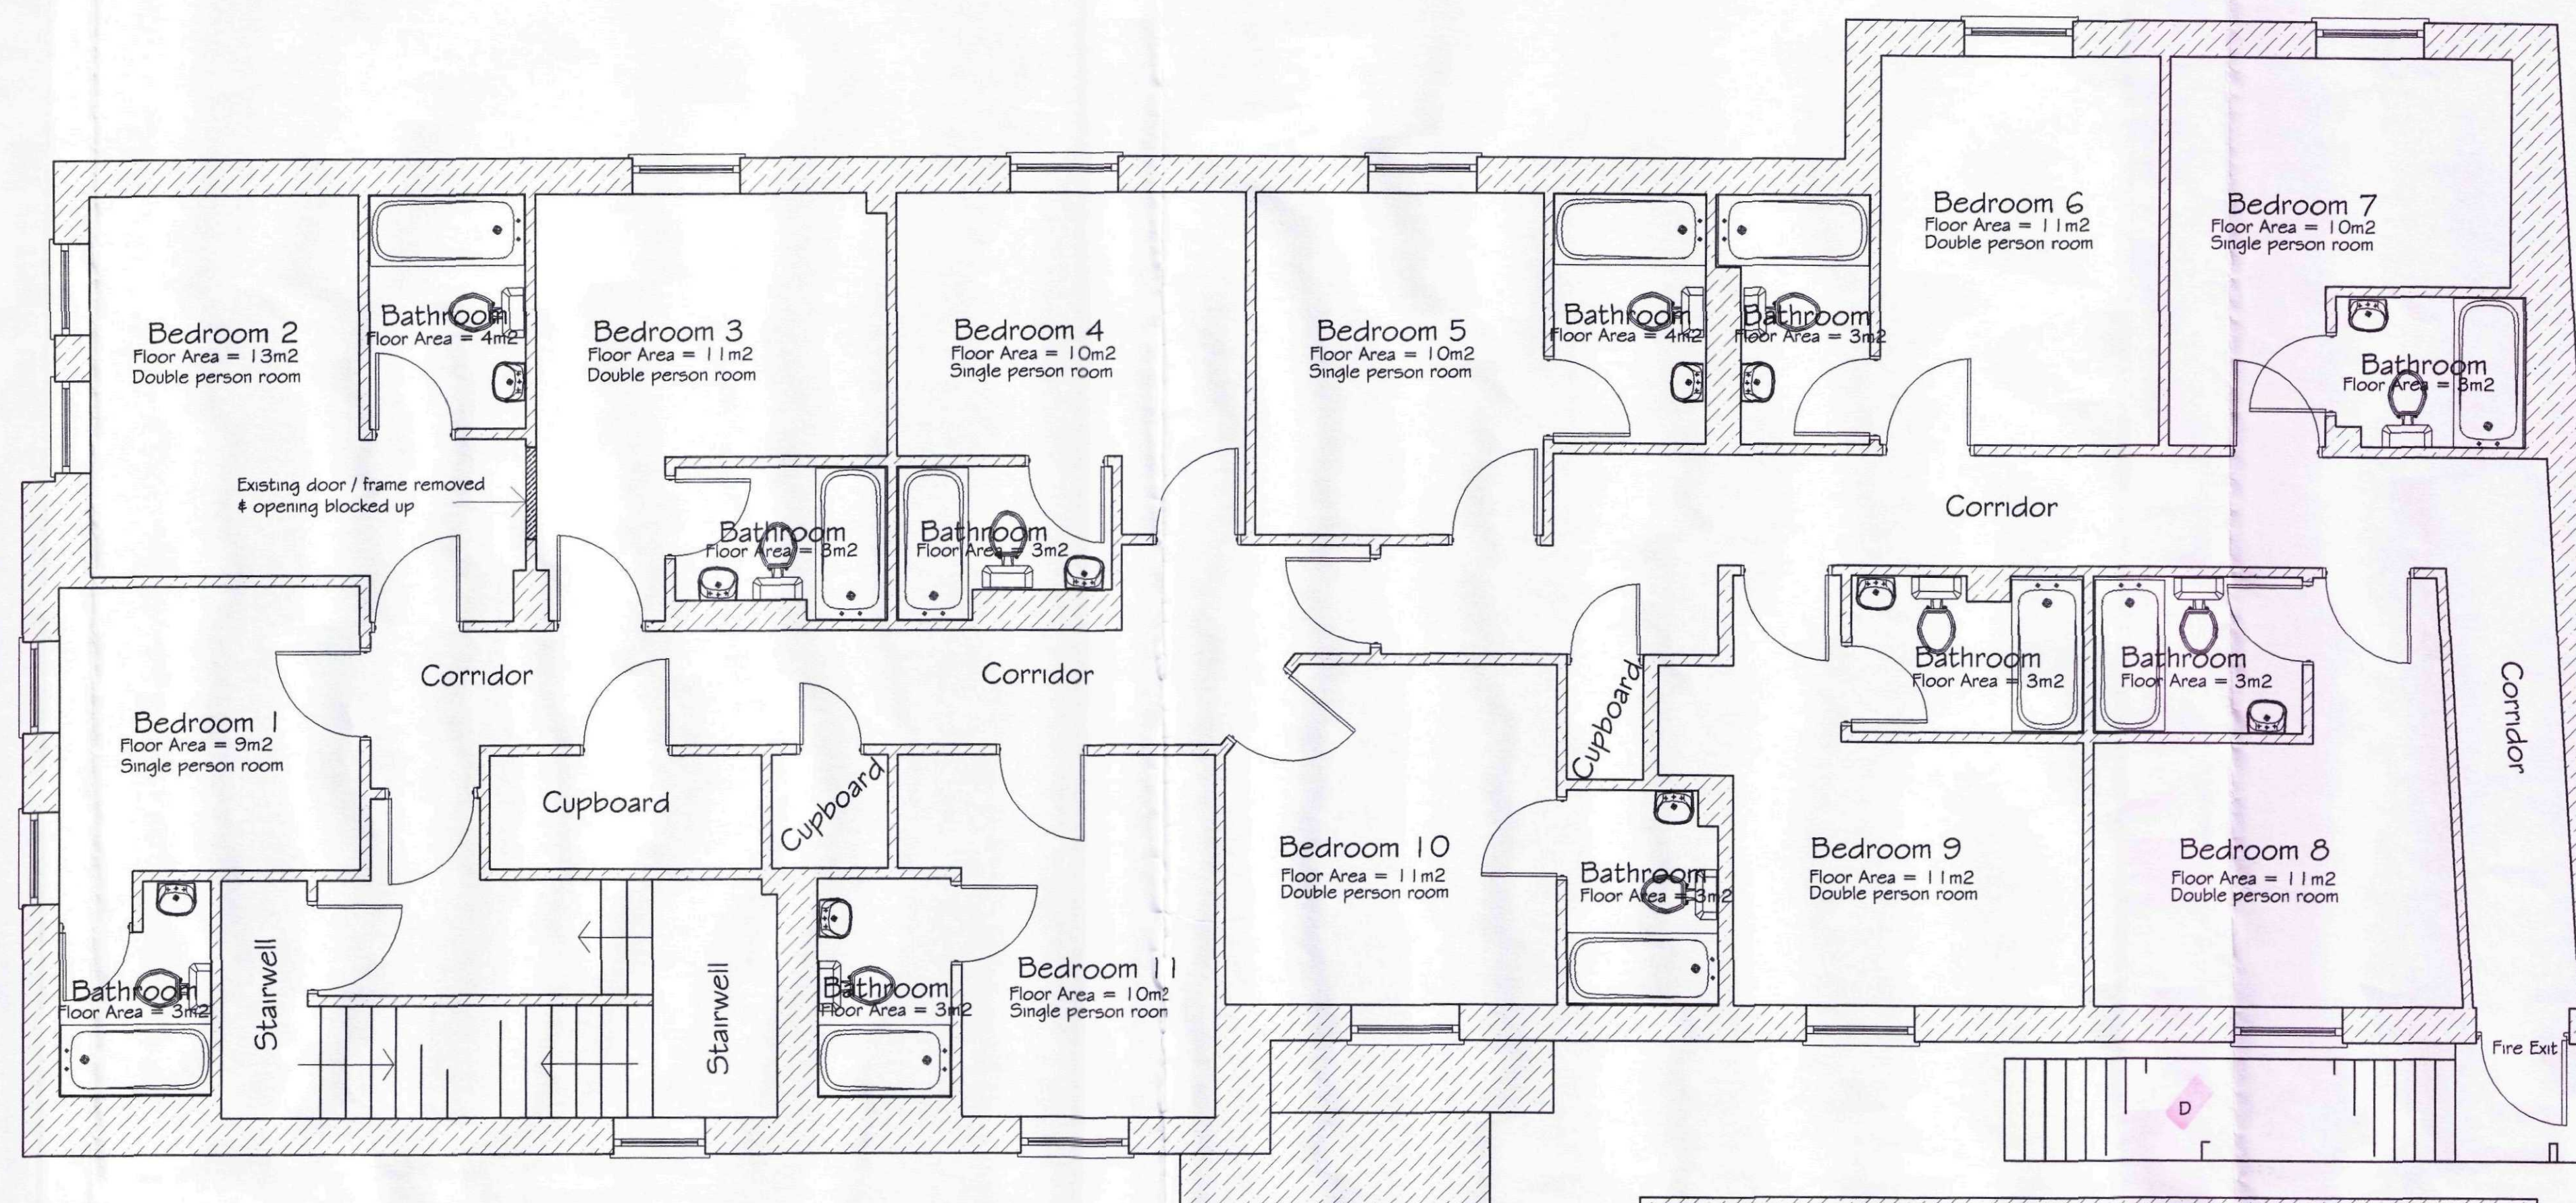

Proposed First Floor Plan

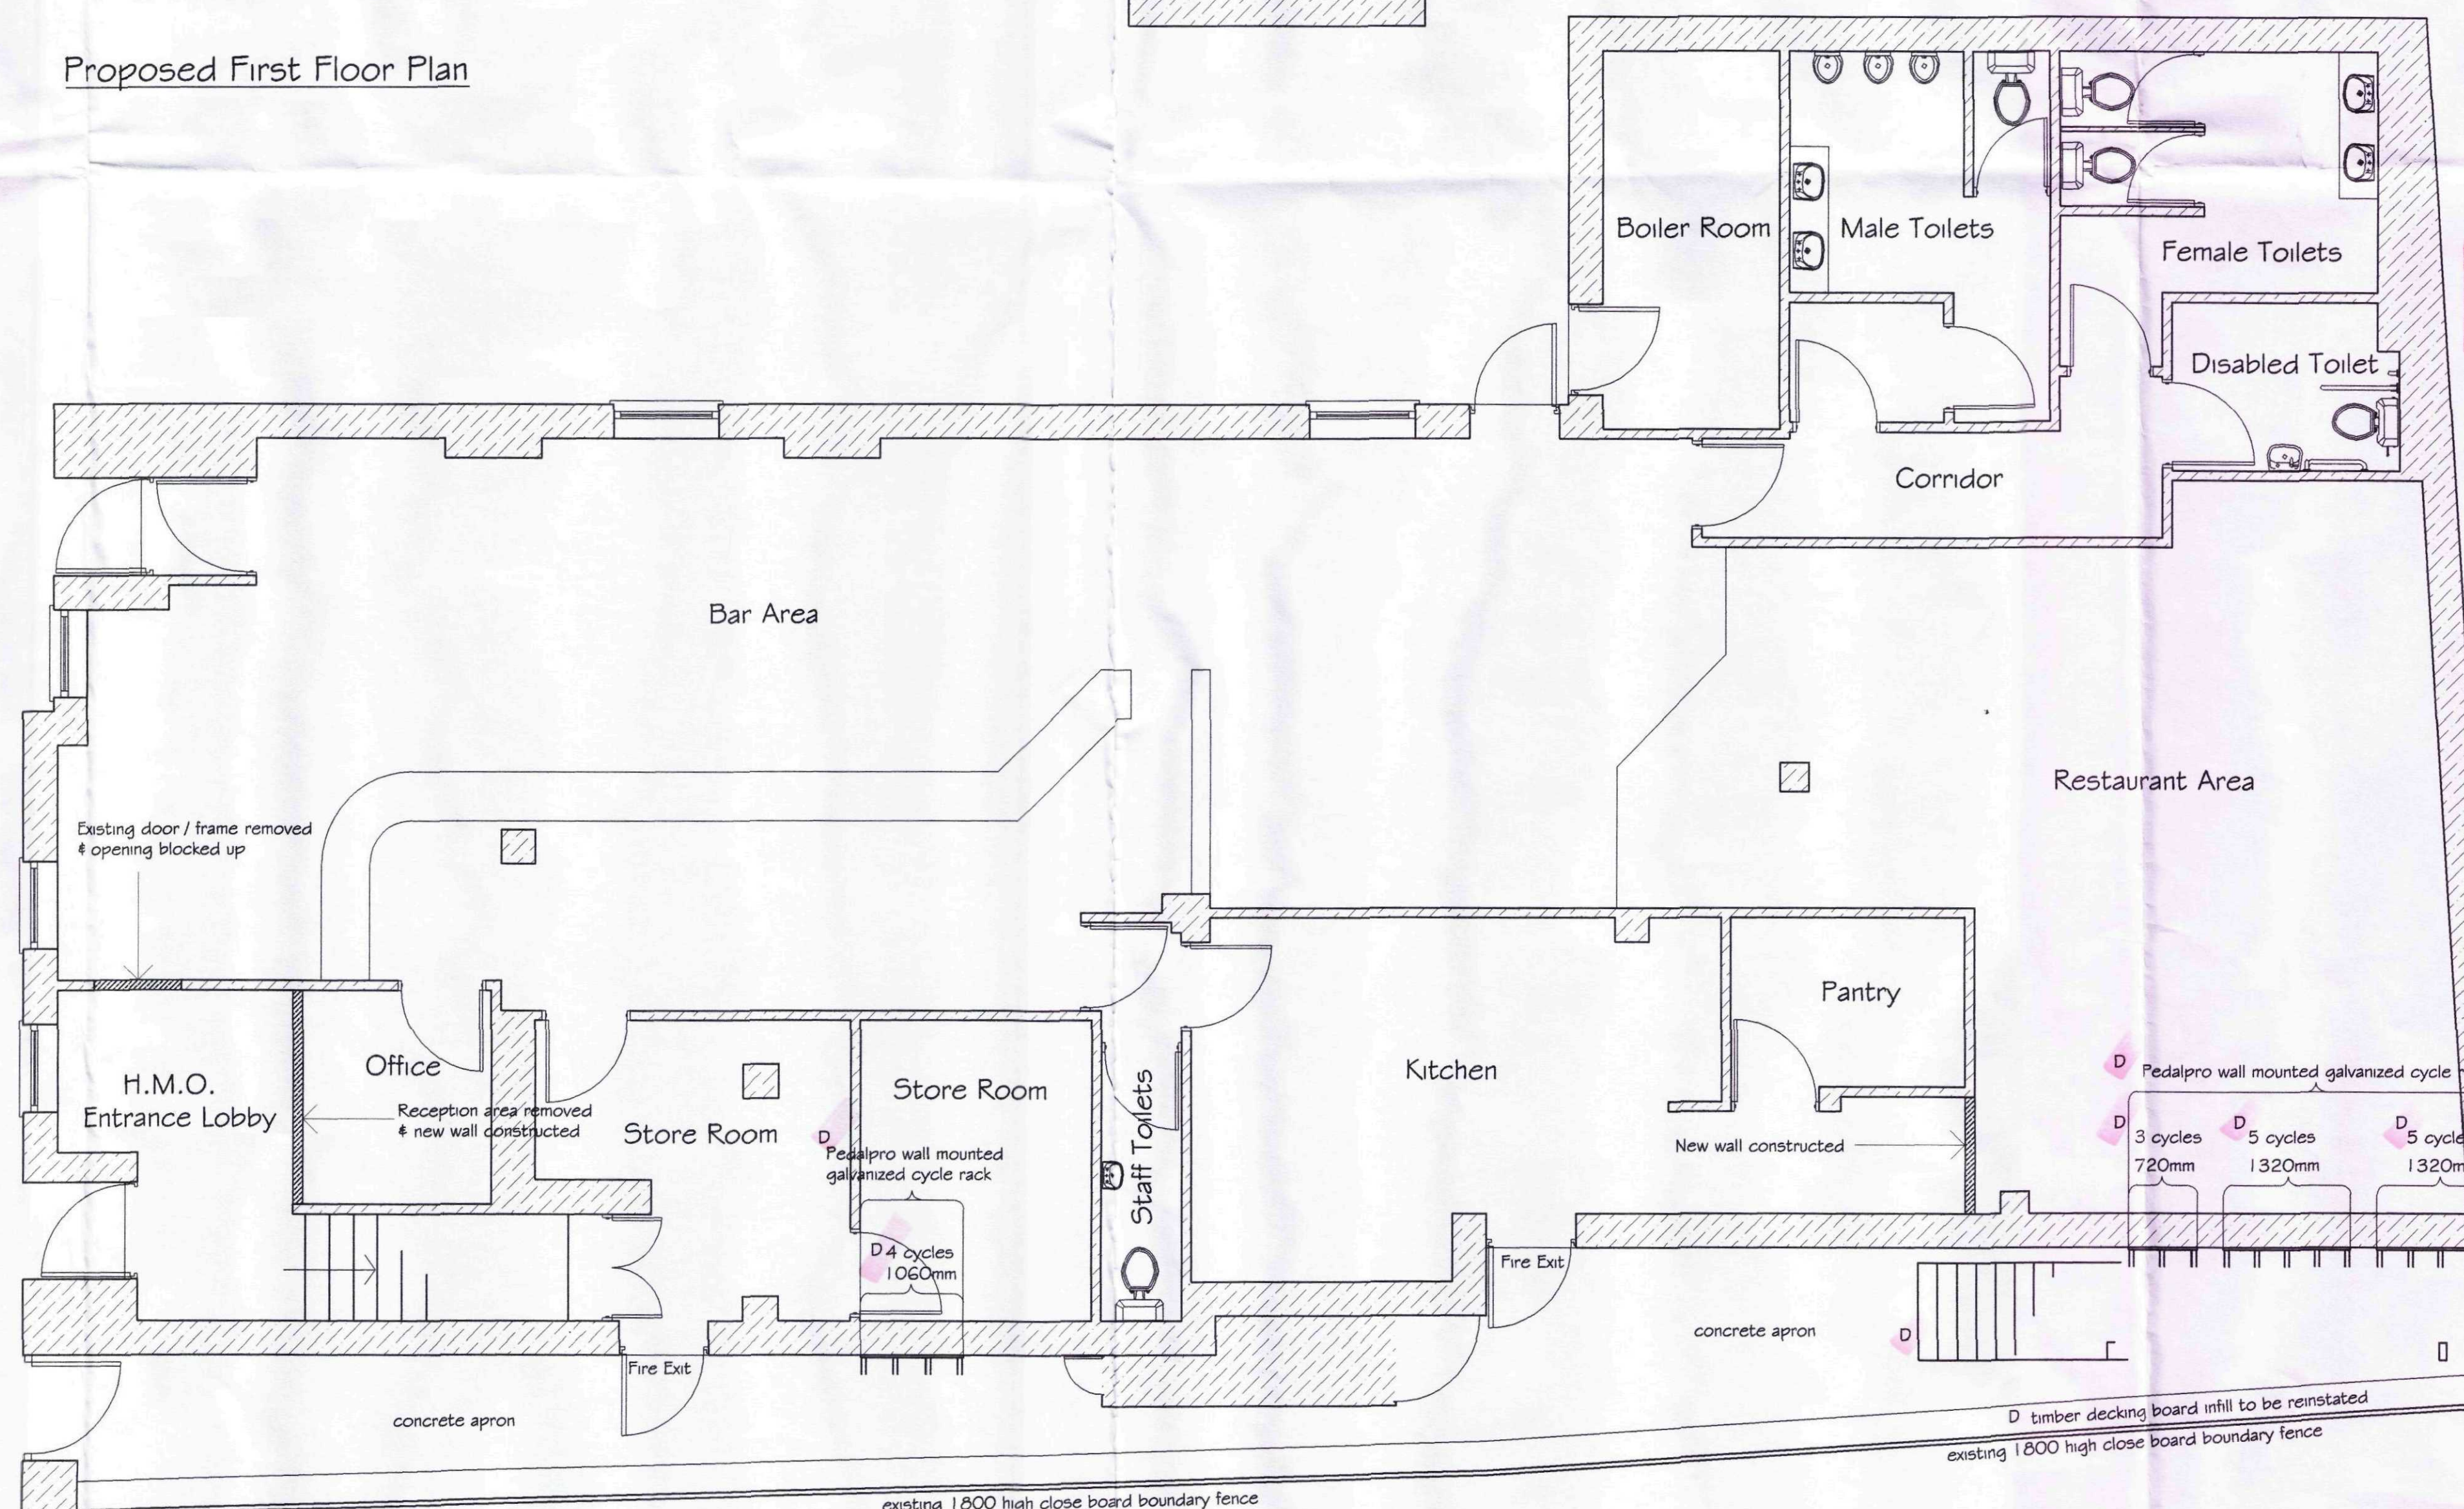

Proposed Ground Floor Plan

AMENDED PLAN
Ref. A1

SHDC
Planning & Development
22 JUL 2015
Ref: 0604-15

- D Covered secure cycle storage revised to secure cycle storage racking following pedals comments SHDC Planning Condition 3 mjw 21/7/15
- C Covered secure cycle storage added as SHDC Planning Condition 3 requirement mjw 30/6/15
- B Door added to bedroom 1 Floor areas & persons per room added Door between bedrooms 2 & 3 removed mjw 20/4/15
- A Floor Plan descriptions amended from Existing to Proposed mjw 1/4/15

REVISIONS	BY	DATE
DRAWN	MJW	DATE 26/3/15
SCALE	1 / 50	CHECKED

CLIENT
Mr. A. Smith
C/O MW architectural-detailing services
13 Wimberley Way
Pinchbeck
Spalding Lincs PE11 3RY

PROJECT
Proposed change of use of part existing hotel (C1) to H.M.O. (C4) whilst retaining the existing use of bar and restaurant facilities (A3 / A4 / A5)

DETAILS
Proposed Floor Plans

Malcolm Watson
Architectural - Detailing Services
Residential - Commercial - Industrial - Agricultural
Planning & Building Regulations submissions
13 Wimberley Way, Pinchbeck, Spalding, Lincs, PE11 3RY.
Tel / Fax: 01775 767620
email: mjw.13@btinternet.com

DRWG No. 414/2/2015^D