


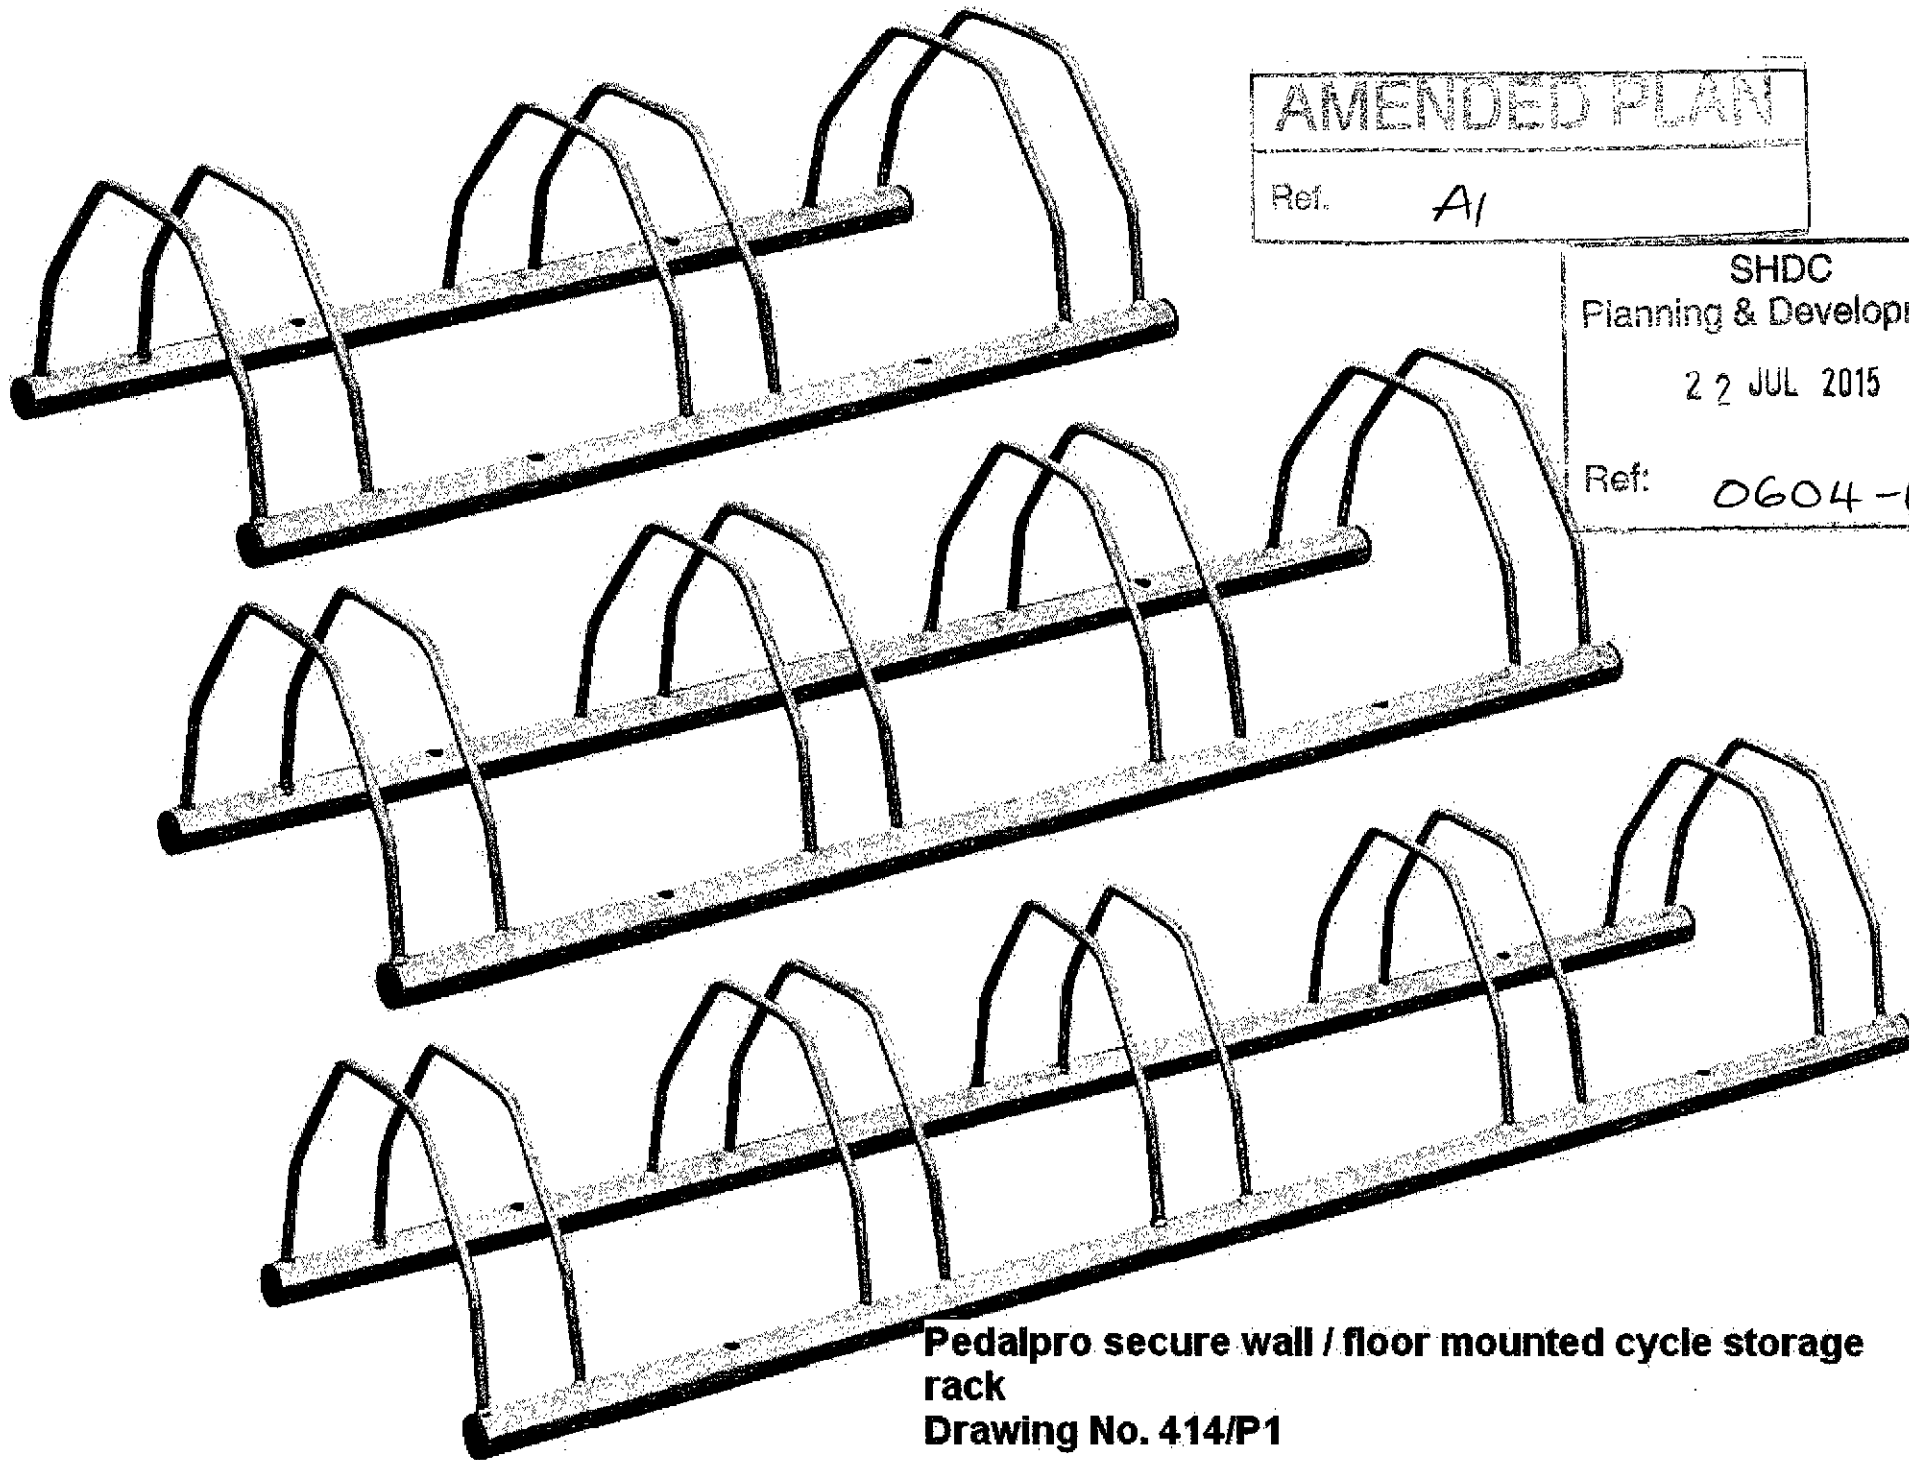

AMENDED PLAN

Ref. A1

SHDC
Planning & Development

22 JUL 2015

Ref: 0604-15

**Pedalpro secure wall / floor mounted cycle storage
rack**

Drawing No. 414/P1