
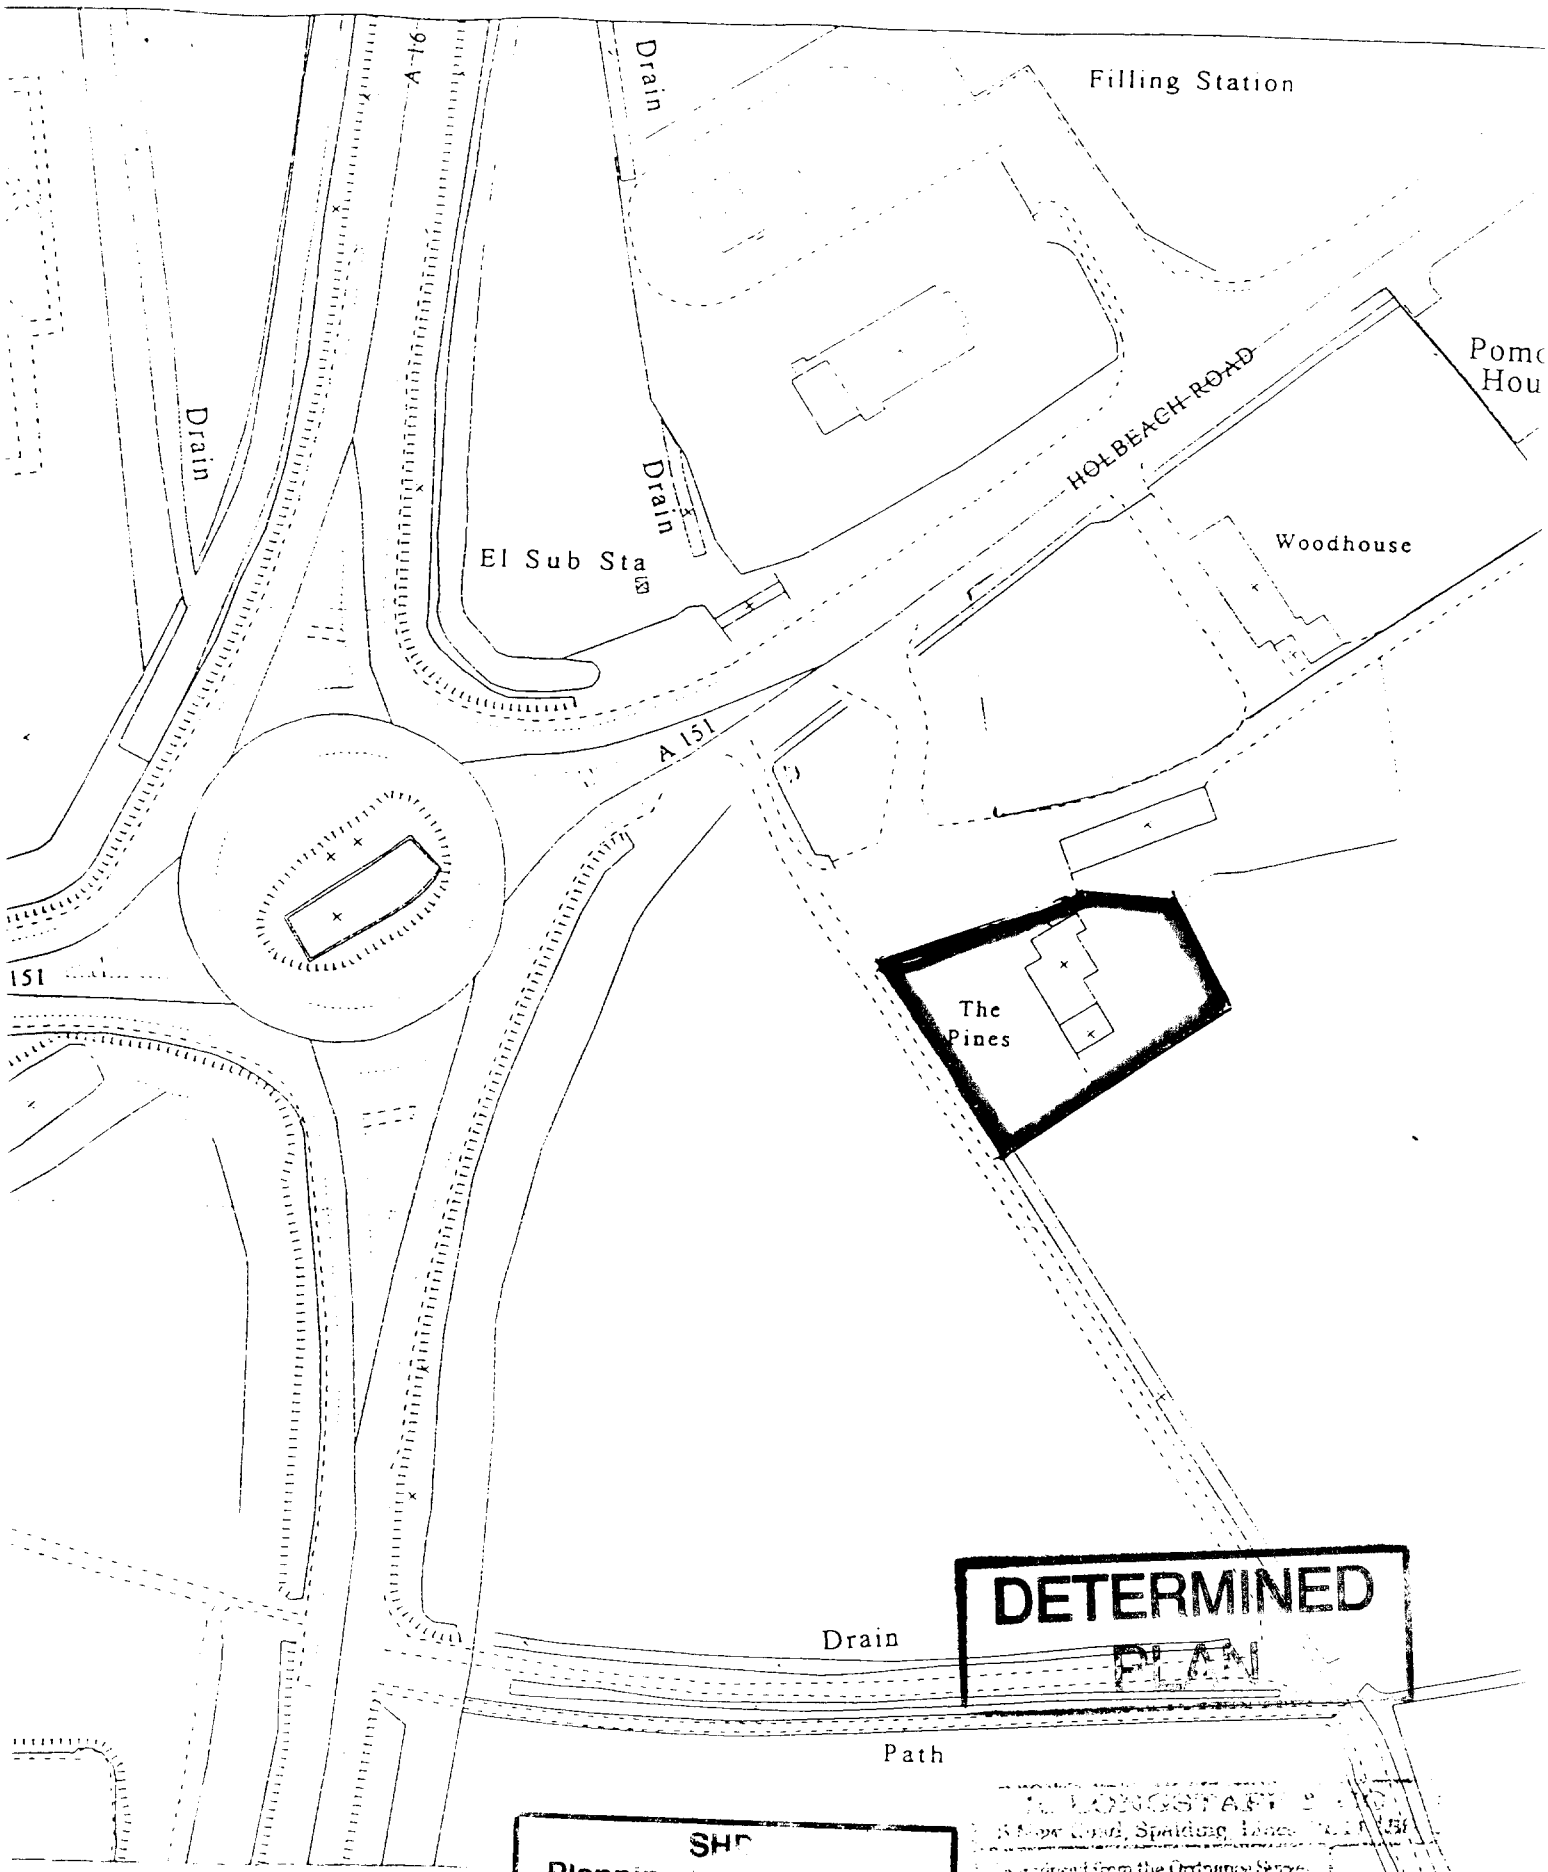


SHDC
Planning Development
17 MAR 03
Ref 0602/03

Reproduced from the Ordnance Survey
Map No. ORDNANCE SURVEY
1:1250 Edition TF2623
With the permission of the Controller
of Her Majesty's Stationery Office
© Crown Copyright
License No. [illegible]
08-05-03.

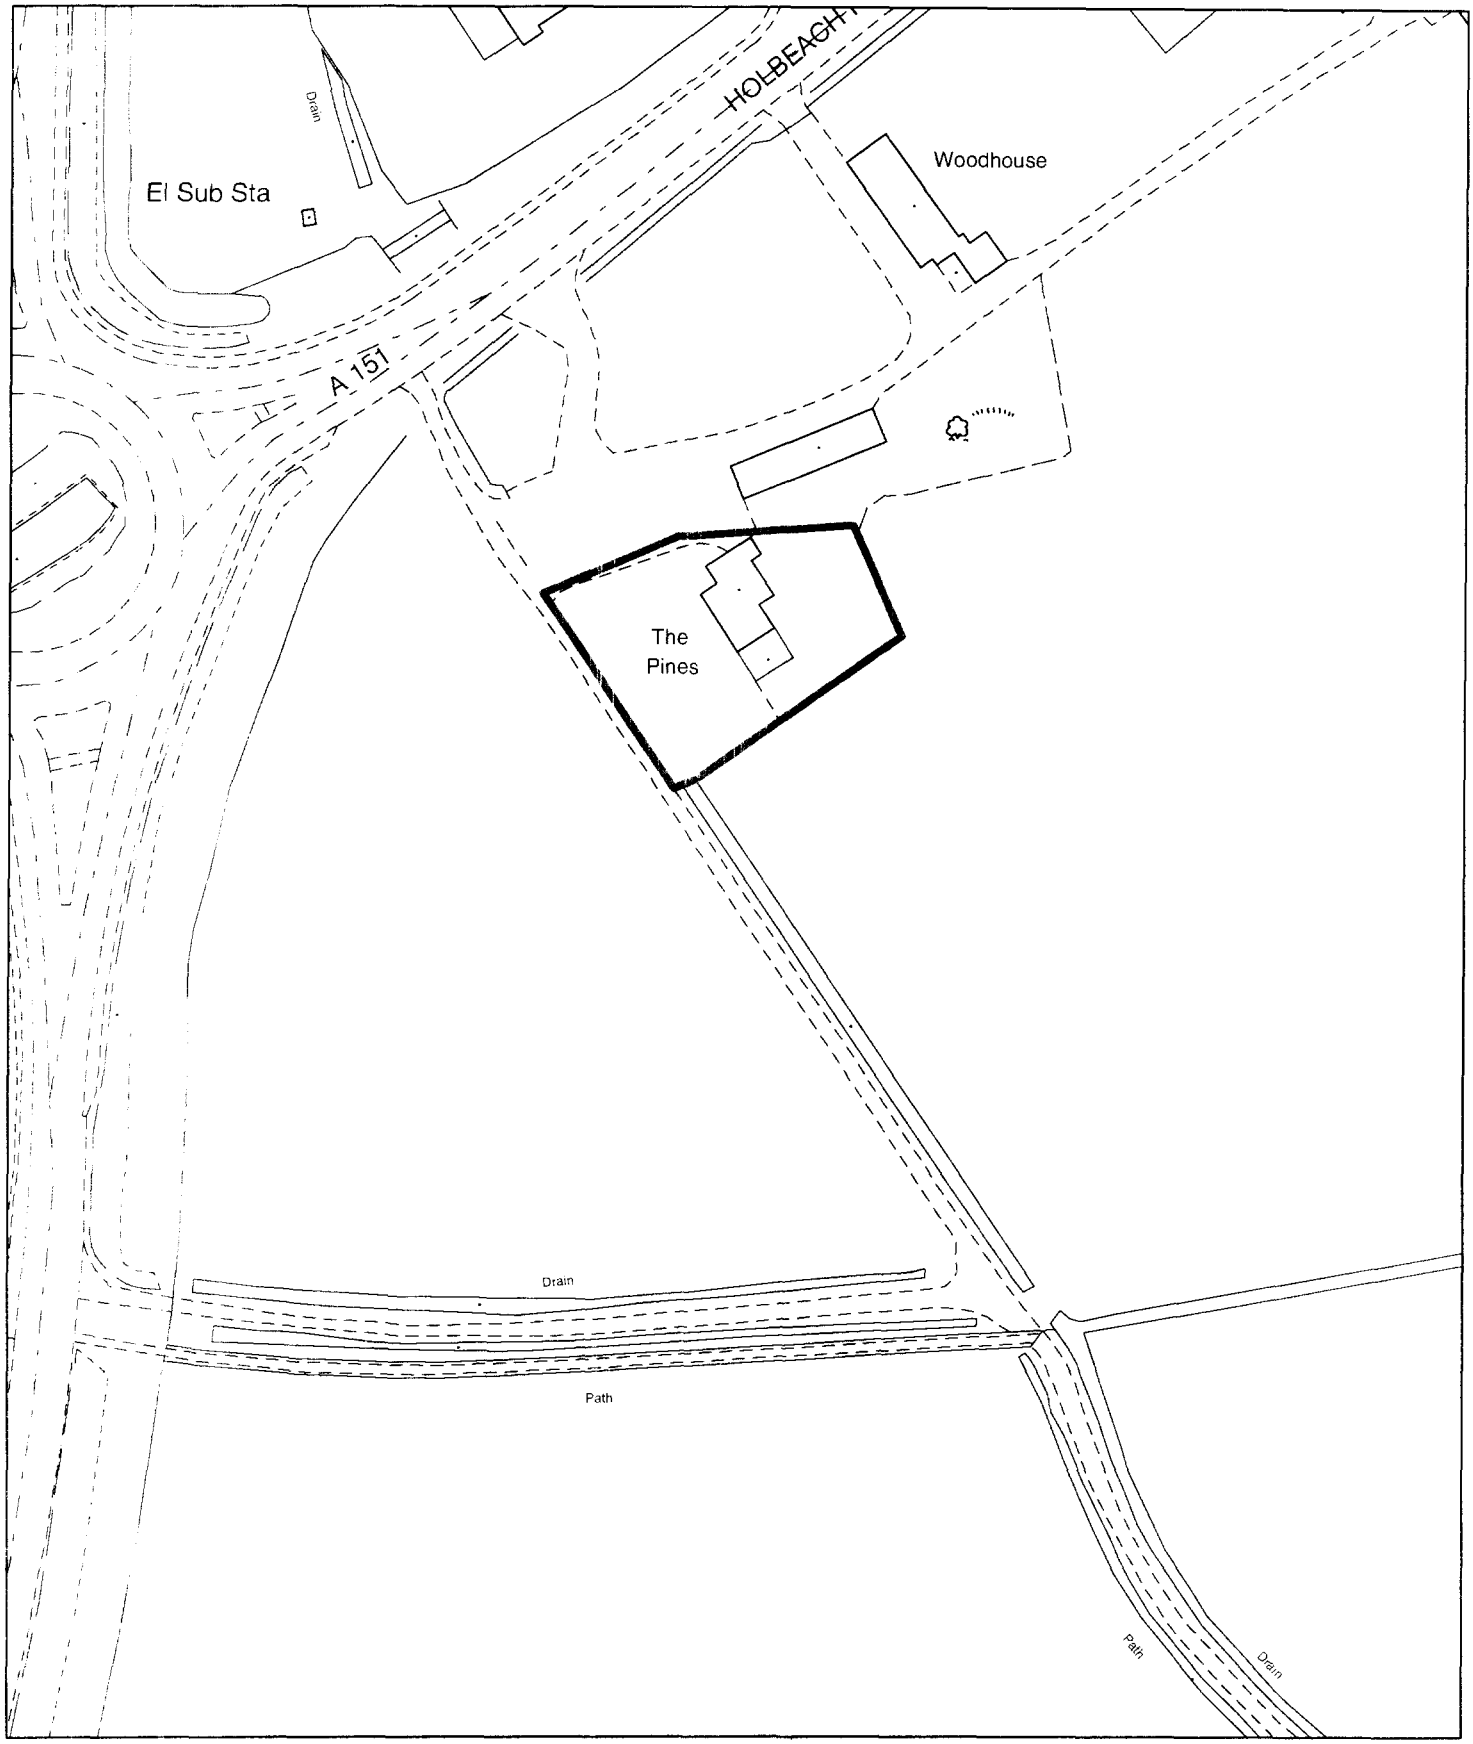

Planning Application Location Plan
Ward Member Notification

FILE COPY **H16/0607/03**

Scale: 1:1250

Planning and Development

Council Offices, Priory Road, Spalding, Lincolnshire
PE11 2XE

PLEASE DO NOT COPY THIS PLAN
This map is reproduced from Ordnance Survey material with permission of Ordnance Survey on behalf of Her Majesty's Stationery Office (c) Crown copyright. Unauthorised reproduction infringes Crown copyright and may lead to prosecution or civil proceedings. South Holland District Council LA079413 2003

N