




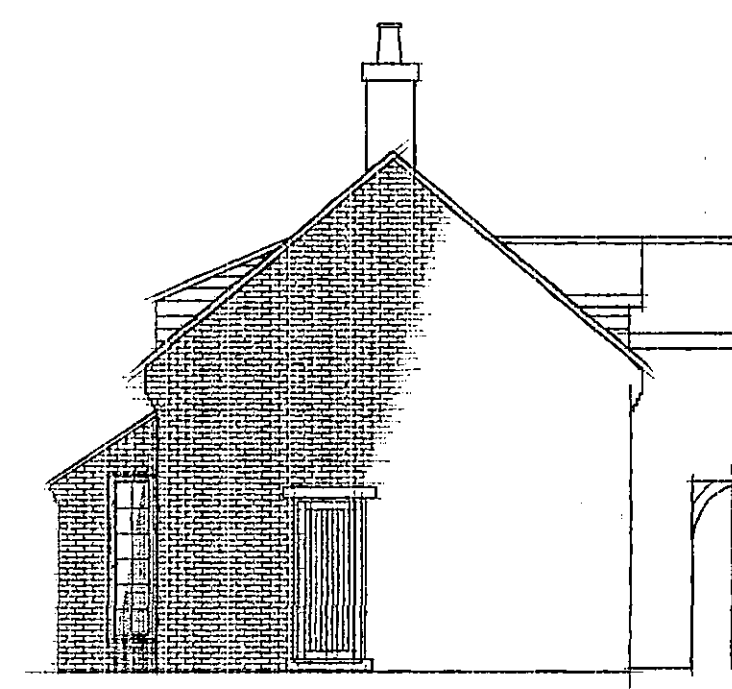

Side Elevation

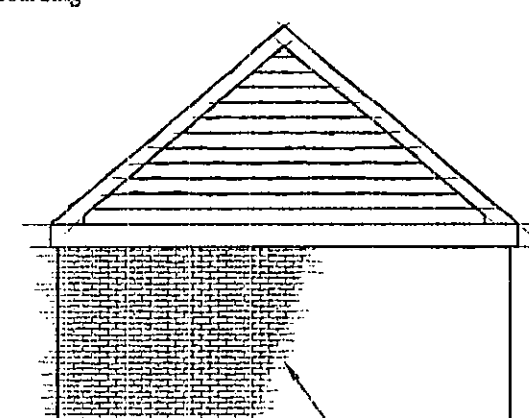


Rear Elevation

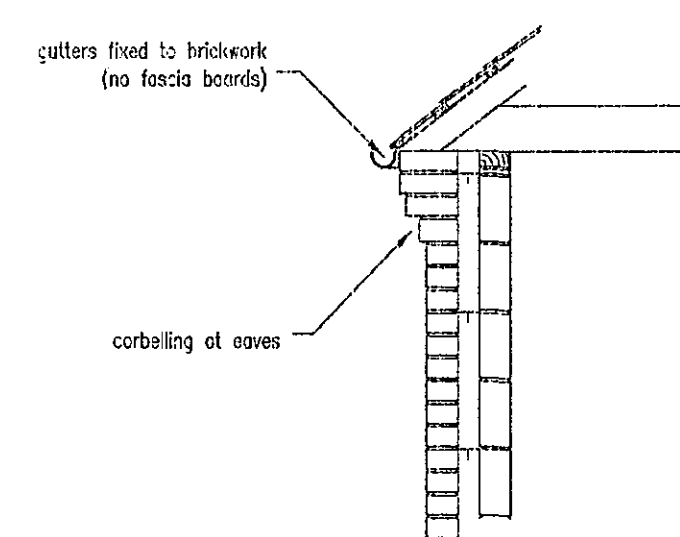

EAVES DETAIL 1:25




STONE CILL DETAIL 125

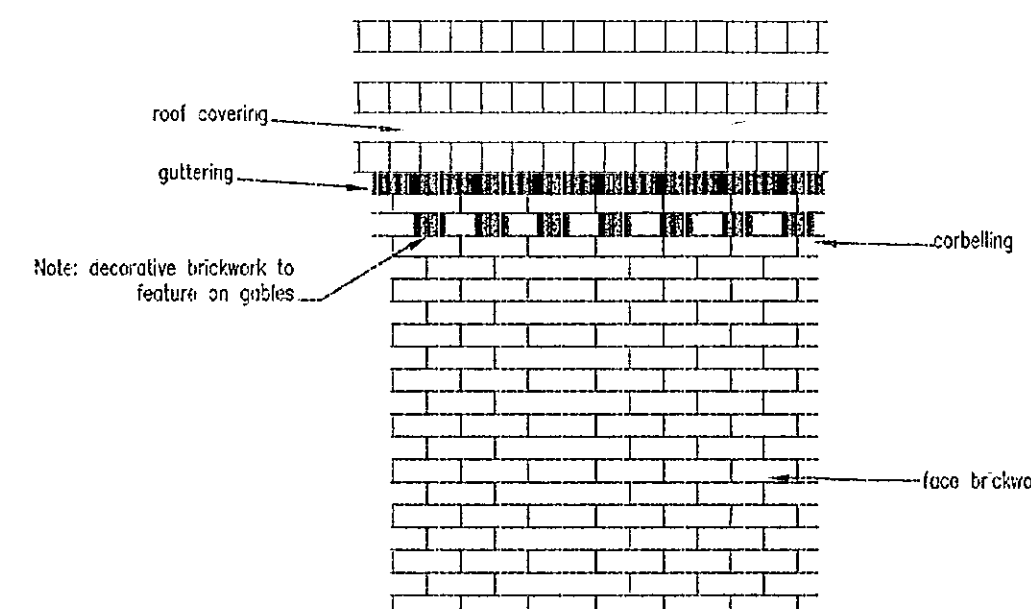

Note: decorative brickwork to

face bricks

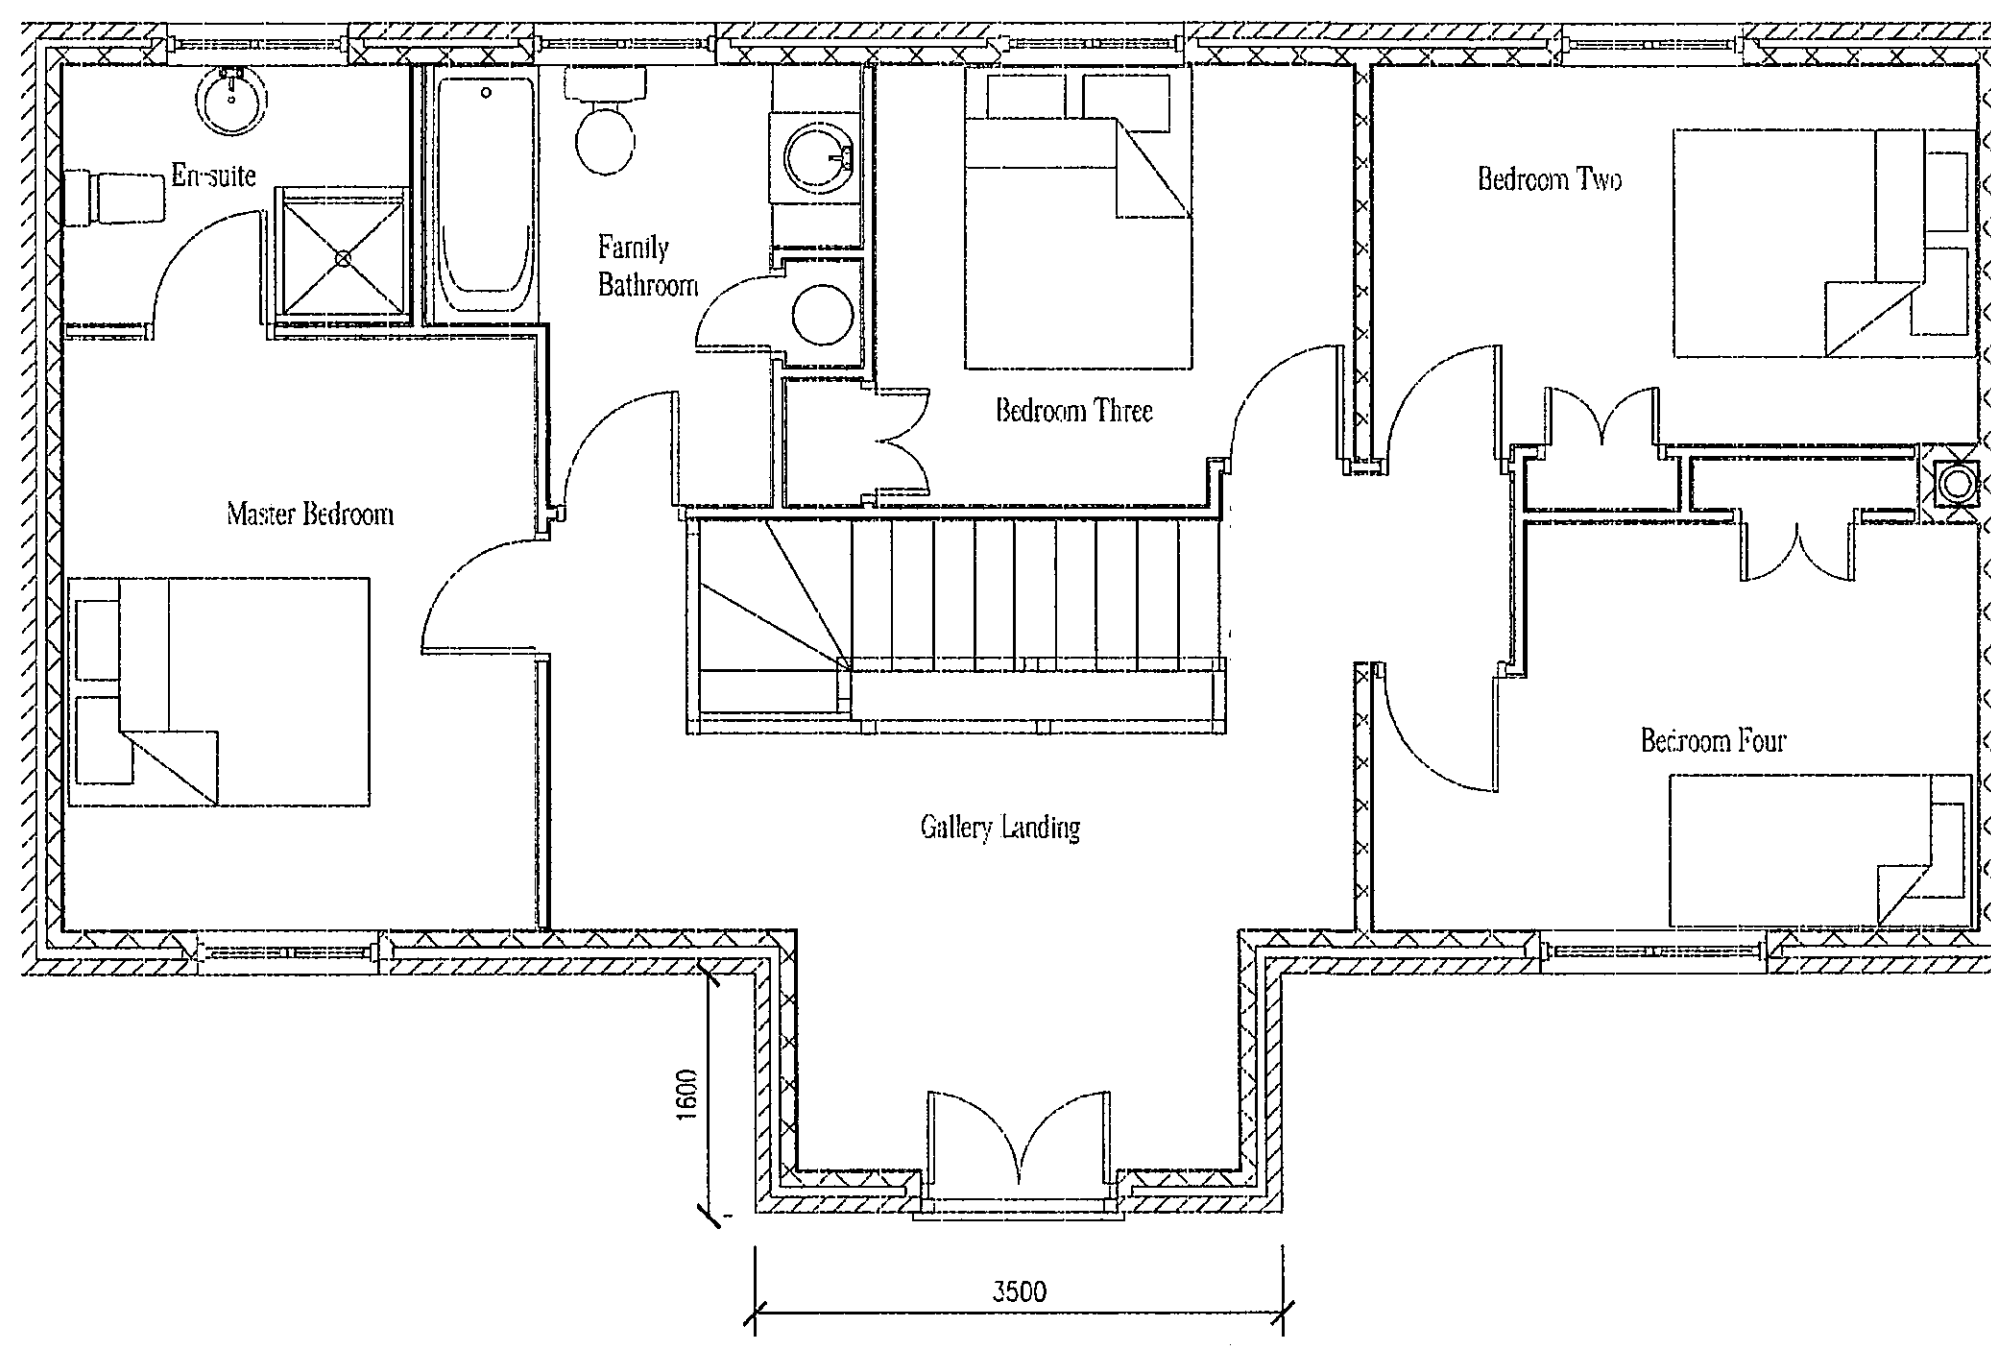

First Floor Plan

[illegible]