


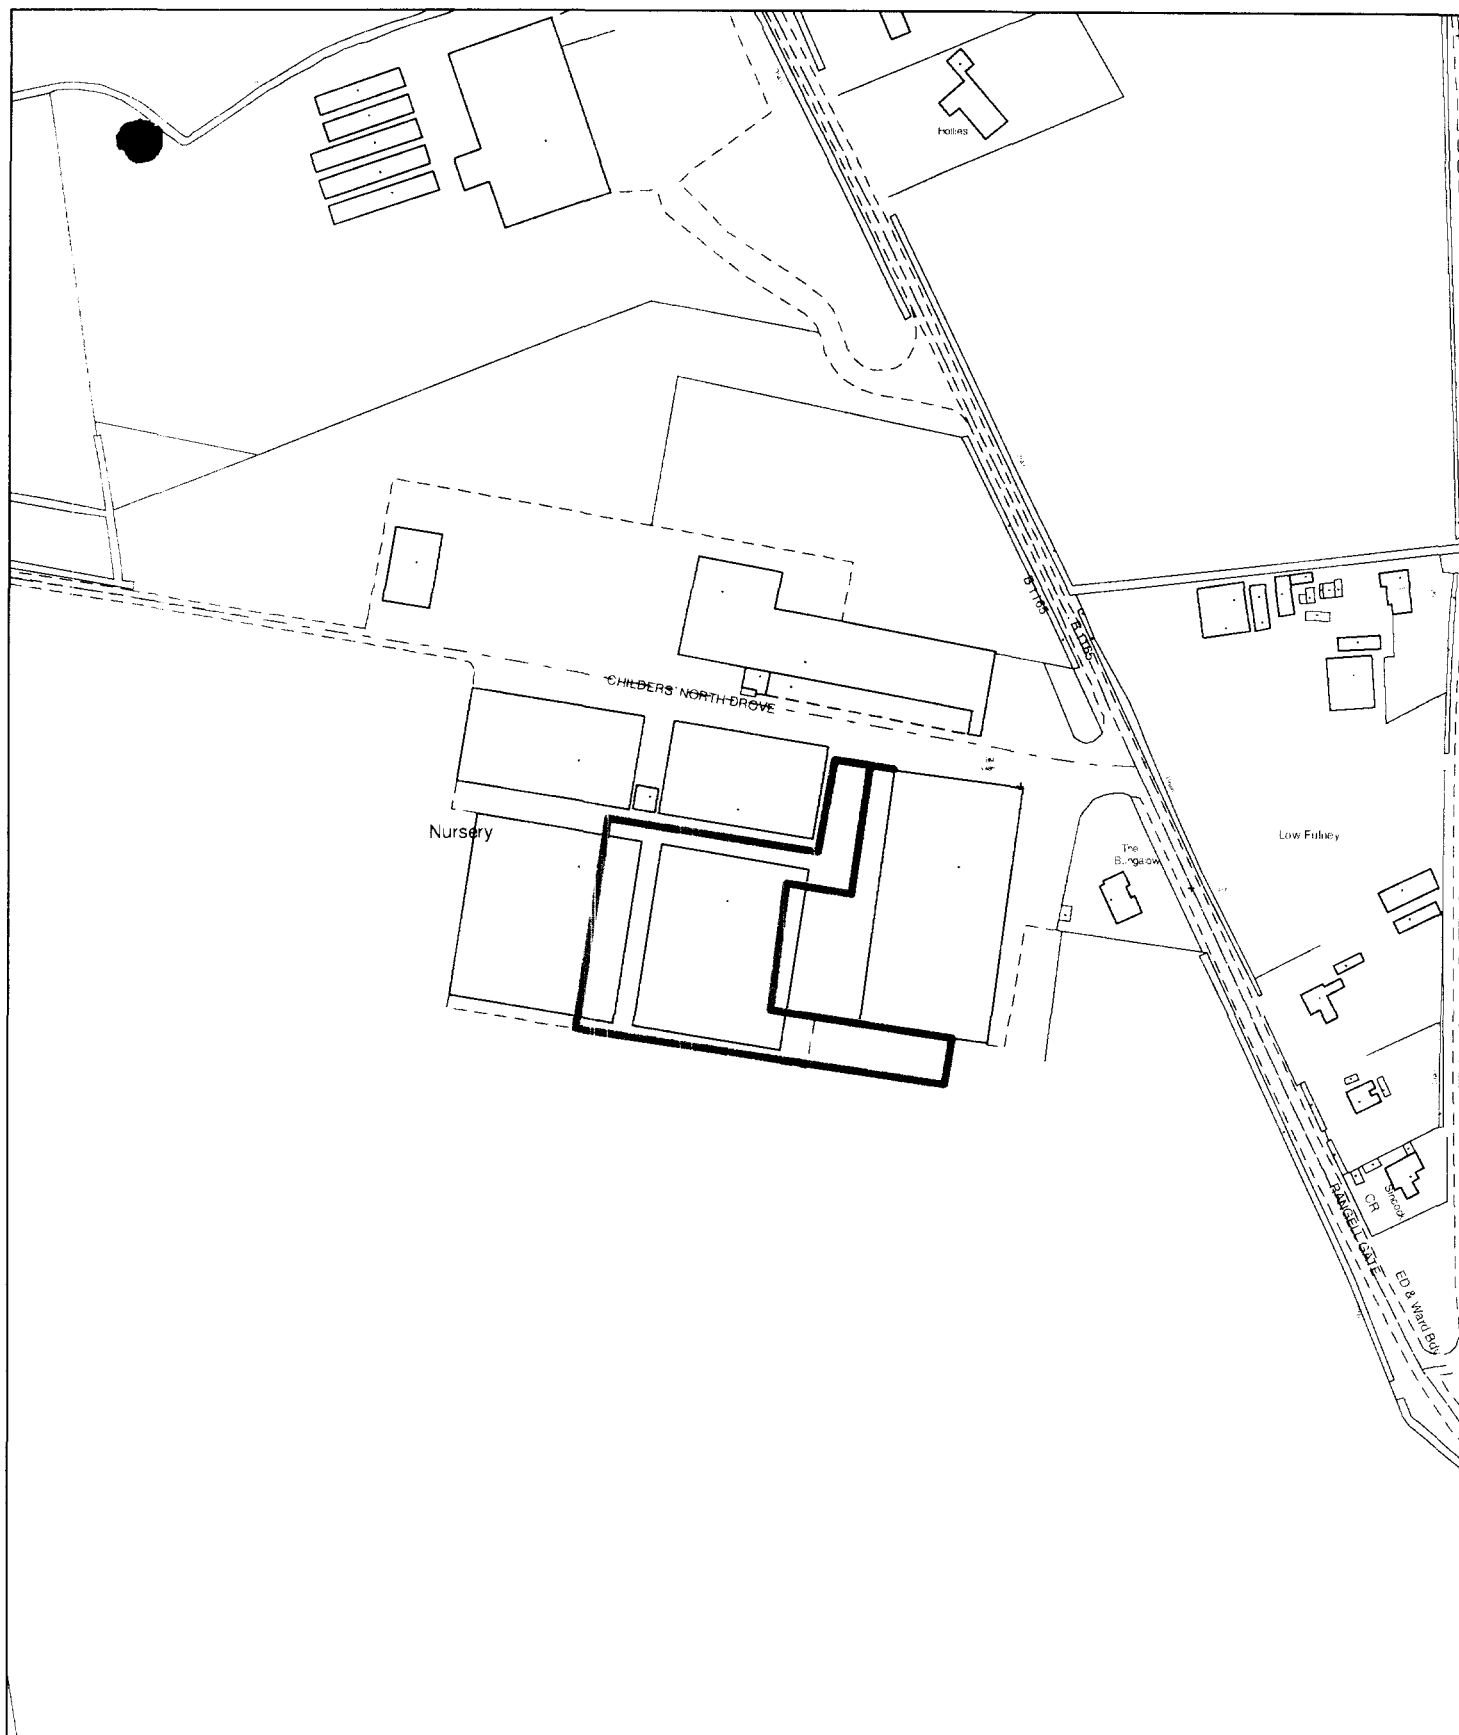

**Planning Application Location Plan
Ward Member Notification**

H16/0608/03

Scale: 1:2500


Planning and Development

Council Offices, Priory Road, Spalding, Lincolnshire
PE11 2XE

PLEASE DO NOT COPY THIS PLAN

This map is reproduced from Ordnance Survey material with permission of Ordnance Survey on behalf of Her Majesty's Stationery Office (c) Crown copyright. Unauthorised reproduction infringes Crown copyright and may lead to prosecution or civil proceedings. South Holland District Council LA079413 2003



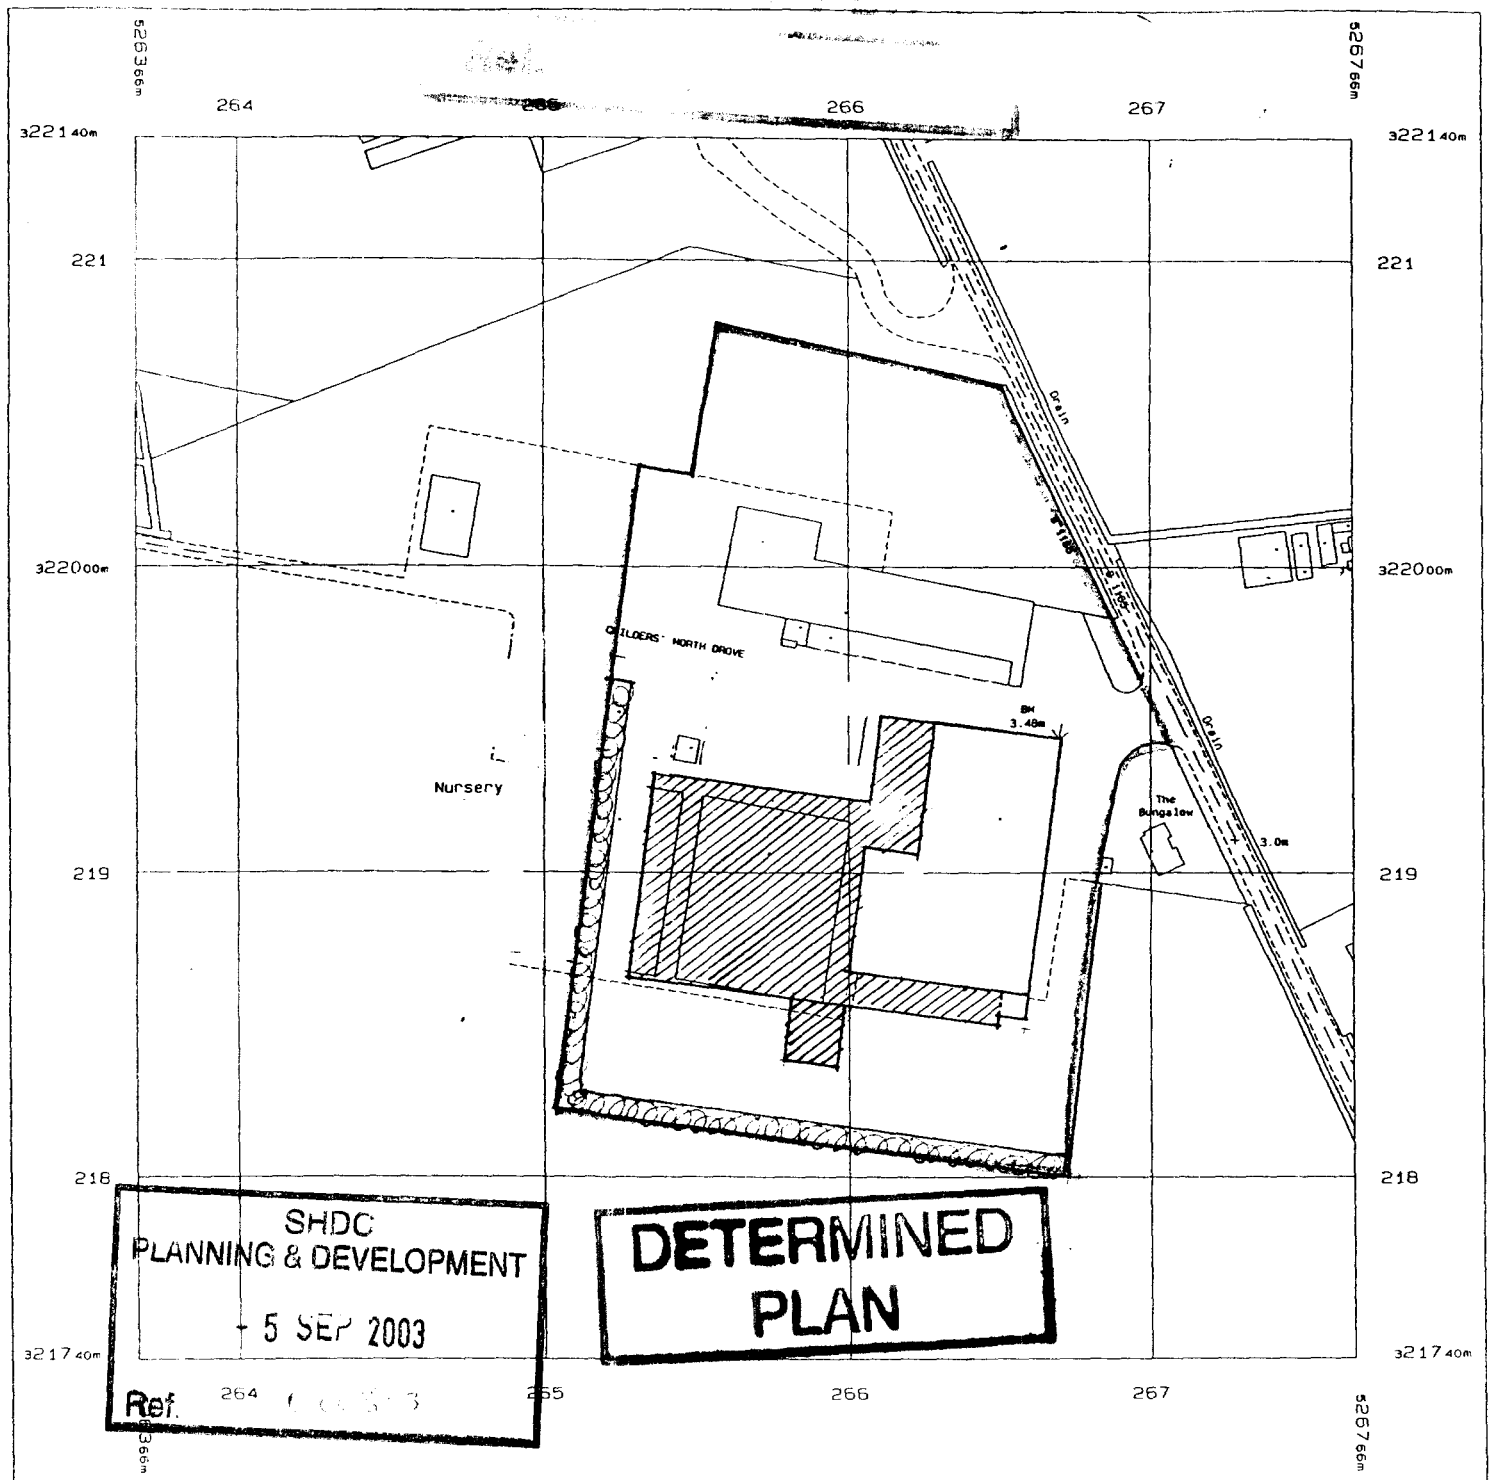

Produced 25 Feb 2003 from Ordnance Survey digital data and incorporating surveyed revision available at this date. © Crown Copyright 2003.

Reproduction in whole or in part is prohibited without the prior permission of Ordnance Survey.

Ordnance Survey, the OS symbol and Superplan are registered trade marks of Ordnance Survey, the national mapping agency of Great Britain.

This document is the property of Ordnance Survey and should be returned to the issuing authority.


FLOWER PLUS Ltd, Langell Gate, Low Folney
LOCATION PLAN.
Feb 2003.


Scale 1:2500

National Grid sheet reference at centre of this Superplan: TF2621

The representation of a road, track or path is evidence of a right of way

02-870/L1-

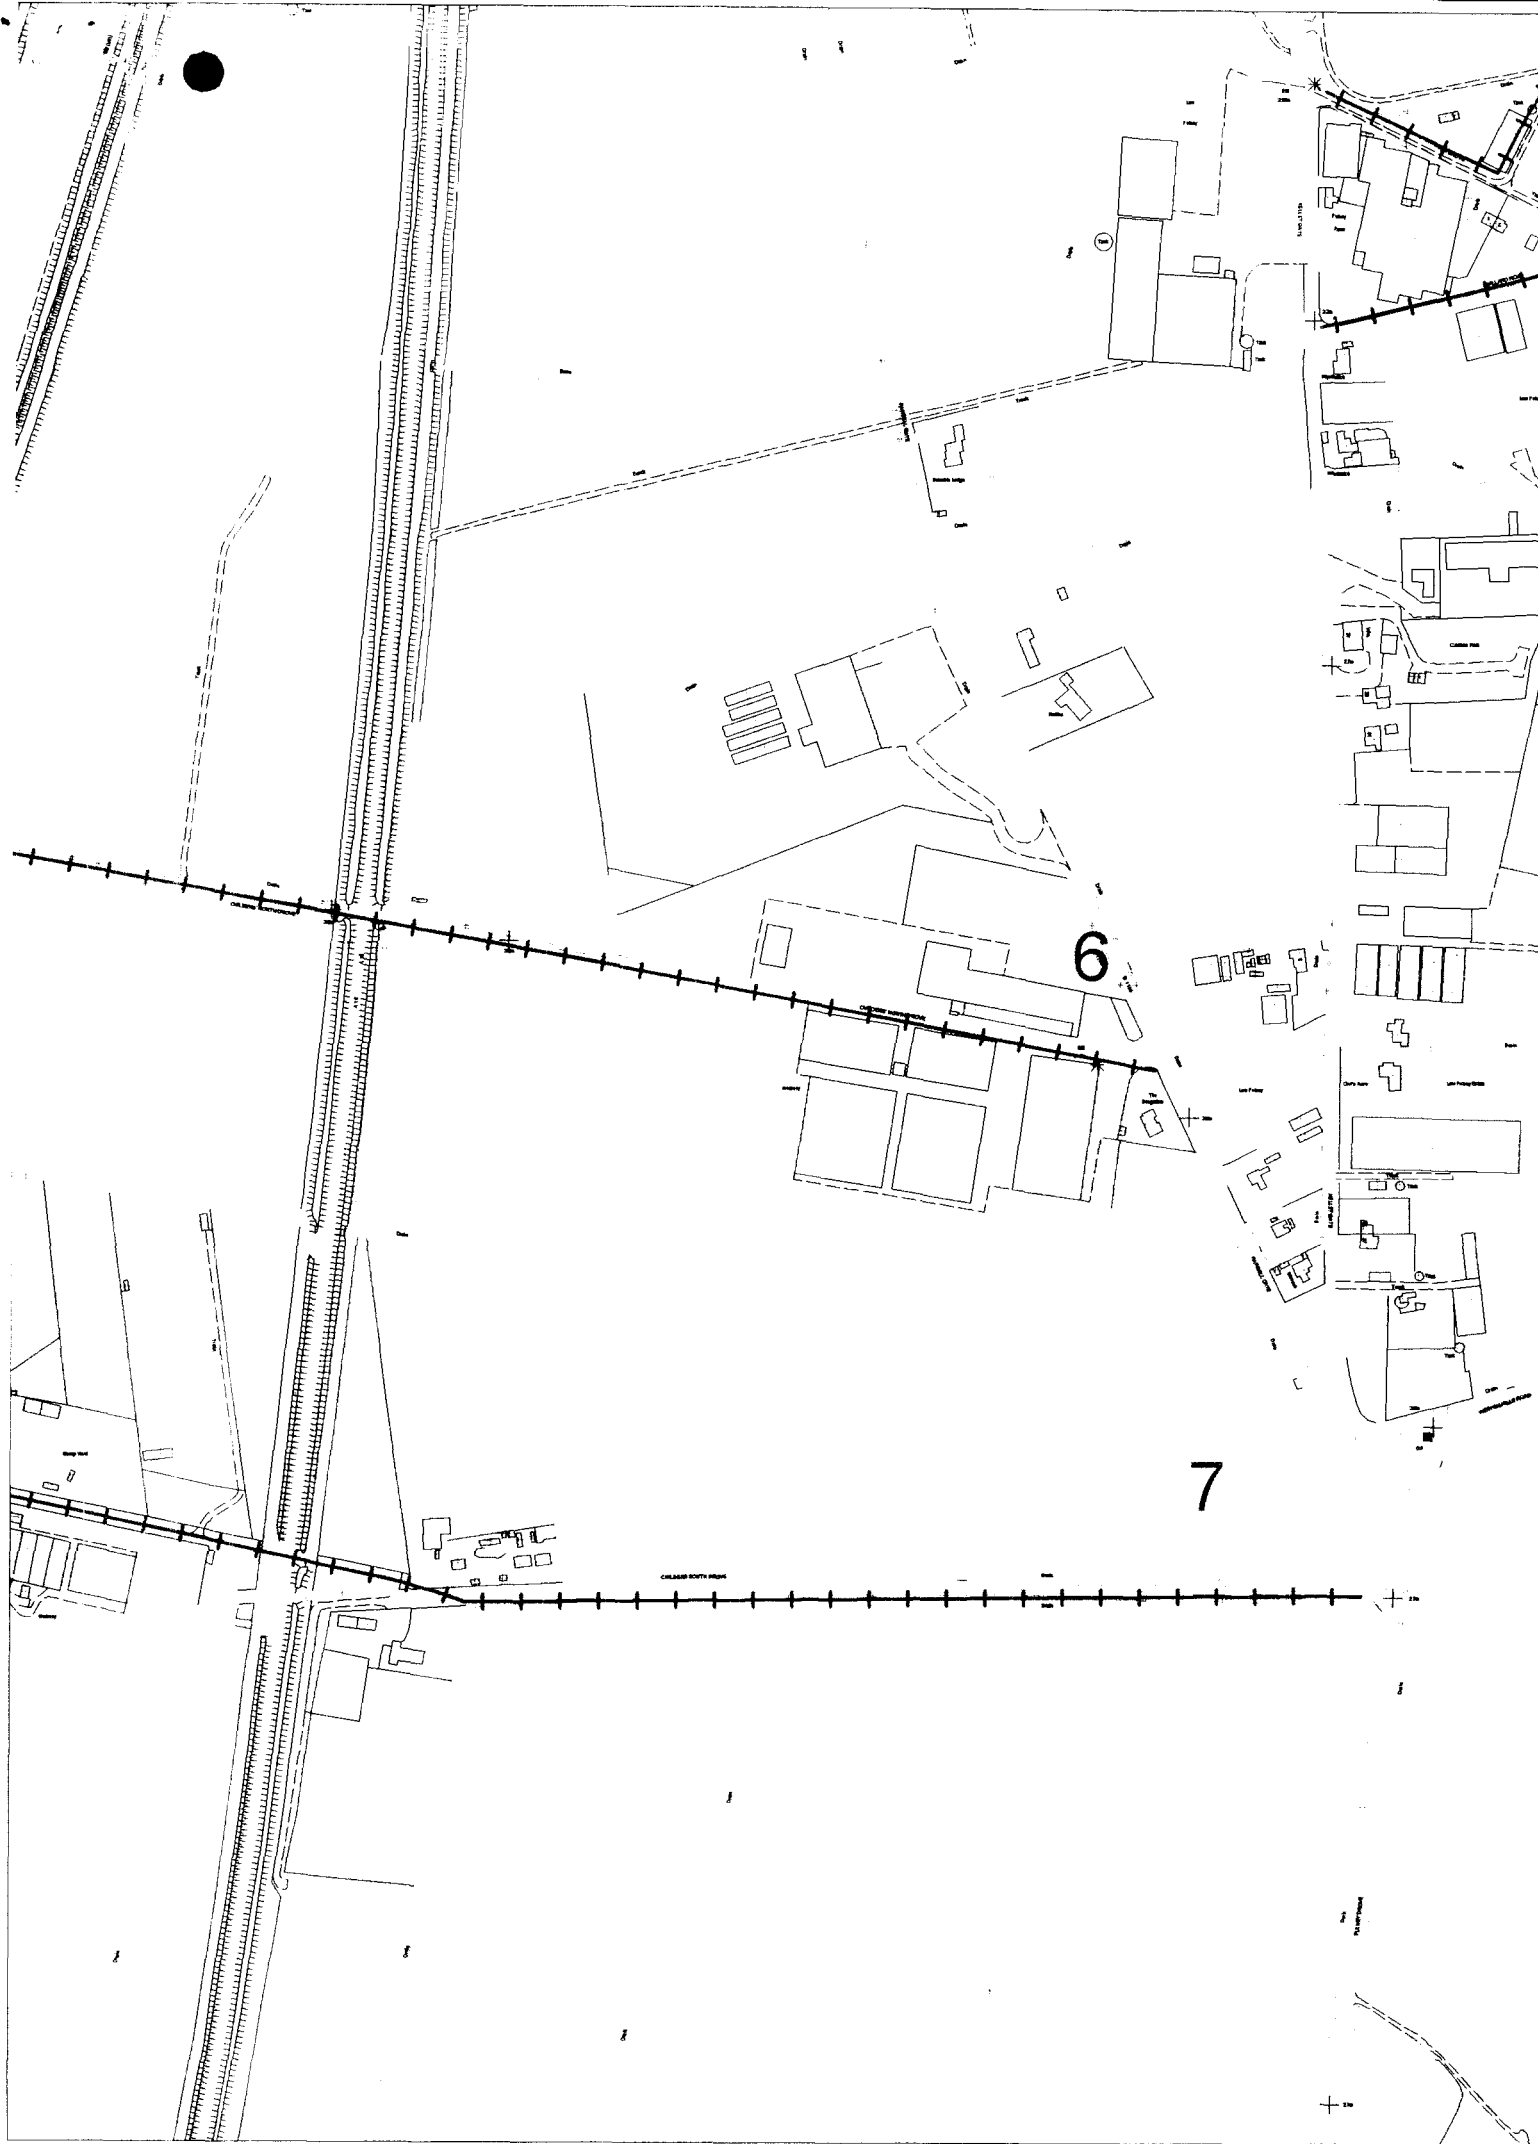

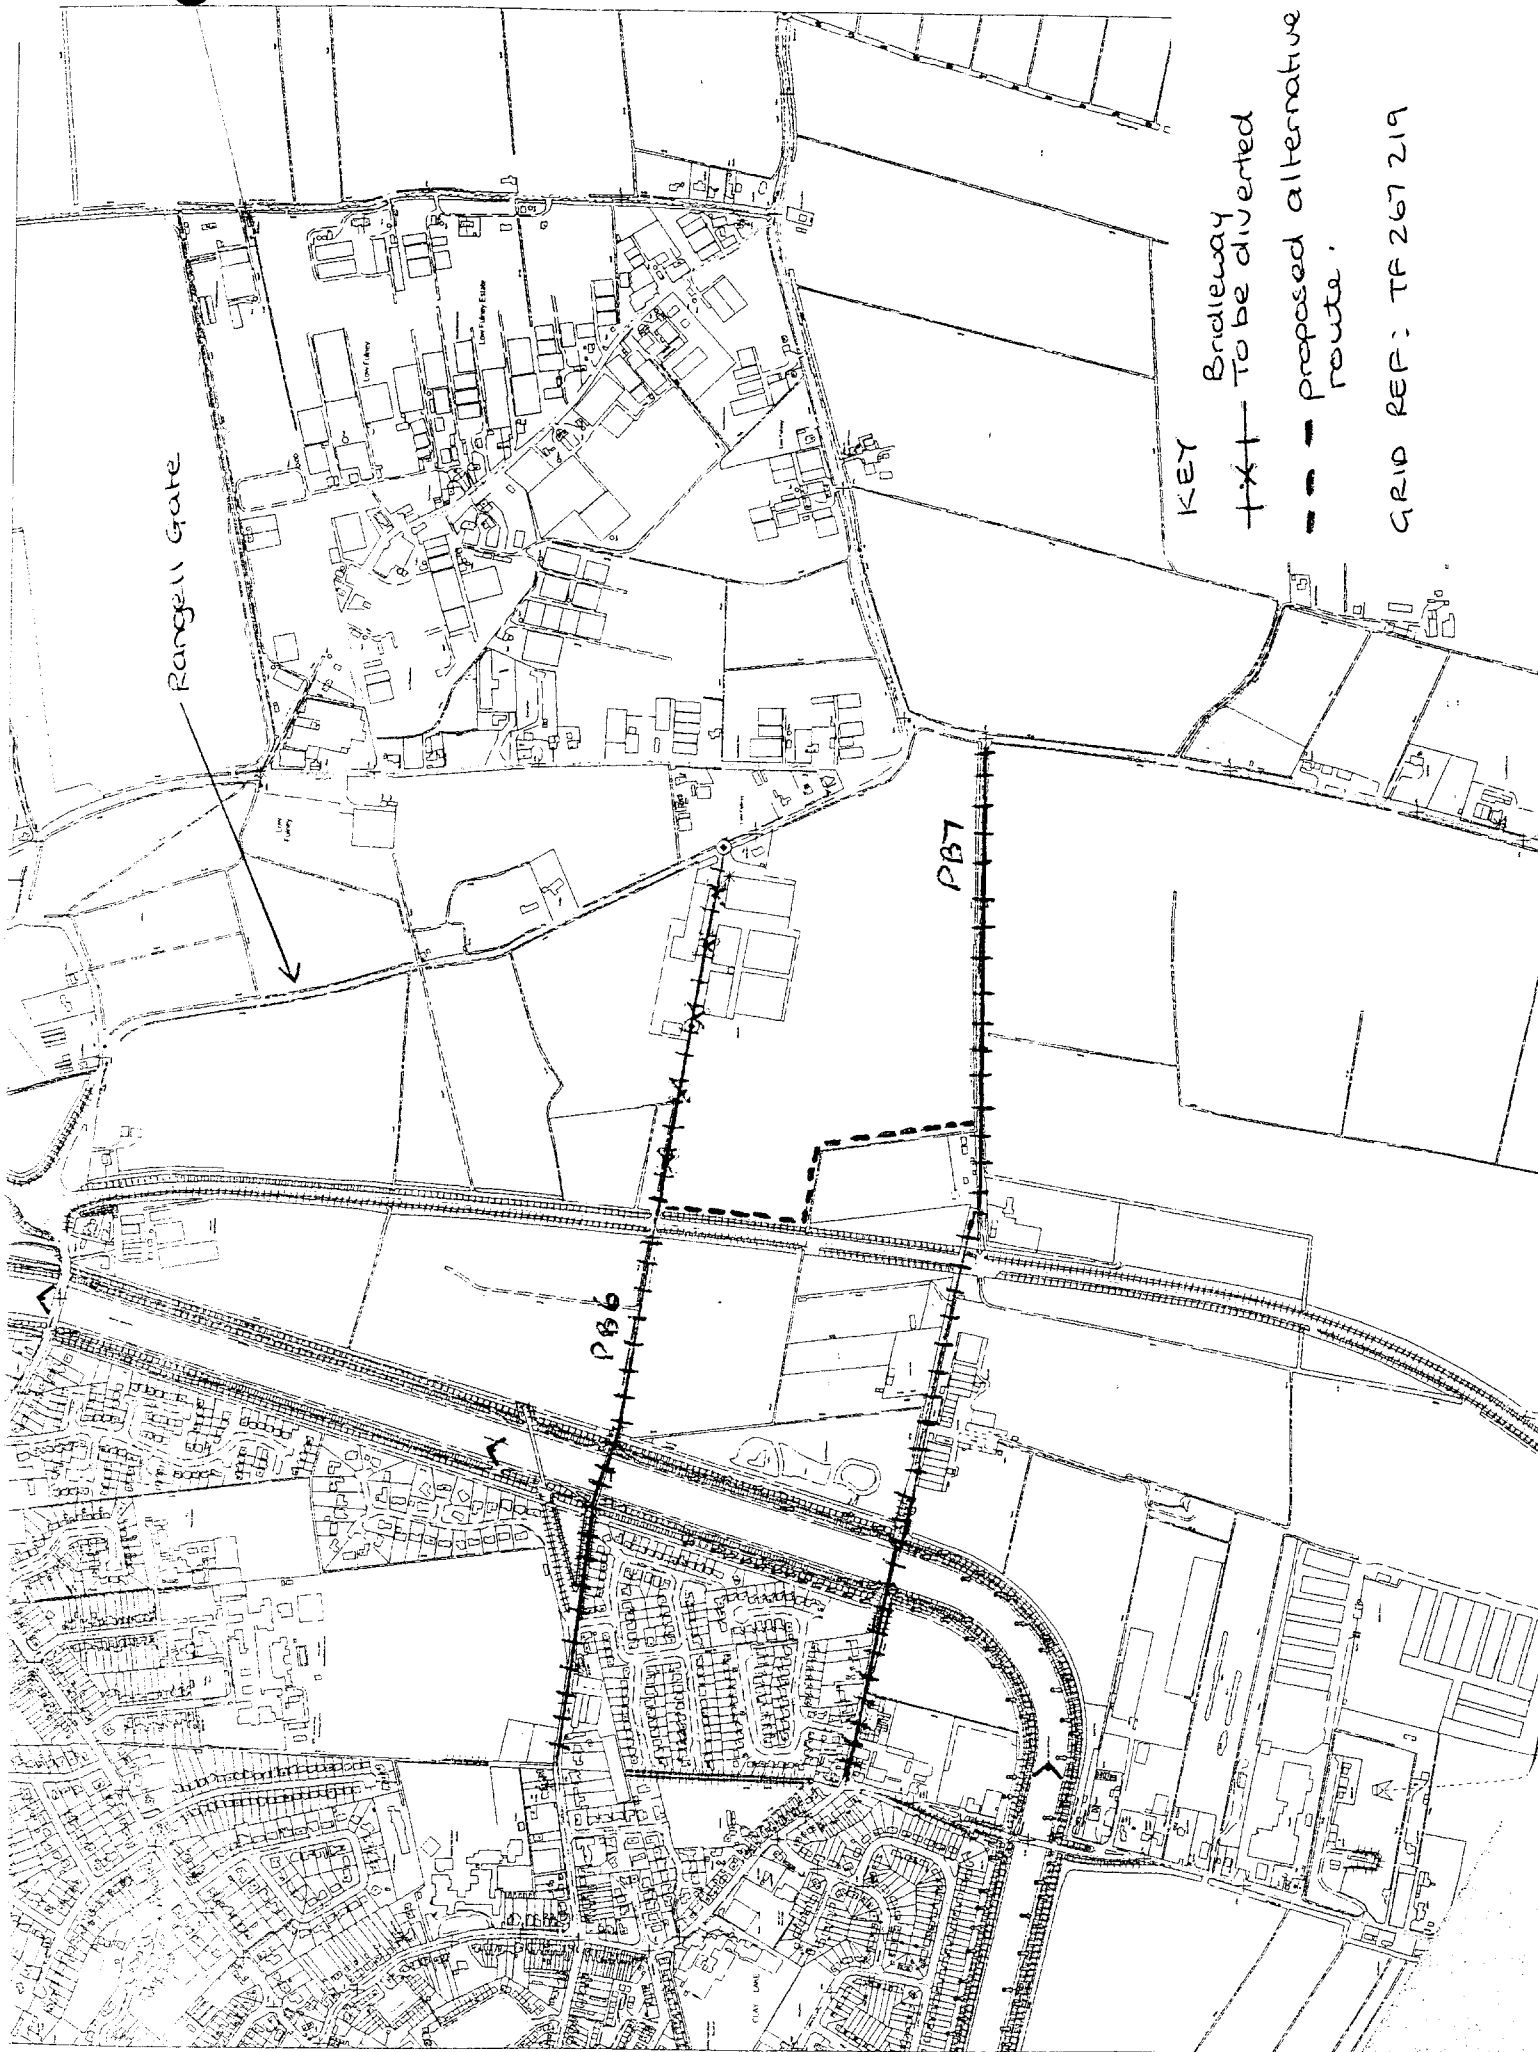

Rangell Gate

KEY

—+—+—
Bridleway
To be diverted

proposed alternative
route.

GRID REF: TF 267 219