


SHDC
Planning & Development

11 MAY 2004

Ref:

608/04

**DETERMINED
PLAN**

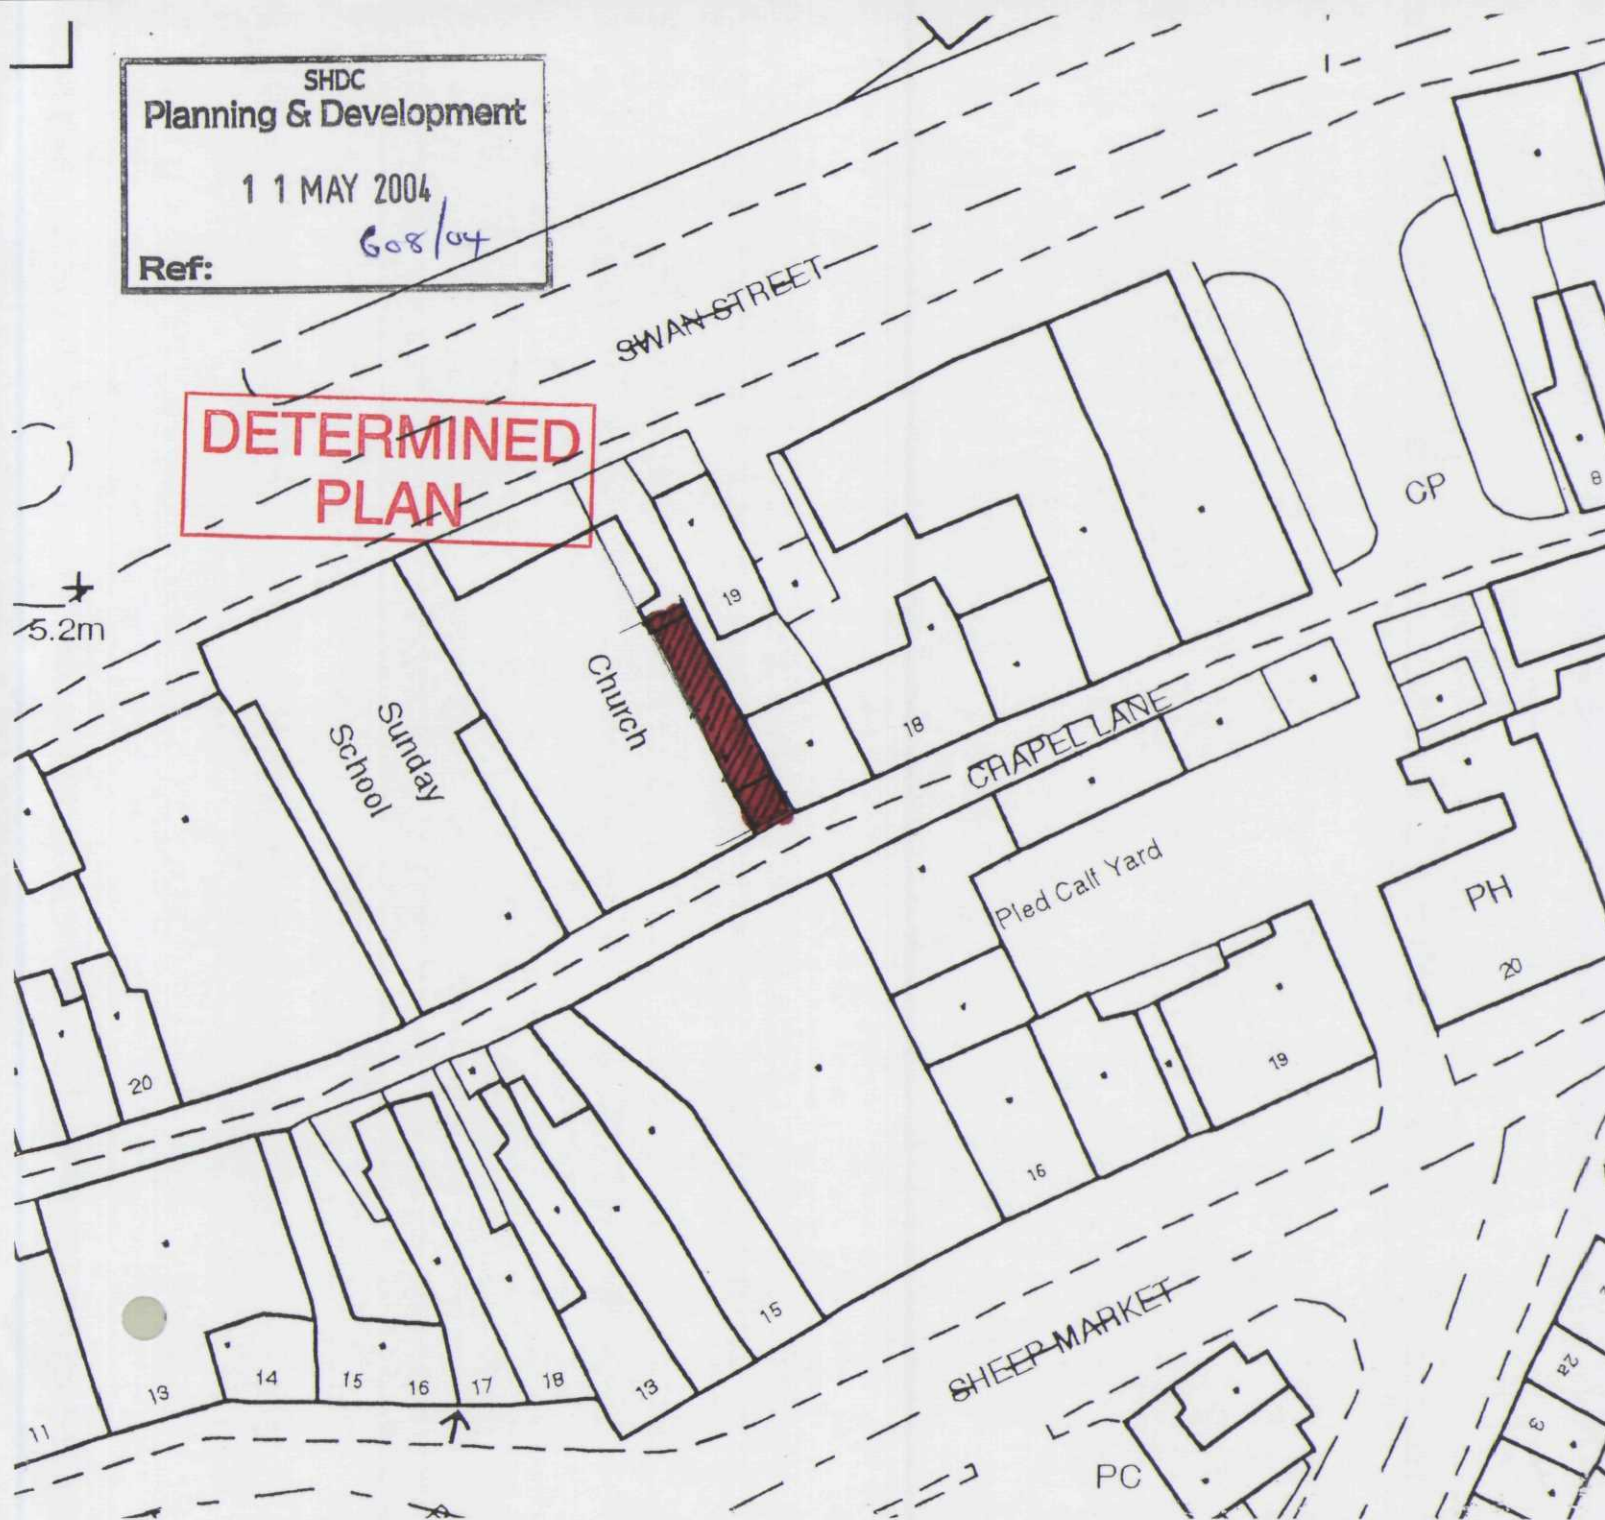

Spalding
Baptist
Church

New Vestry etc.
& Internal works

1/500

Benny Brown Architects

Copyright
Licence No.
AR 100006582
Allied Building Products