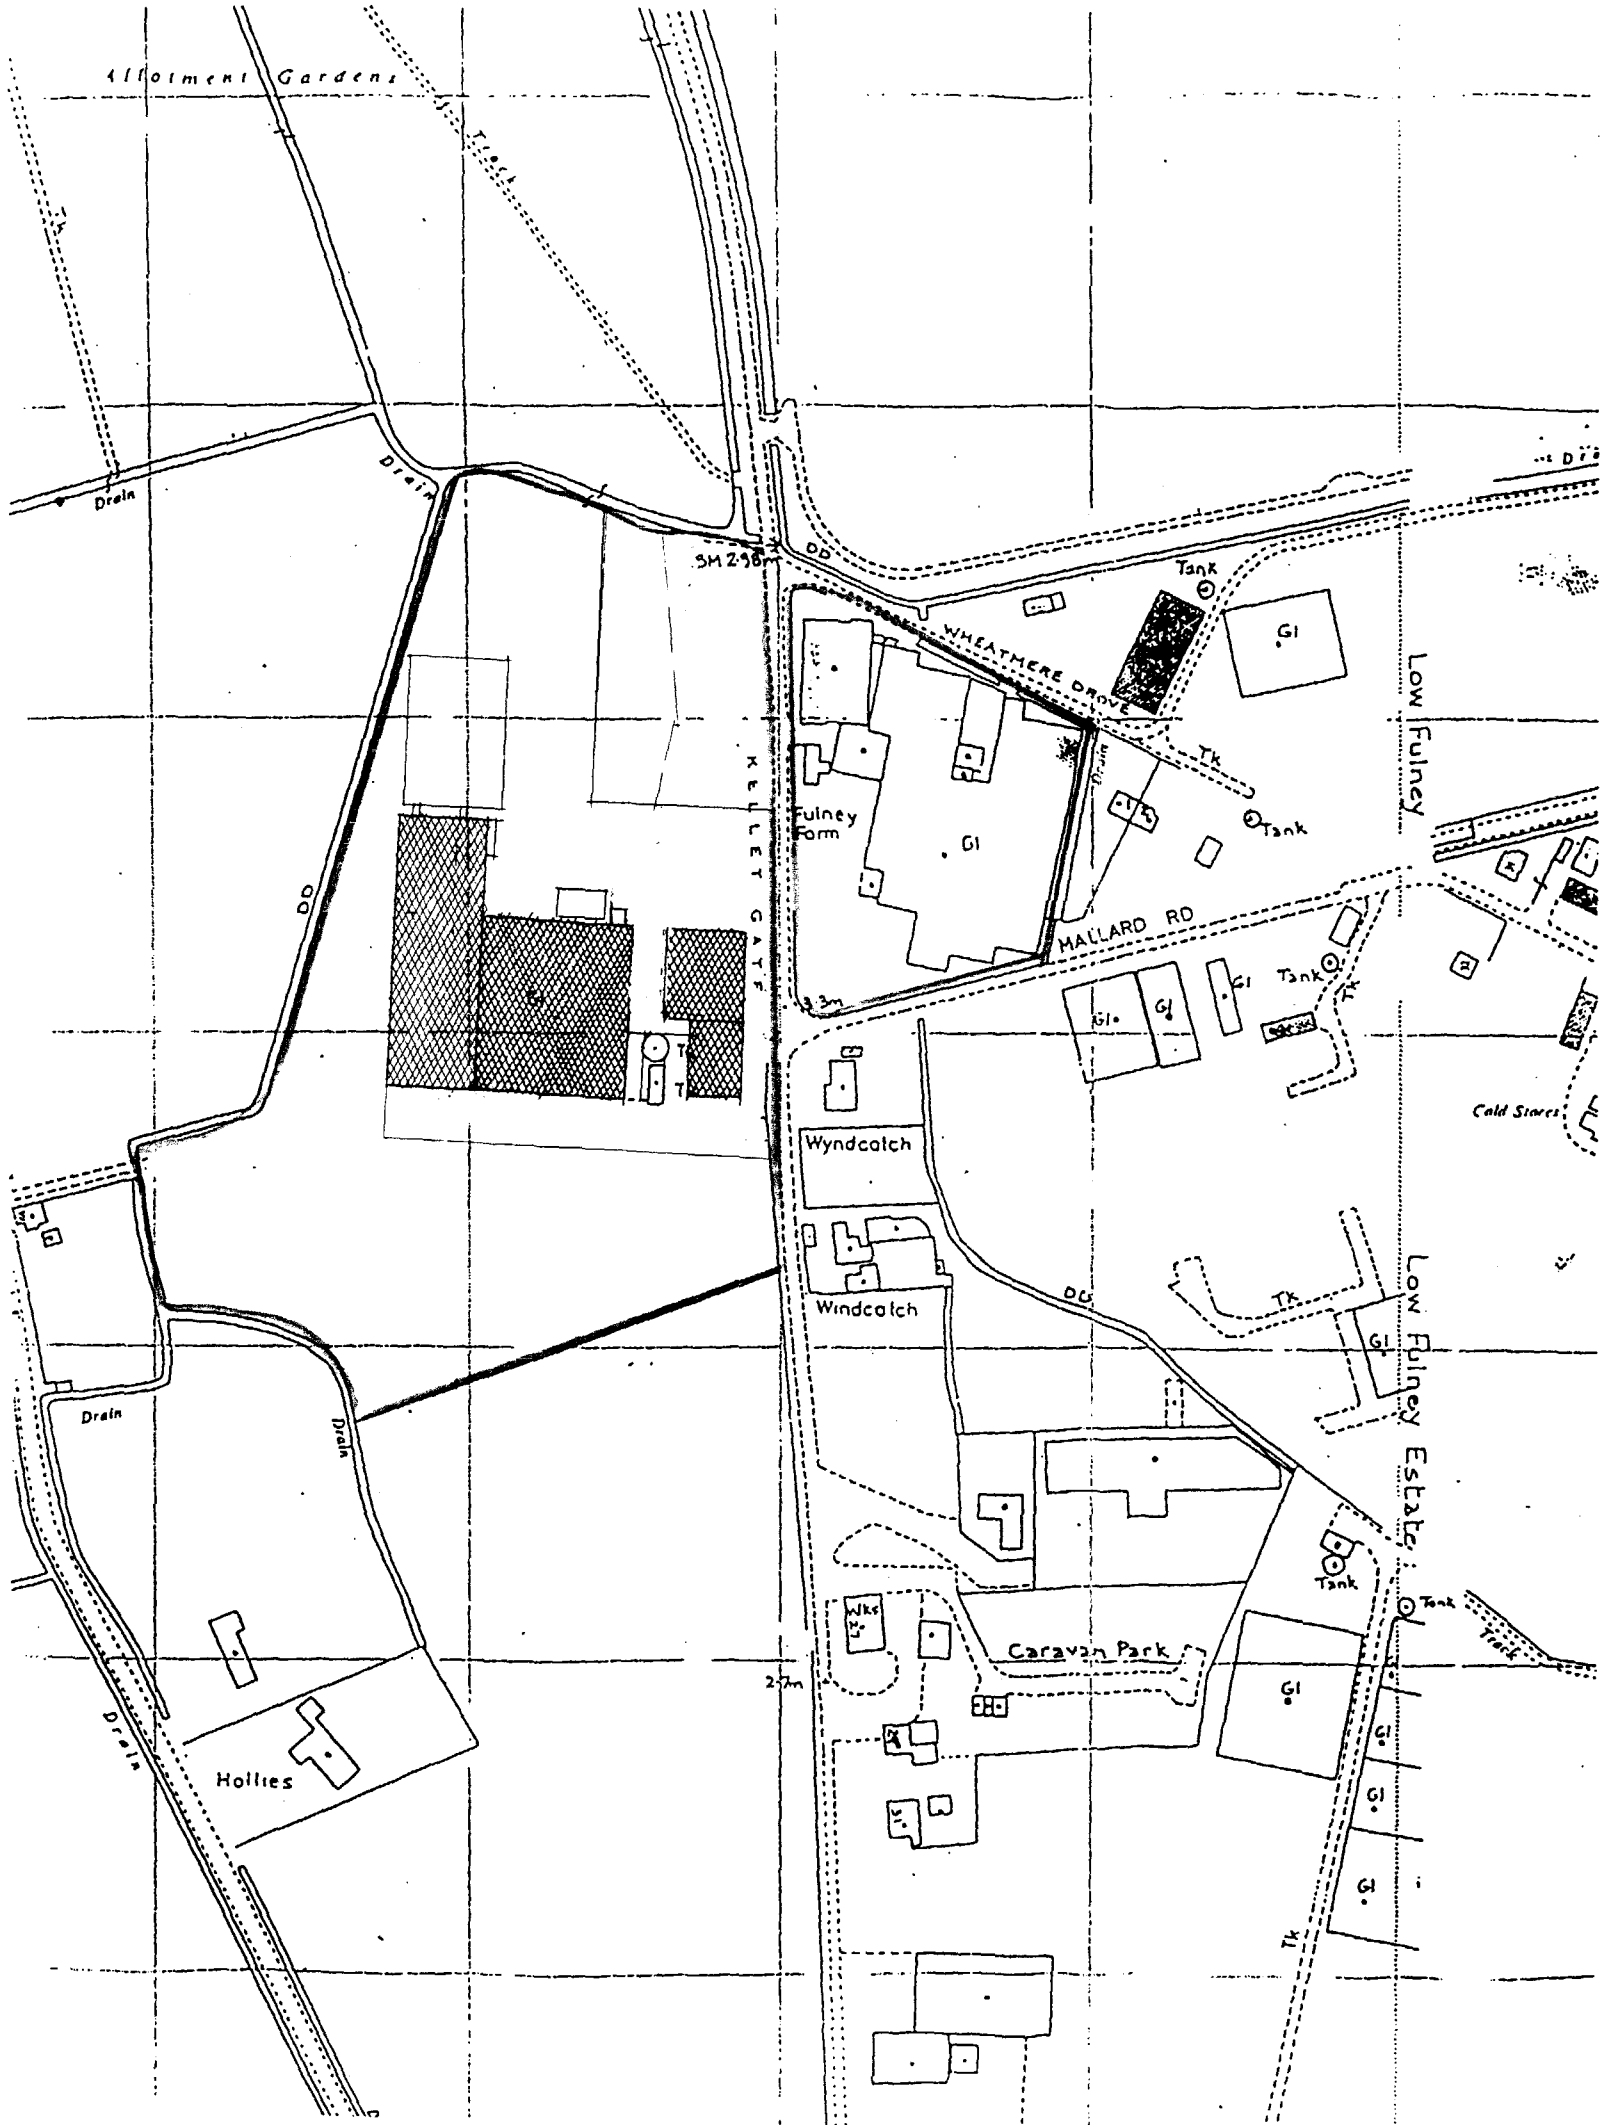

N

SOUTH HOLLAND DISTRICT COUNCIL
HOUSING & PLANNING
25 MAY 1995
Ref: 0609/95

A 29-6-95 ADD EXIT PAV TO LOTS

PODDINGTONS
43 Double Street,
Spalding,
Lincs. PE11 2AA.
Telephones:
Office: (0775) 61856
also 68296
architectural design consultants

project
MESSRS K BUTTERS (HOUSEPLANT) LTD
KELLET GATE, SPALDING

scale
1:2500

drwg no
2783-3