

EAST ELEVATION

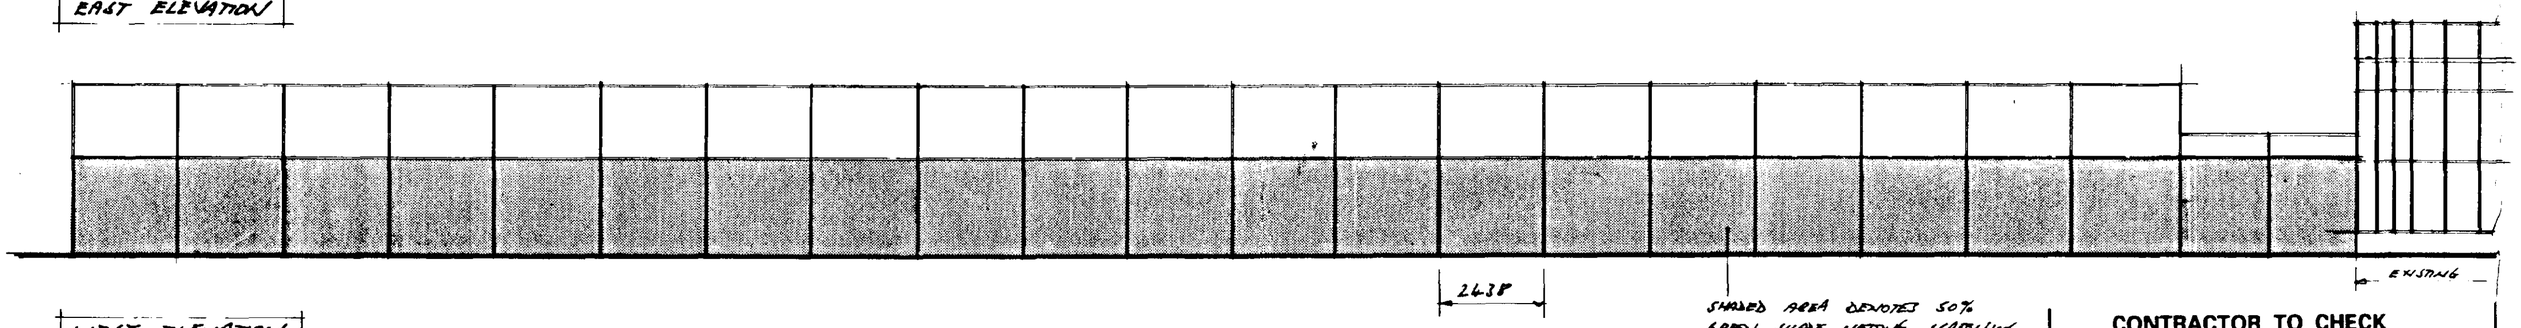

WEST ELEVATION

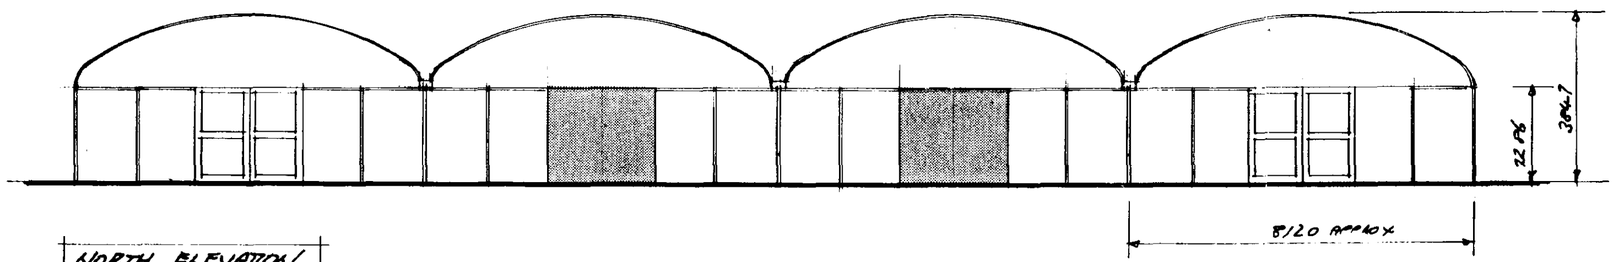

NORTH ELEVATION

CONTRACTOR TO CHECK ALL DIMENSIONS ON SITE BEFORE WORK COMMENCES.

revision	date	init.	revision details

PODDINGTONS

Architectural Design Consultants

44 Double Street, Spalding, Lincs. PE11 2AB
Tel: 01775 761856 & 768296. Fax: 01775 710218

project
MESSRS K. BUTTERS (HOUSEPLANTS) LTD
KELLET GATE, SPALDING.

drawing
PROPOSED POLYTHENE TUNNELS & CAR PARK EXTENSION

scale	drawing no
1-100	2783-2
date: MAY 97	drawn: RMA
	checked

SOUTH HOLLAND DC
HOUSING & PLANNING
29 MAY 1997
Ref: 0609/97

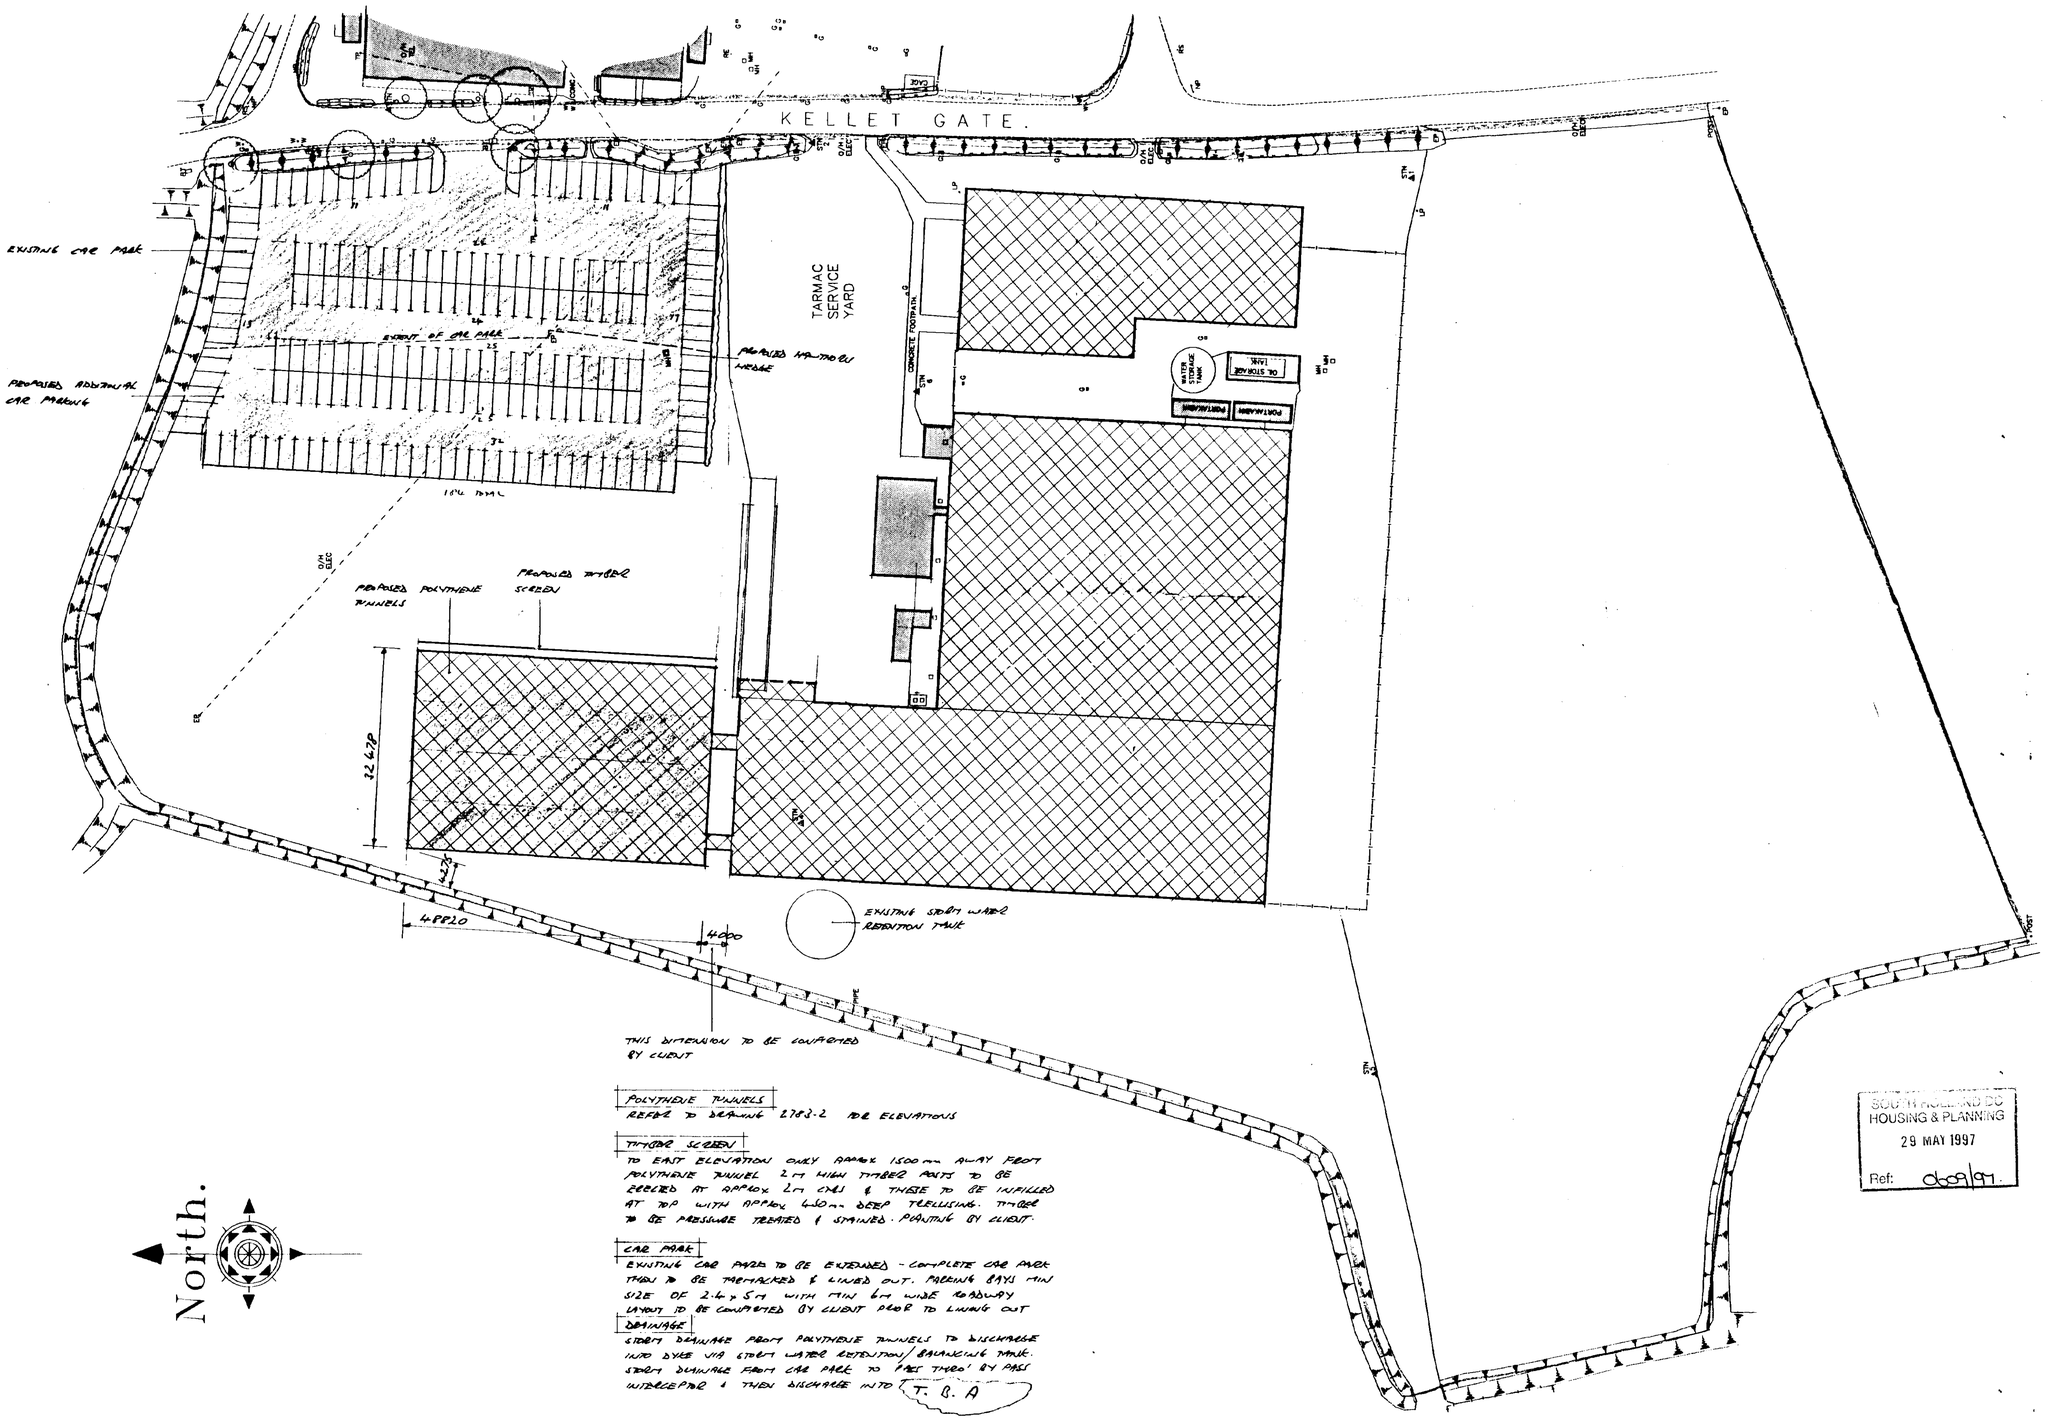

POLYTHENE TUNNELS

REFER TO DRAWING 2783-2 FOR ELEVATIONS

TIMBER SCREEN

TO EAST ELEVATION ONLY APPROX 1500mm AWAY FROM POLYTHENE TUNNEL 2m HIGH TIMBER POSTS TO BE SPACED AT APPROX 2m CRS & THESE TO BE INFILLED AT TOP WITH APPROX 400mm DEEP TRELLISING. TIMBER TO BE PRESSURE TREATED & STAINED. PAINTING BY CLIENT.

CAR PARK

EXISTING CAR PARK TO BE EXTENDED - COMPLETE CAR PARK THEN TO BE TARMACKED & LINED OUT. PARKING BAYS MIN SIZE OF 2.4m x 5m WITH MIN 6m WIDE ROADWAY LAYOUT TO BE COMPLETED BY CLIENT PRIOR TO LINING OUT

DRAINAGE

STORM DRAINAGE FROM POLYTHENE TUNNELS TO DISCHARGE INTO DYKE VIA STORM WATER RETENTION/BALANCING TANK. STORM DRAINAGE FROM CAR PARK TO PASS THRU' BY PASS INTERCEPTOR & THEN DISCHARGE INTO T. B. A

SOUTH KESTEVEN DC
HOUSING & PLANNING
29 MAY 1997
Ref: d09/97.

EXAMINED
PLS

CONTRACTOR TO CHECK ALL DIMENSIONS ON SITE BEFORE WORK COMMENCES.

revision	date	init.	revision details

PODDINGTONS

Architectural Design Consultants

49 Double Street, Spalding, Lincs. PE11 2AA
Tel: 0775 761856 & 768296. Fax: 0775 710218

project
MESSRS K. BUTTERS (HOUSEPLANTS) LTD
KELLET GATE, SPALDING

drawing
PROPOSED POLYTHENE TUNNELS & CAR PARK EXTENSION.

scale: 1-500

drawing no: 2783-1

drawn: RC

MAY 97

checked