KEY ELEVATION (REFER TO DRAWING FOR CONFIRMATION)

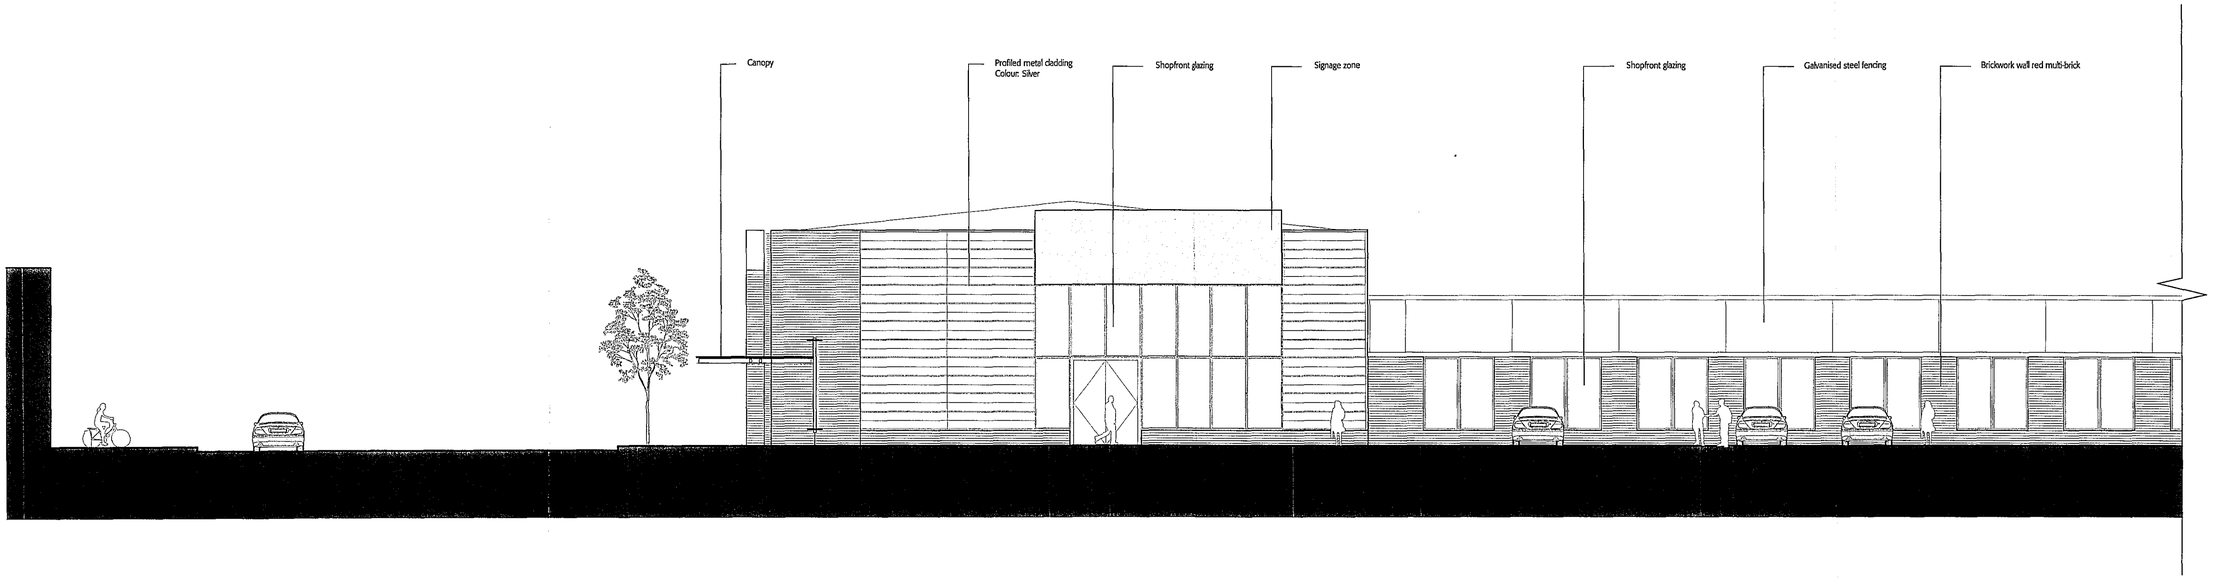

SECTIONAL ELEVATION B-B

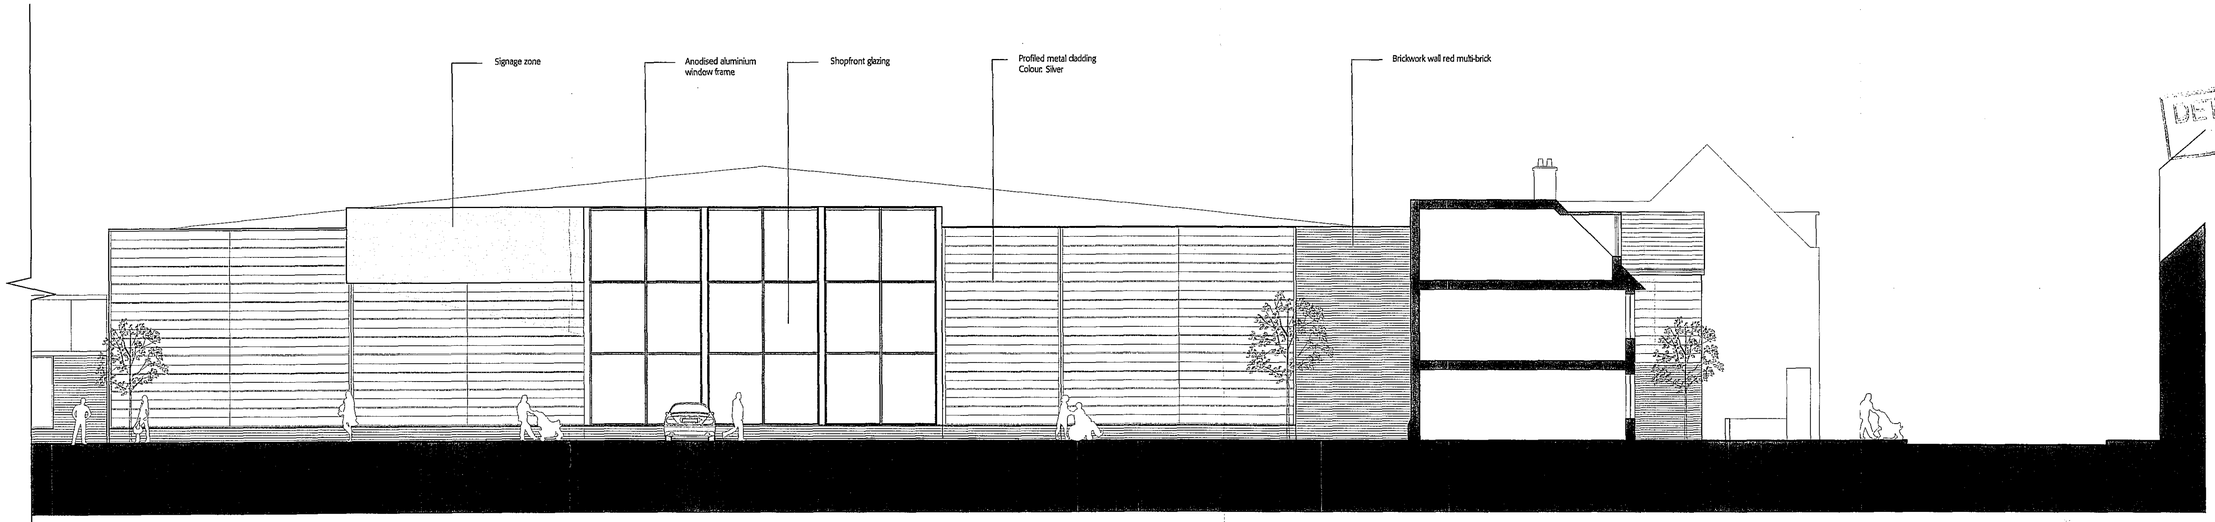

DETERMINED
PLAN

SECTIONAL ELEVATION B-B

Revision	Date	Details
A	16.05.2005	General updates to elevation from LPA

Subject to Statutory Approval

Black
Berkeley House
107-111 Leadenhall Street
London EC3A 4AH
T +44 (0) 20 7891 2515
F +44 (0) 20 7891 2516
W www.black-architecture.com

WESTLODE STREET
SPALDING
BRIDE HALL DEVELOPMENTS LTD

Sectional Elevation B-B

Drawn	Checked	Date	Scale
AM	SB	04.05.05	1/100@A1

Project	Reference	Number	Revision
0153	PL	280	A