


Approved Plans
 of 14



DOUBLE STREET ELEVATION

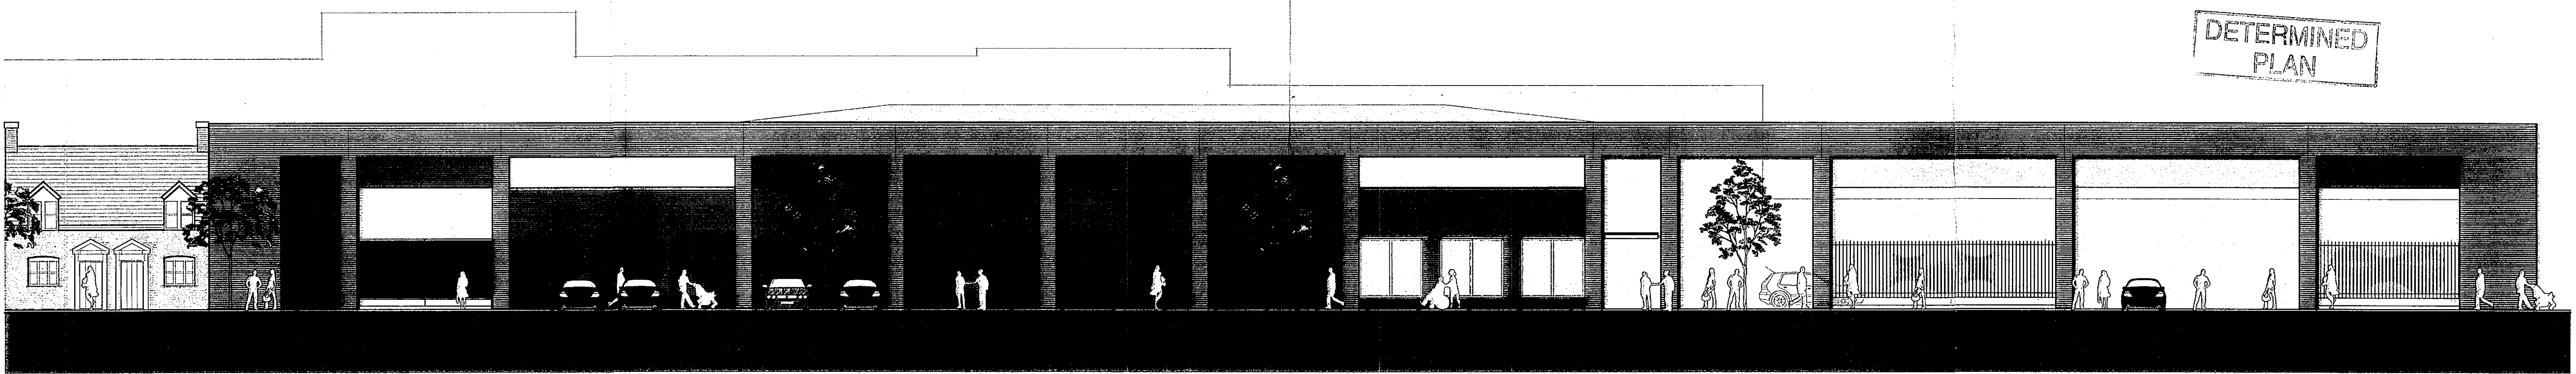

DETERMINED
 PLAN

WESTLODE STREET ELEVATION

Revision		Date		Details	
This drawing is not to be scaled. Any errors or discrepancies should be reported to the architect as soon as they are discovered. All information ©2004 Black Architects Limited. Subject to Statutory Approval.					
Black		Westlode House 107-113 Spalding Street London EC3A 4AA T +44 (0) 20 7861 2515 F +44 (0) 20 7861 2516 www.black-architects.com			
WESTLODE STREET SPALDING BRIDE HALL DEVELOPMENTS LTD					
Double Street & Westlode Street Elevations					
Drawn AM	Checked SB	Date 26.05.2005	Scale 1/125@A1		
Project 0153	Reference PL	Number 290	Revision -		