



DO NOT SCALE THIS DRAWING. THE CONTRACTOR IS DEEMED TO HAVE CHECKED ALL DIMENSIONS ON SITE AND REPORT ANY DISCREPANCIES TO OGLESBY & LIMB LTD. THE CONTENTS OF THIS DRAWING ARE COVERED BY COPYRIGHT AND REMAIN THE PROPERTY OF OGLESBY & LIMB LTD. WRITTEN APPROVAL MUST BE OBTAINED FROM OGLESBY & LIMB LTD PRIOR TO DUPLICATION OR REPRODUCTION OF THIS DRAWING OR ITS CONTENTS. ANY DIMENSIONS NOT SHOWN ARE TO BE CHECKED AND AGREED WITH OGLESBY & LIMB LTD.

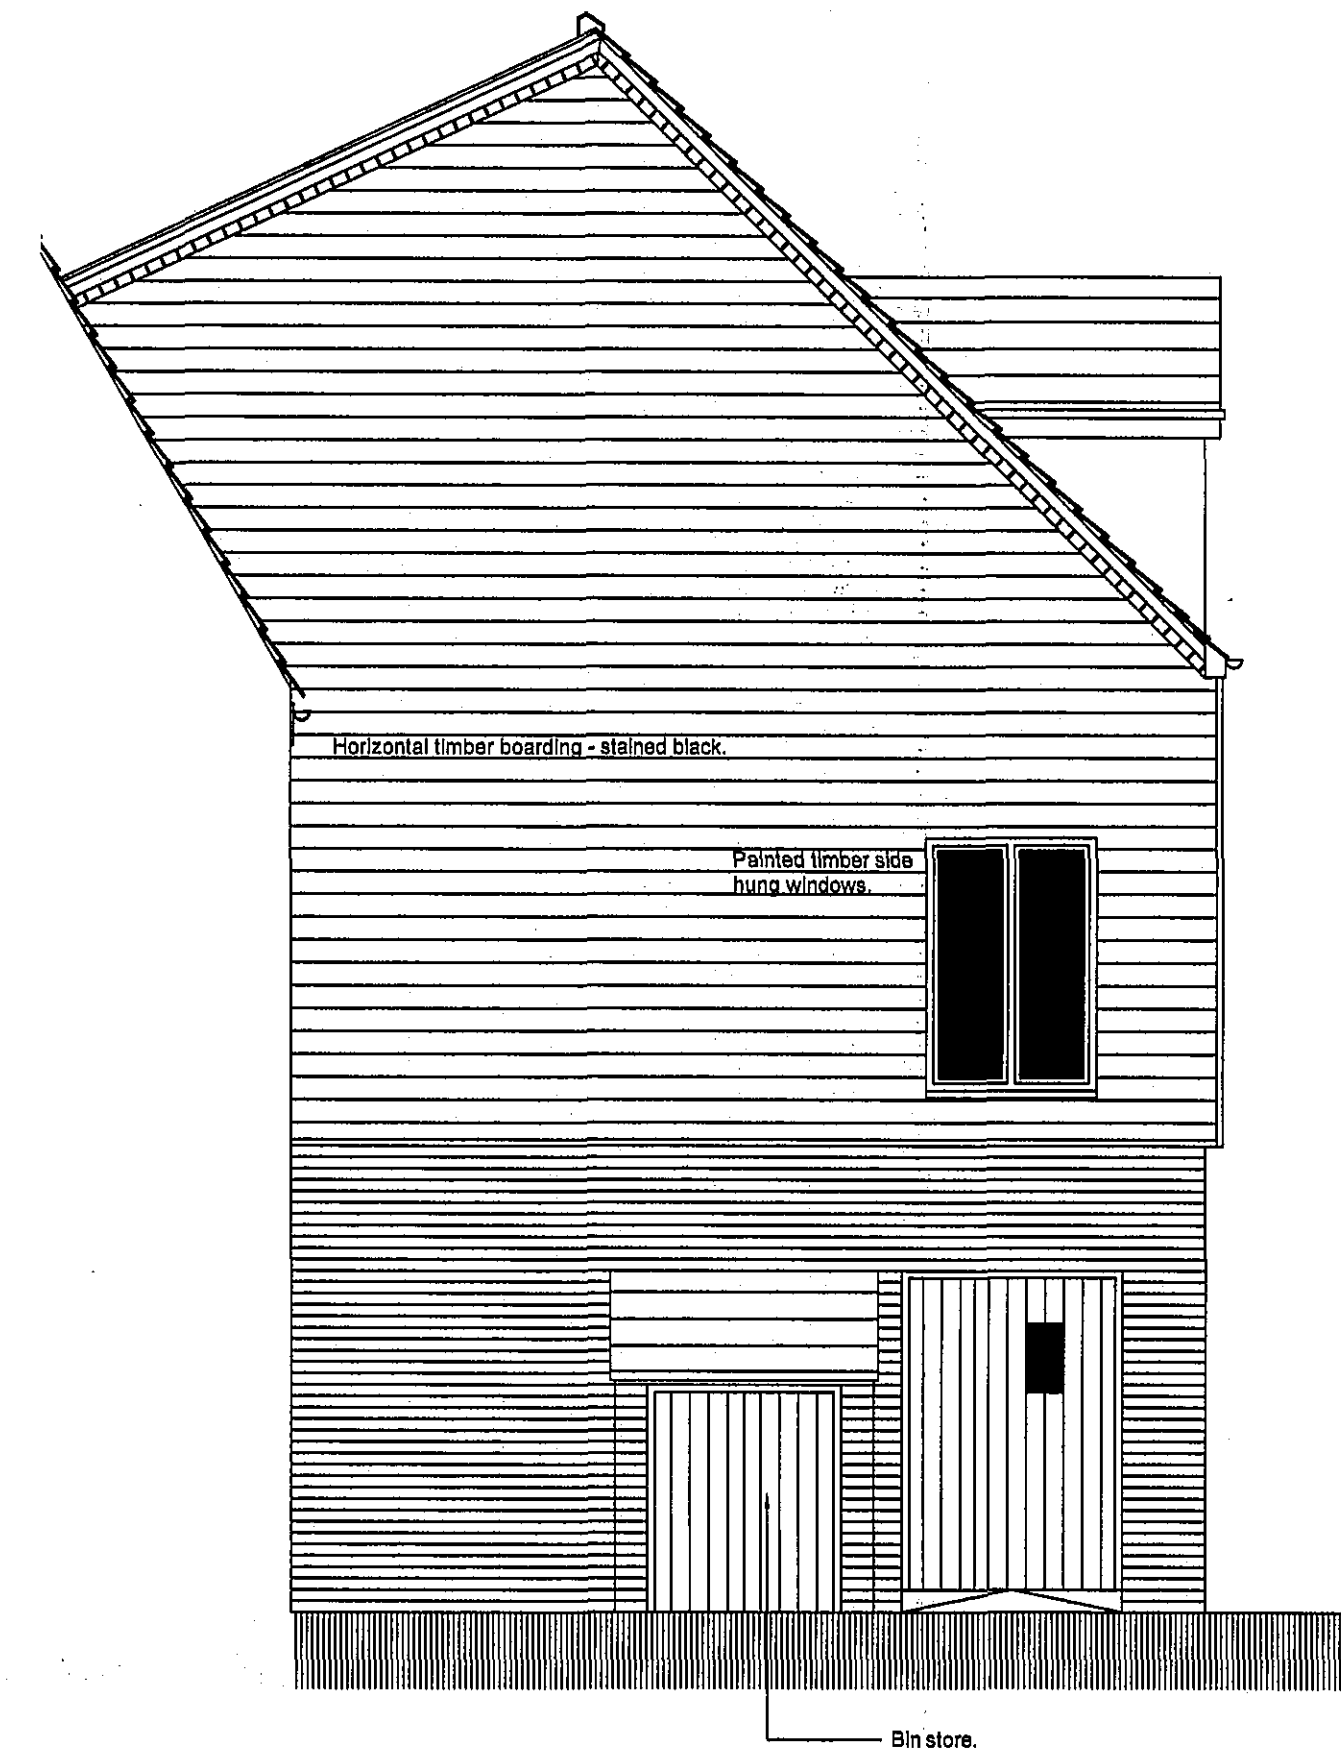

SIDE ELEVATION OF PLOTS 9 & 18

REV C REAR ROOF REGRADED TO SIDE ELEVATION OF PLOTS 9 & 18
RCW 01.11.08
REV B ADDITIONAL DOORS AND WINDOWS ADDED TO SIDE ELEVATION
OF PLOTS 15 & 24. SIDE ELEVATION OF PLOTS 9 & 18 ADDED. RCW
17.10.08
REV A DRAWING AMENDED IN ACCORDANCE WITH PLANNING OFFICERS
COMMENTS IN MEETING DATED 07.09.06. ELEVATION TREATMENTS
ADDED. RCW 07.09.06

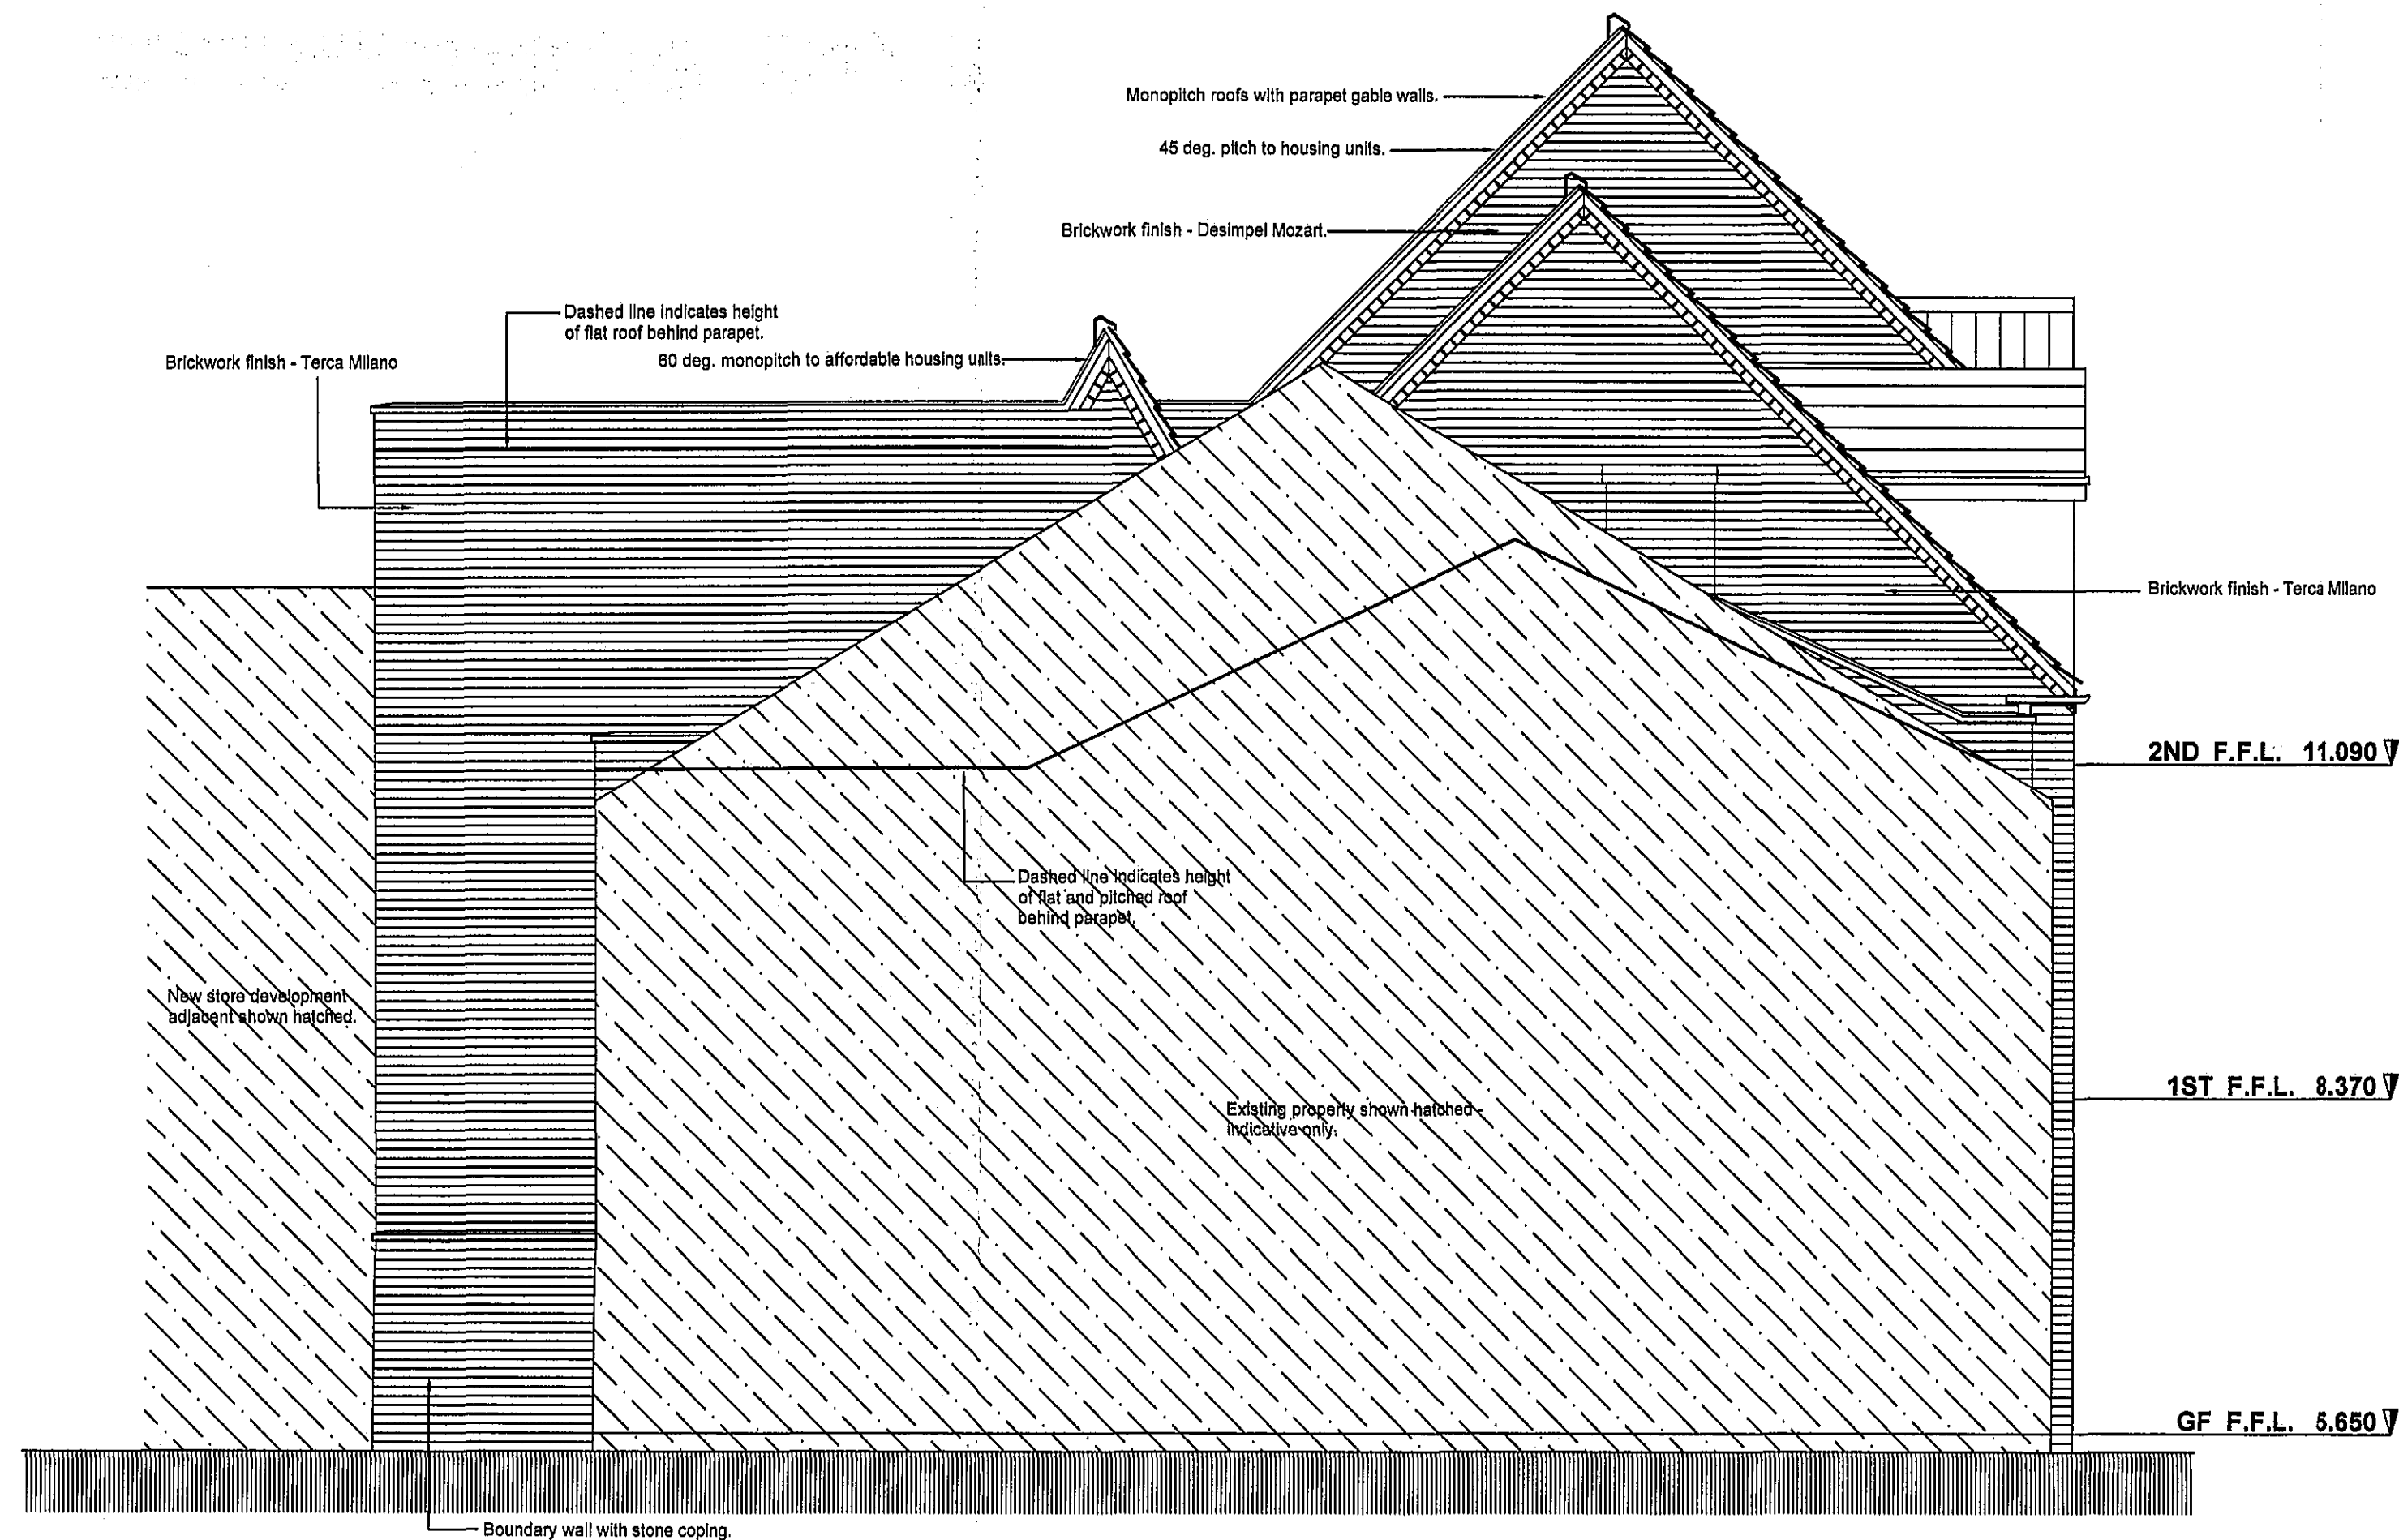

Oglesby & Limb Ltd
Chartered Architects
and Building Surveyors
67 London Road
Newark, Notts
NG24 1RZ
Tel: 01636 702030
Fax: 01636 703740
e-mail: design@o-l-ltd.co.uk

Client:
DGM Properties Ltd

Project:
Proposed Residential Development
Double Street
Spalding.

Drawing Title:
Side Elevations
PRELIMINARY

Date: **August 2006** Scale: **1:50 @ A0**
Drawn by: **RCW** Checked by: **AJO**

Drawing Number: **A0619-31** Rev: **C**