

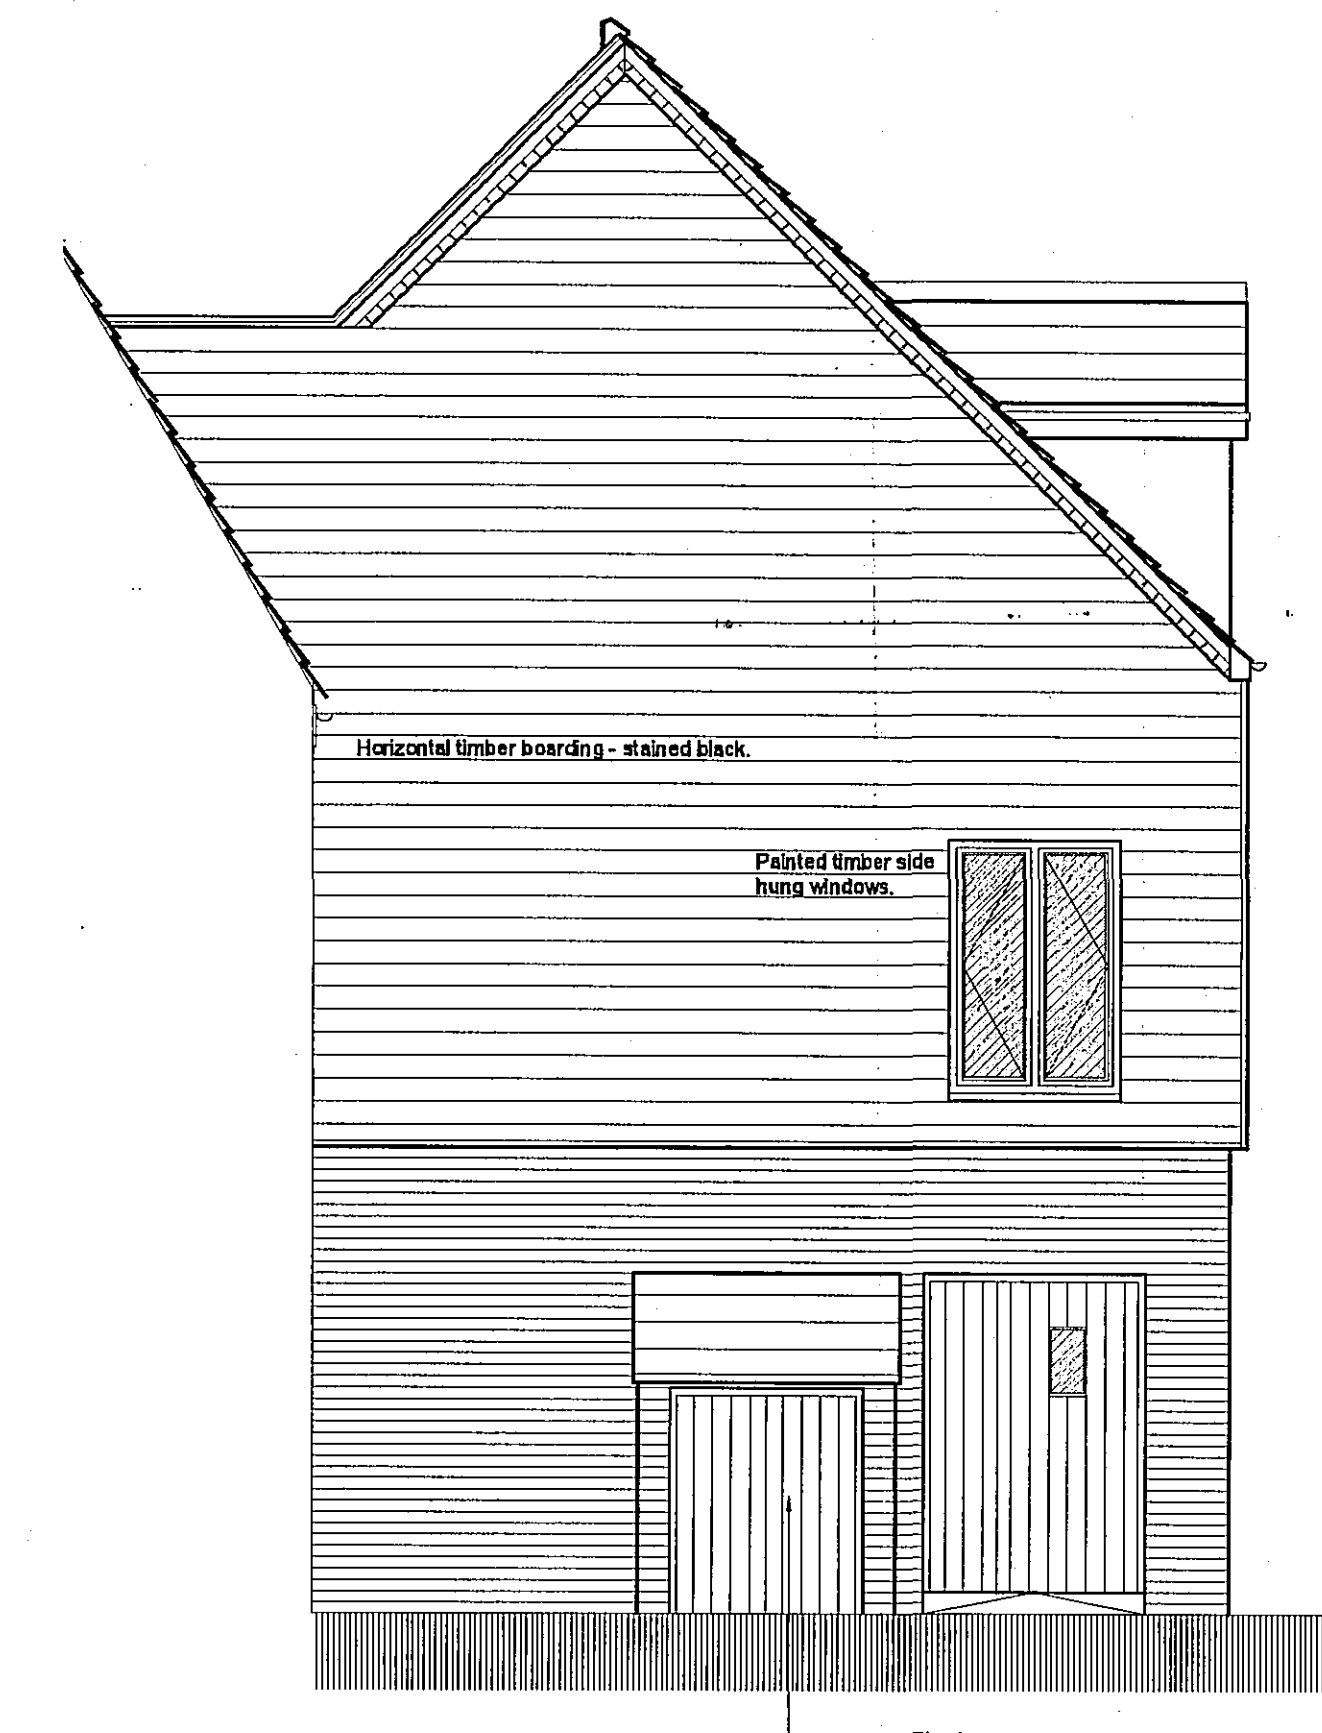


DO NOT SCALE THIS DRAWING. THE DIMENSIONS SHOWN ARE TO BE USED TO PREPARE ALL DIMENSIONS ON SITE AND REPORT ANY DISCREPANCIES TO OGLESBY & LIMB LTD.
THE CONTENTS OF THIS DRAWING ARE COVERED BY COPYRIGHT AND REMAIN THE PROPERTY OF OGLESBY & LIMB LTD. WRITTEN APPROVAL MUST BE OBTAINED FROM OGLESBY & LIMB LTD PRIOR TO DUPLICATION OR REPRODUCTION OF THIS DRAWING OR ITS CONTENTS.
ANY DIMENSIONS NOT SHOWN ARE TO BE CHECKED AND AGREED WITH OGLESBY & LIMB LTD.

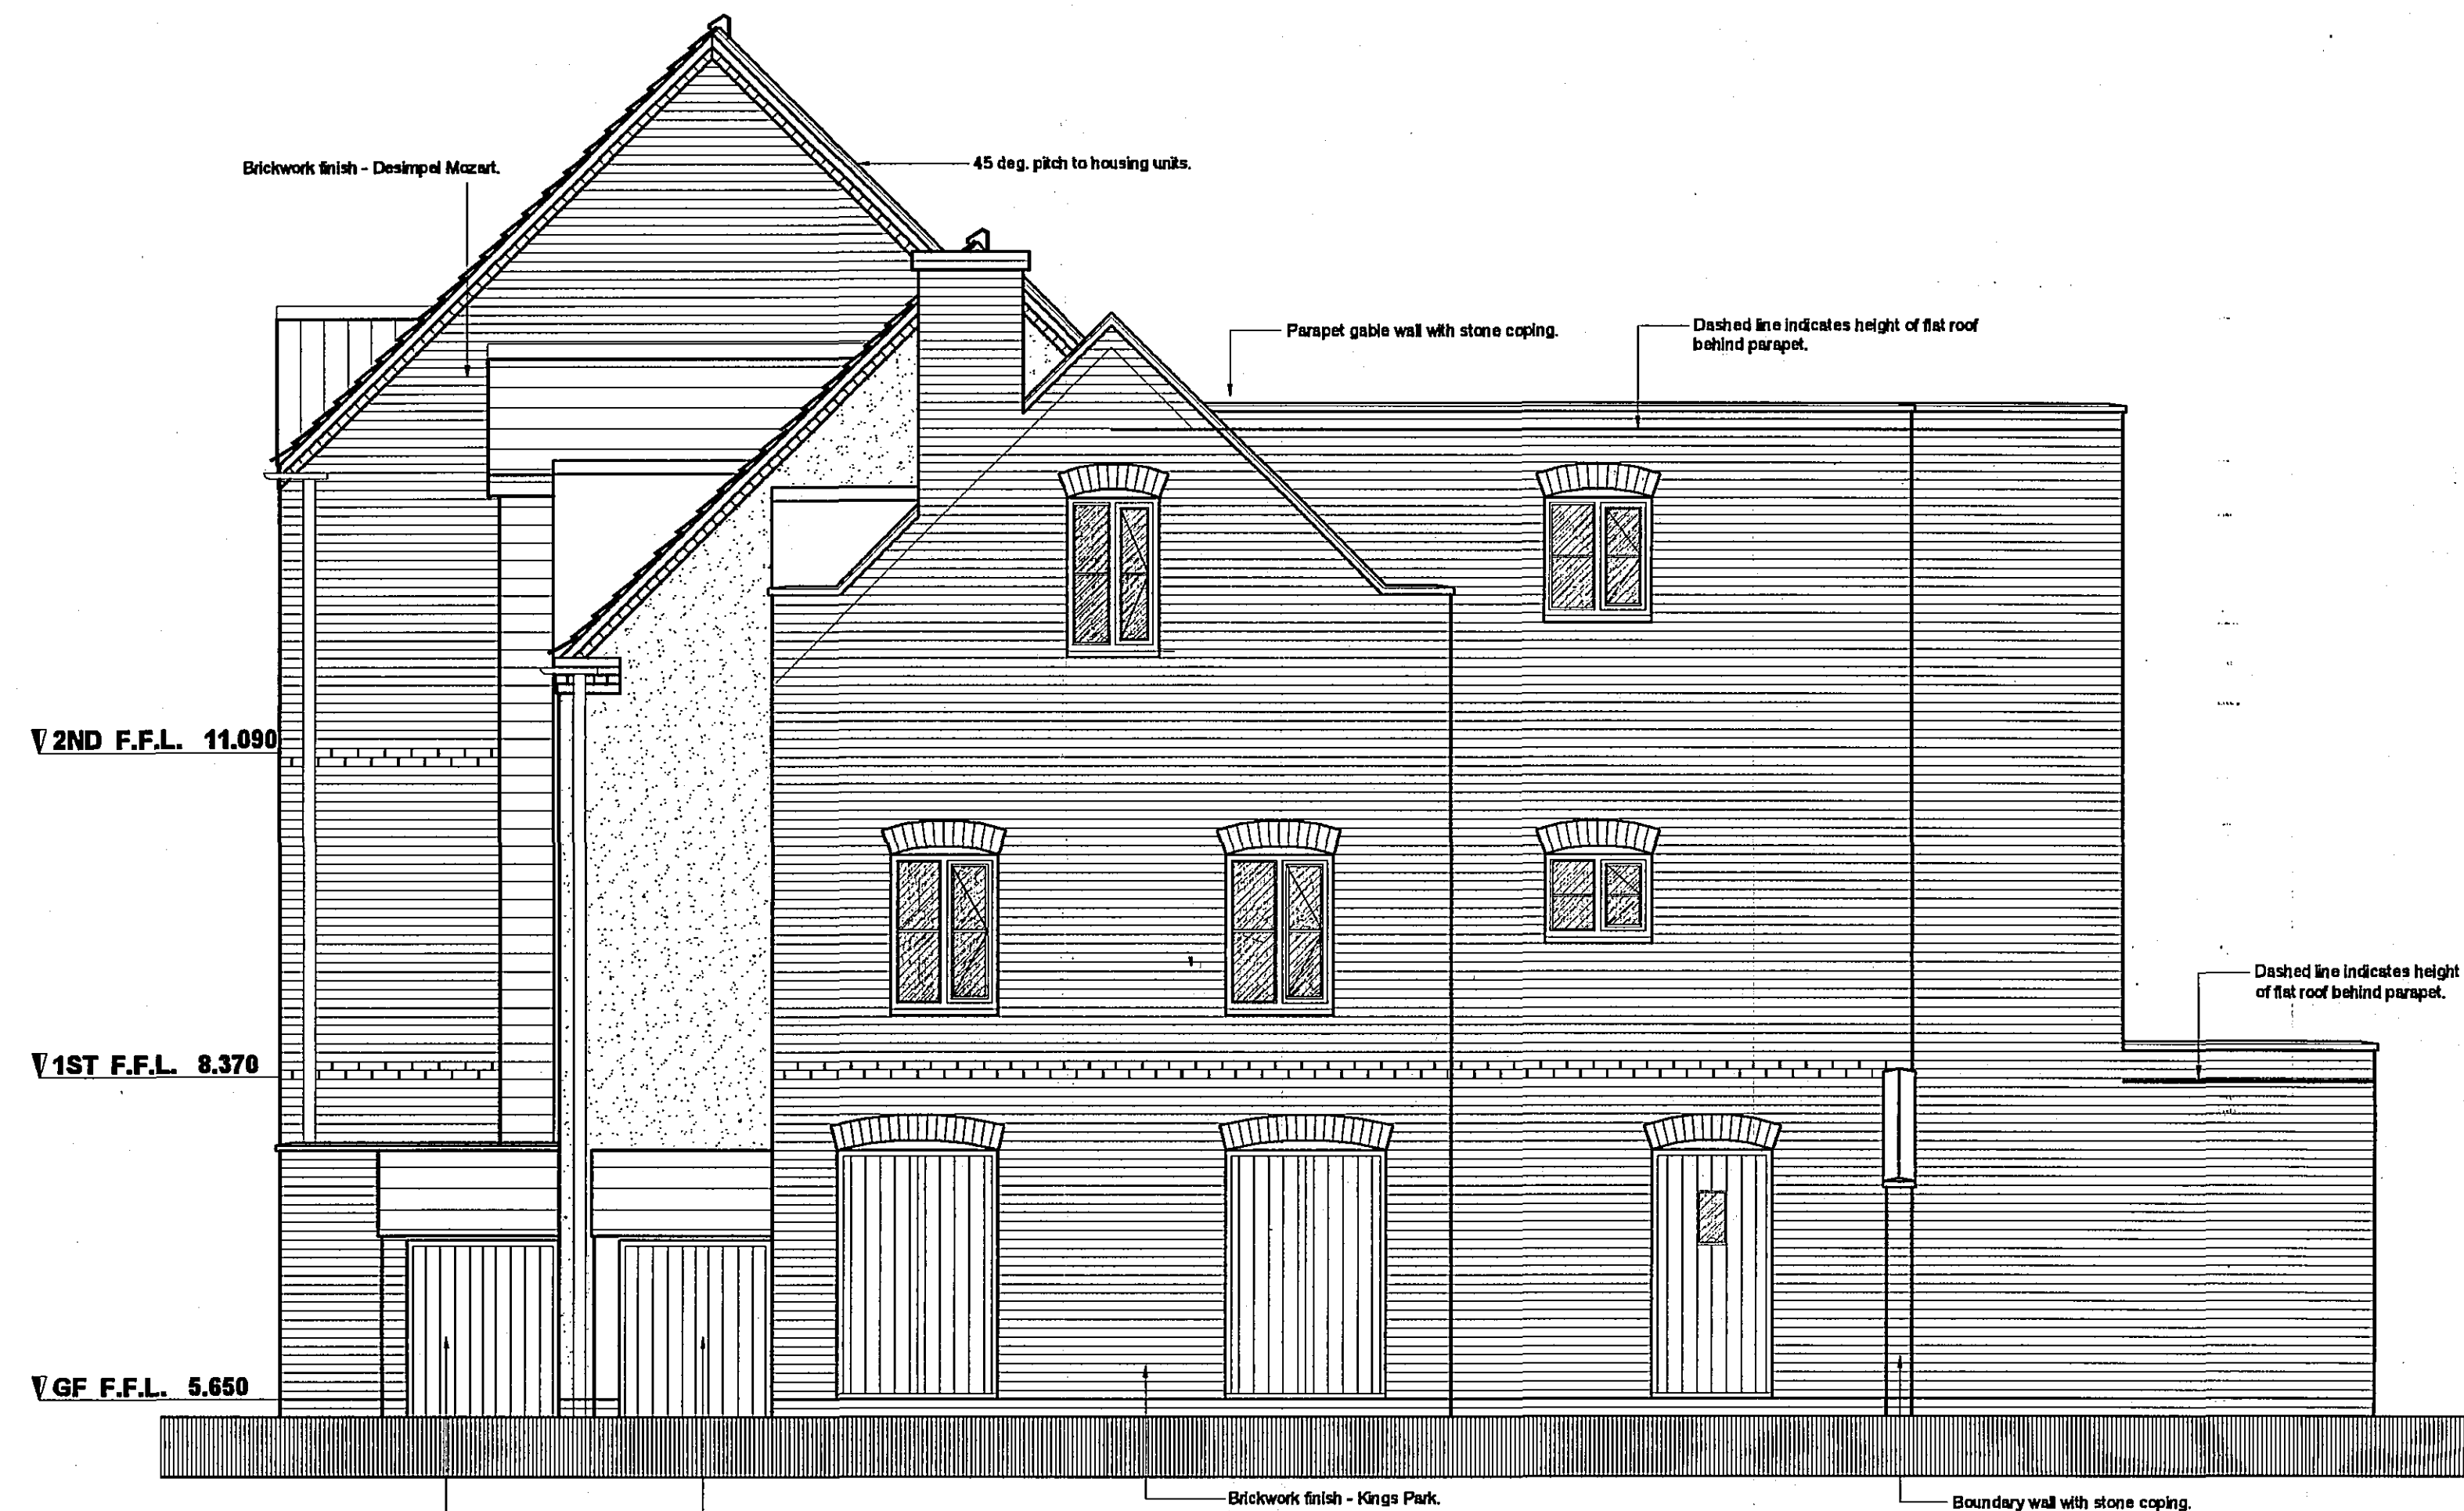

SIDE ELEVATION OF PLOTS 9 & 18

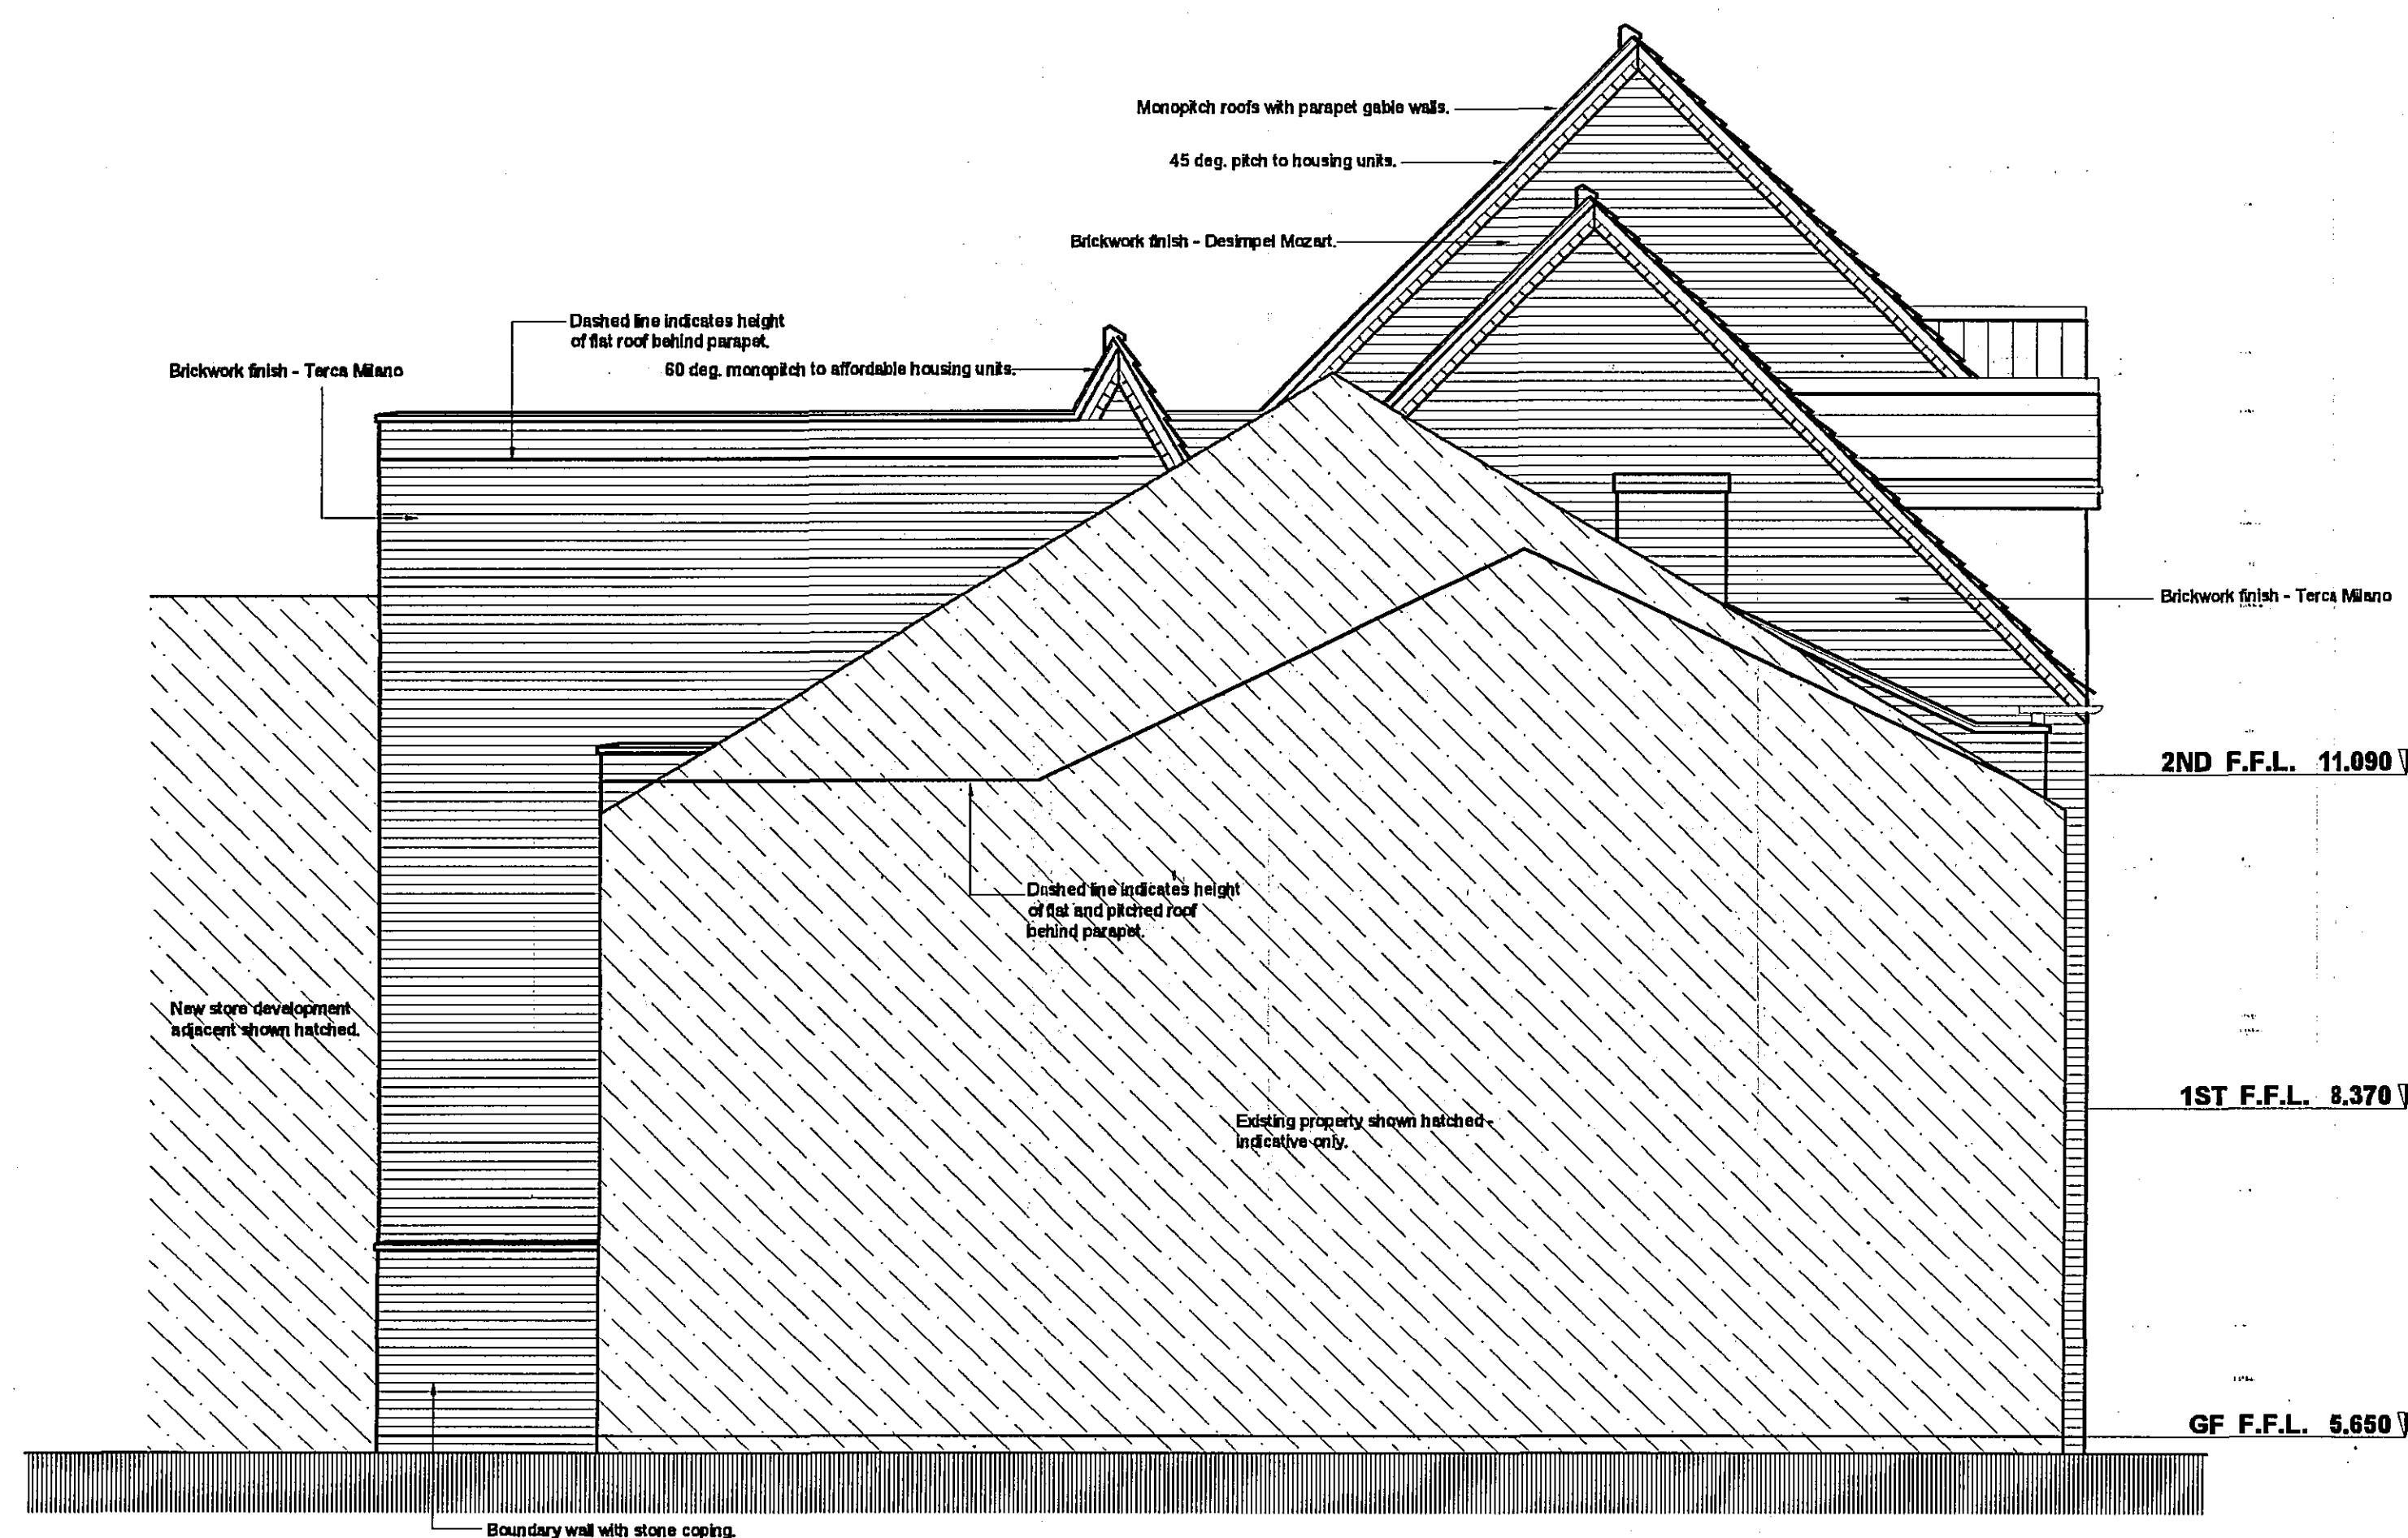

REV B ADDITIONAL DOORS AND WINDOWS ADDED TO SIDE ELEVATION OF PLOTS 15 & 24. SIDE ELEVATION OF PLOTS 9 & 18 ADDED. RCW 17.10.08
REV A DRAWING AMENDED IN ACCORDANCE WITH PLANNING OFFICERS COMMENTS IN MEETING DATED 07.09.08. ELEVATION TREATMENTS ADDED. RCW 07.09.08

Oglesby & Limb Ltd

Chartered Architects
and Building Surveyors

67 London Road
Newark, Notts
NG24 1RZ

Tel: 01636 702030
Fax: 01636 705740
e-mail: design@o-l-ltd.co.uk



Client:

DGM Properties Ltd

Project:

Proposed Residential Development

Double Street
Spalding.

Drawing Title:

Side Elevations

PRELIMINARY

Date:

August 2006

Scale:

1:50 @ A0

Drawn by:

RCW

Checked by:

AJO

Drawing Number:

A0619-31

Rev:

B