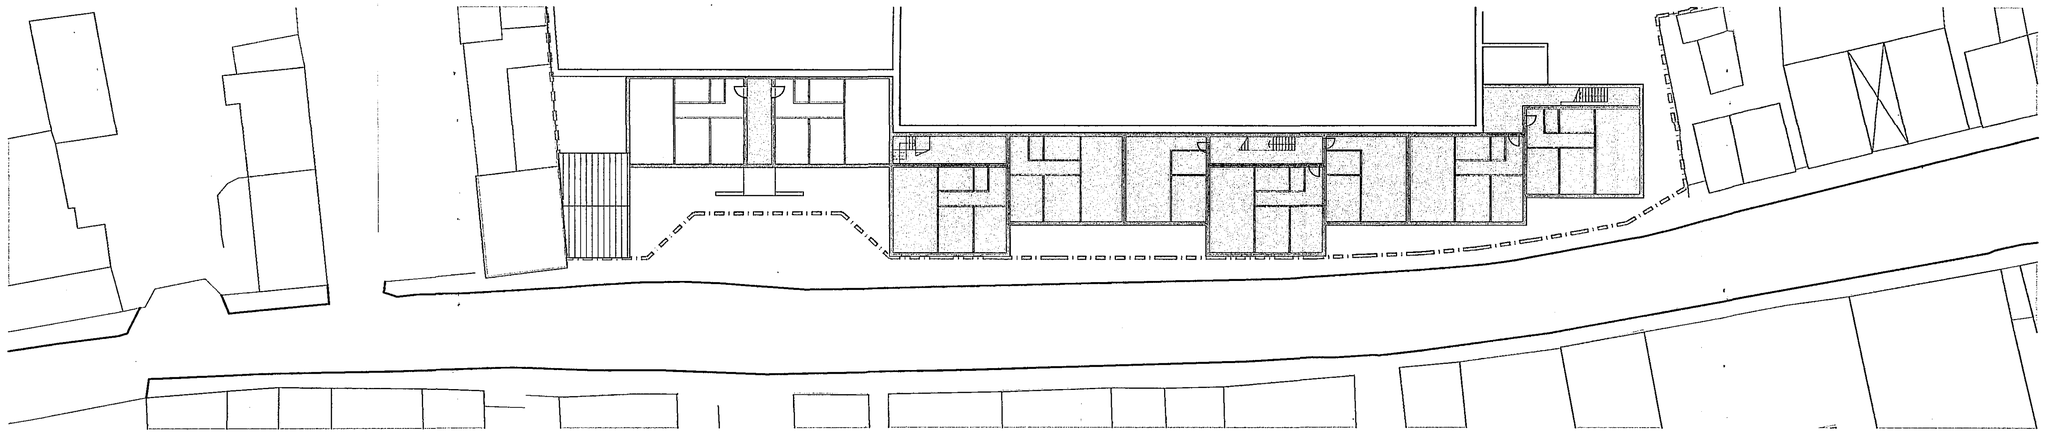

SECOND FLOOR

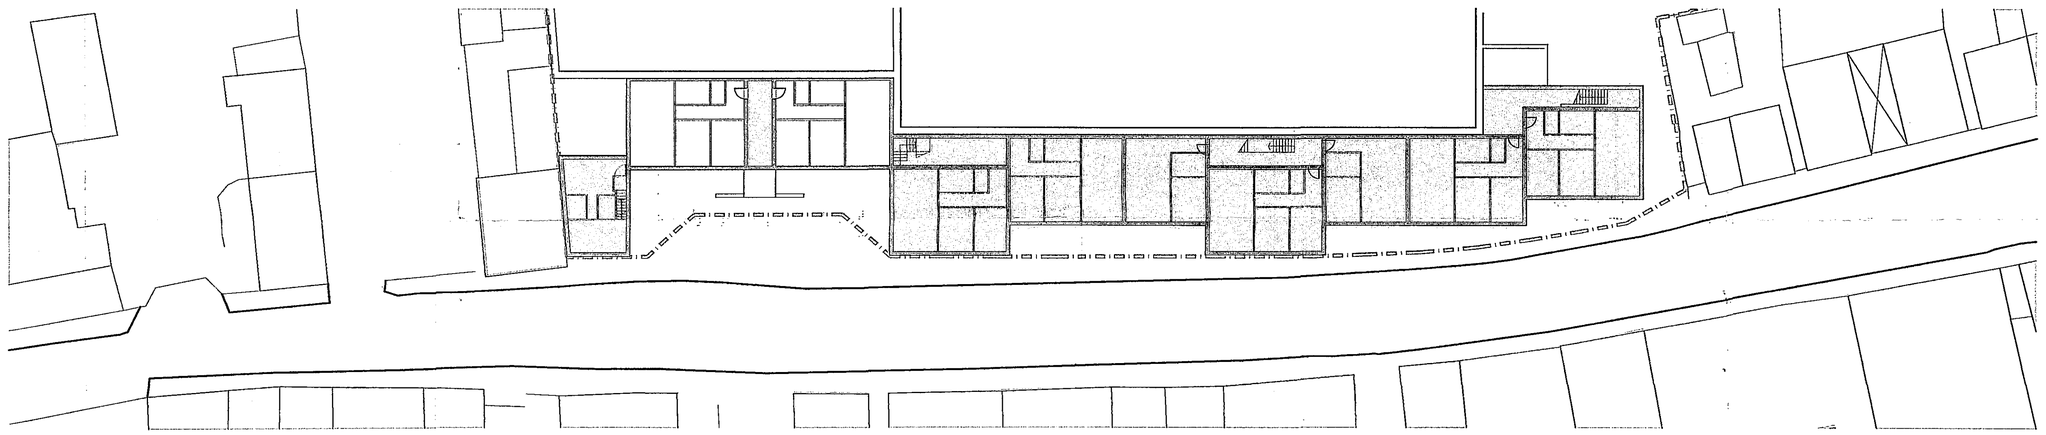

FIRST FLOOR

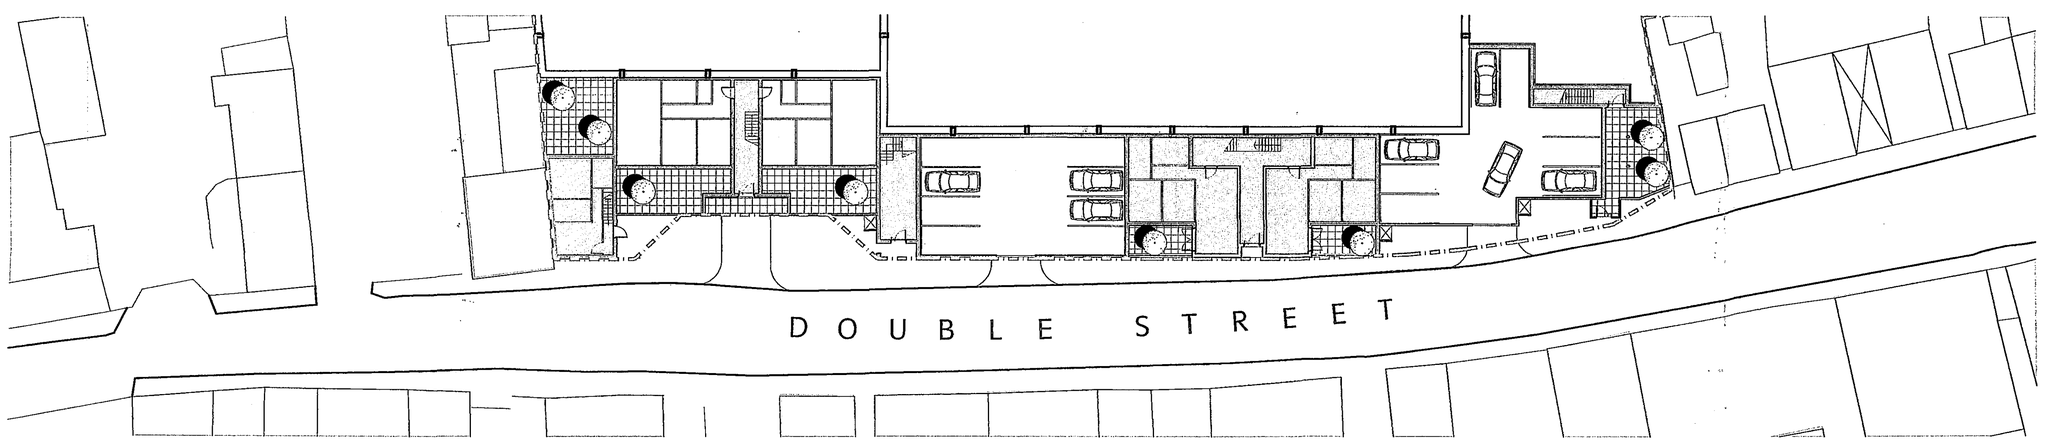

GROUND FLOOR

KEY TO USES:

- Residential - 2 bed (Private) — A1
- Residentail - 1 Bed (Private) — A1
- Residential - 2 bed (Affordable) — C3
- Residential - 1 bed (Affordable) — C3
- Residential Circulation — A1
- Car Parking (16 spaces)

Revision	Date	Details
C	10.02.05	General amendments
B	21.01.05	General amendments
A	06.01.05	General amendments

This drawing is not to be scaled.
This drawing may be based on information in which exact dimensions cannot be verified, and therefore areas shown should be treated as approximate, and subject to confirmation by survey.
All information ©2005 Black Architecture Limited.

Subject to Statutory Approval

Black
Bankside House
107-112 Leadenhall Street
London EC3A 4AH
T +44 (0) 20 7891 2515
F +44 (0) 20 7891 2516
W www.black-architecture.com

WESTLODE STREET
SPALDING
BRIDE HALL DEVELOPMENTS LTD

Residential Plans

Drawn	Checked	Date	Scale
YYC	SB	10.02.05	1/250@A1

Project	Reference	Number	Revision
0153	PL	110	C