




FRONT

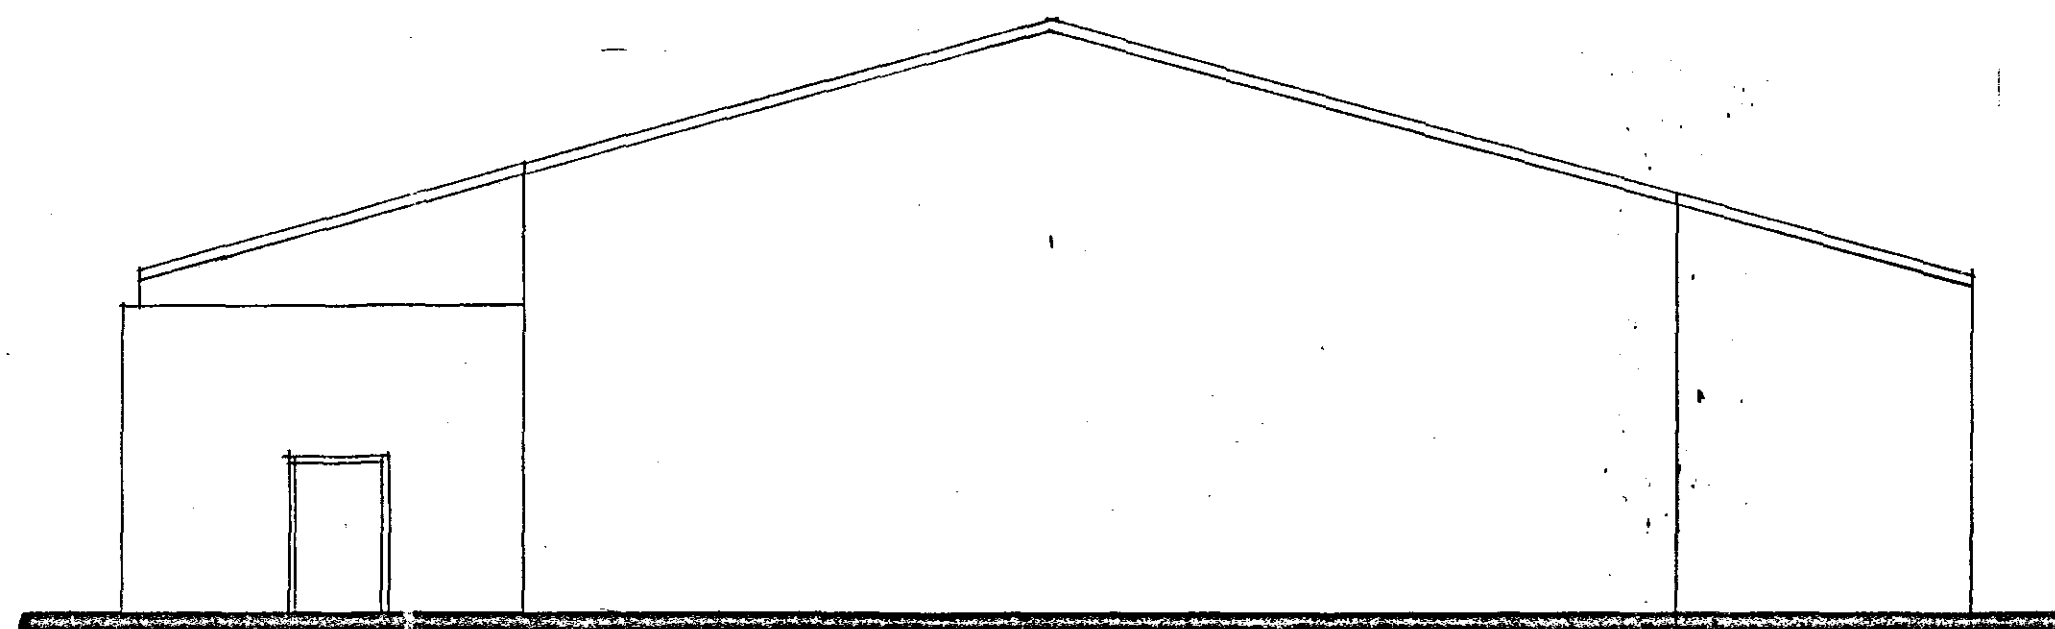

SIDE

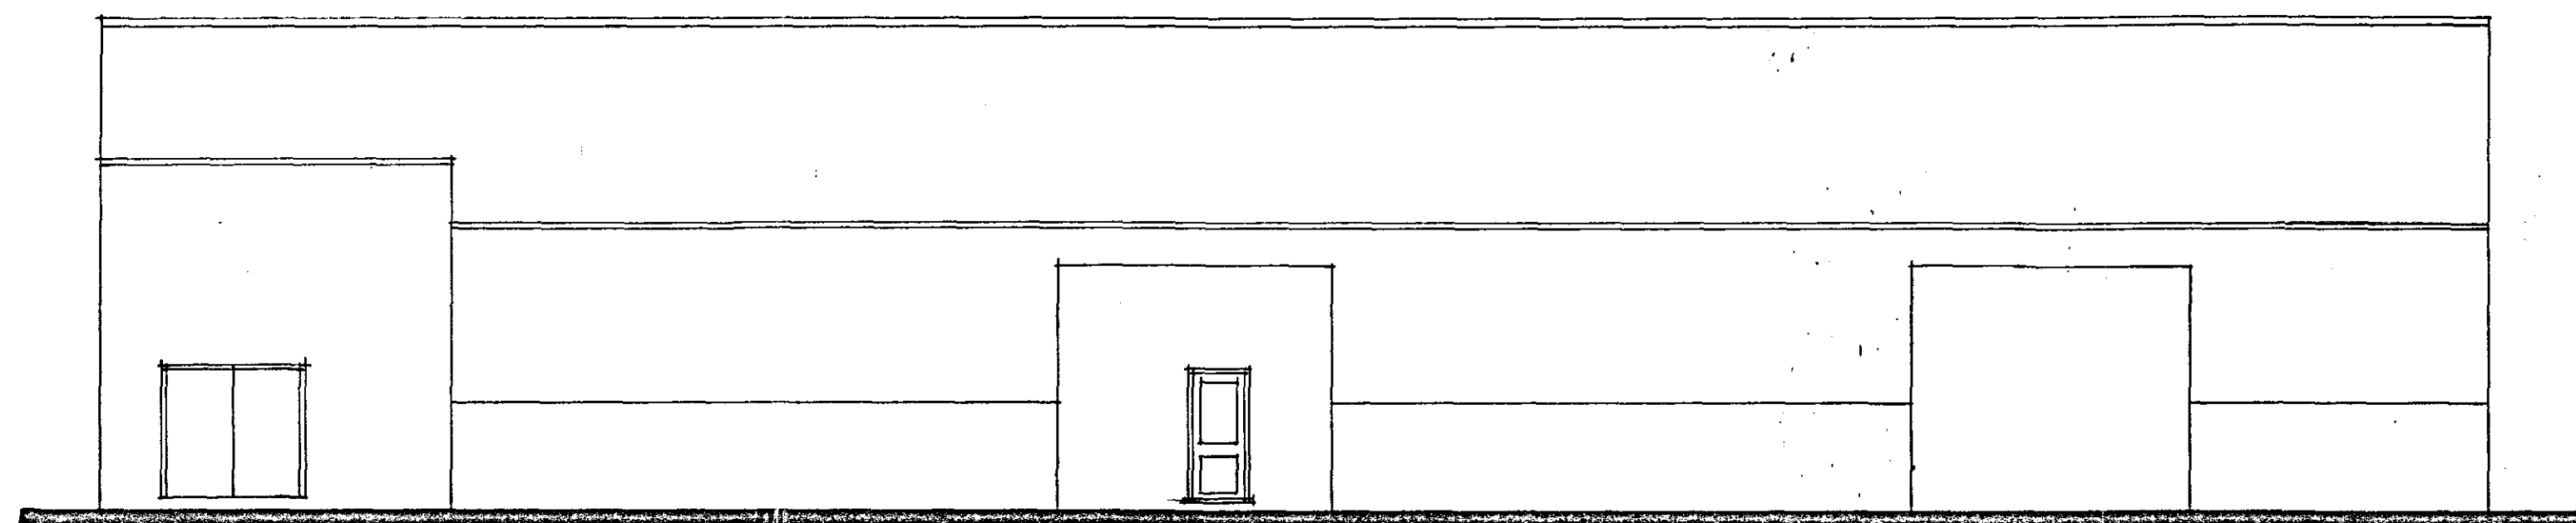

REAR

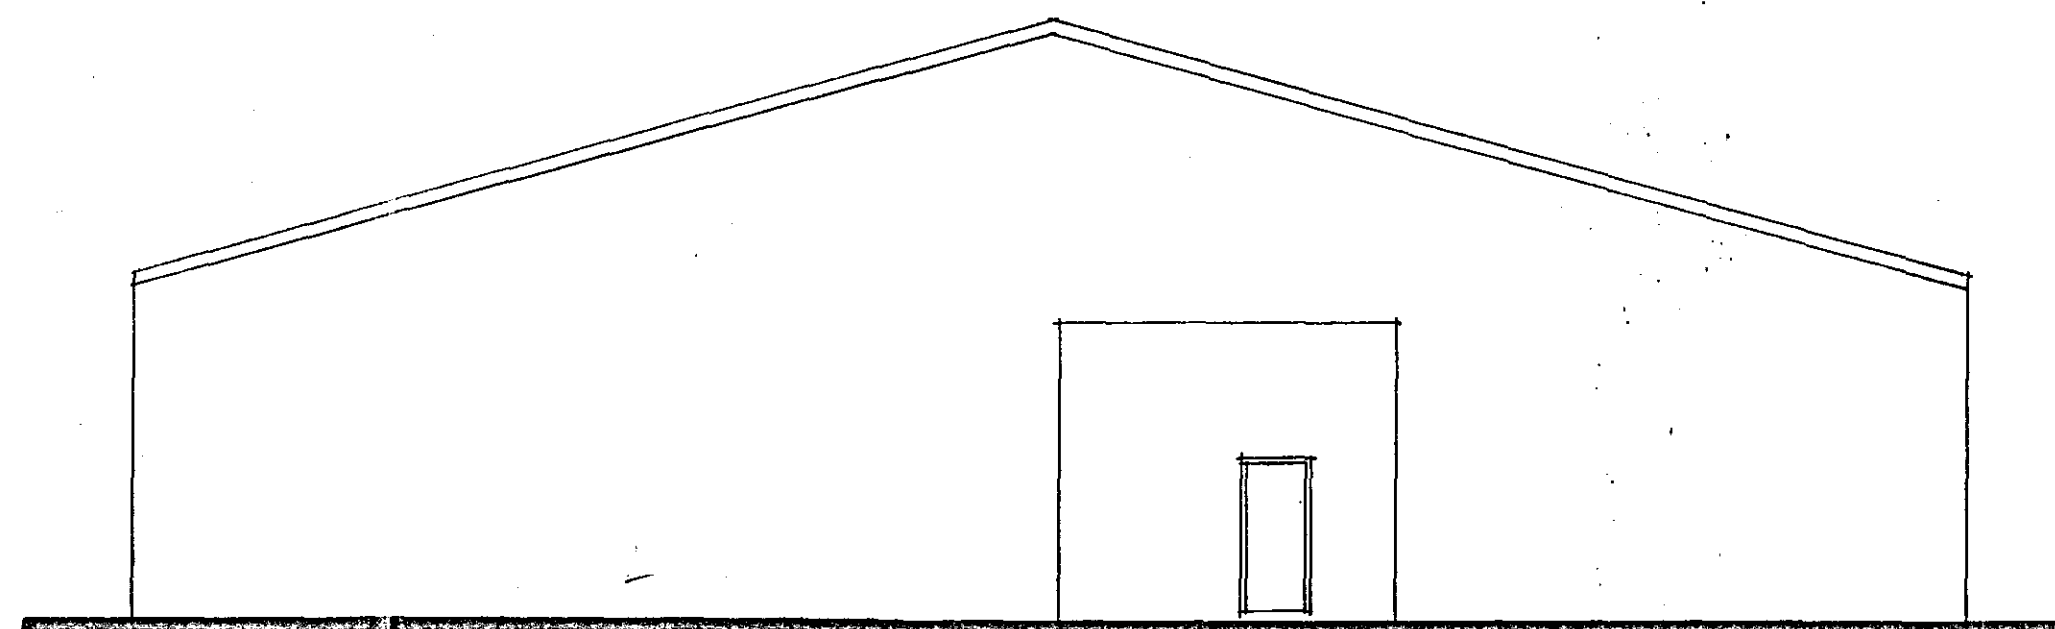

SIDE

SHDC
Planning & Development
20 MAY 2008
Ref: 0610108

DETERMINED
PLAN

Status
DESIGN
CONSULTANTS IN ARCHITECTURE & PLANNING

PROPOSED ALTERATIONS &
CHANGE OF USE OF RETAIL
FURNISHINGS TO RETAIL PET
& ANIMAL SUPPLIES &
ASSOCIATED ITEMS AT 23
HIGH STREET, SPALDING FOR

ROOKE AGENCIES LTD.

ELEVATIONS AS EXISTING

1:100 SD08-014/5
APRIL-08 B.GILHAM.

