



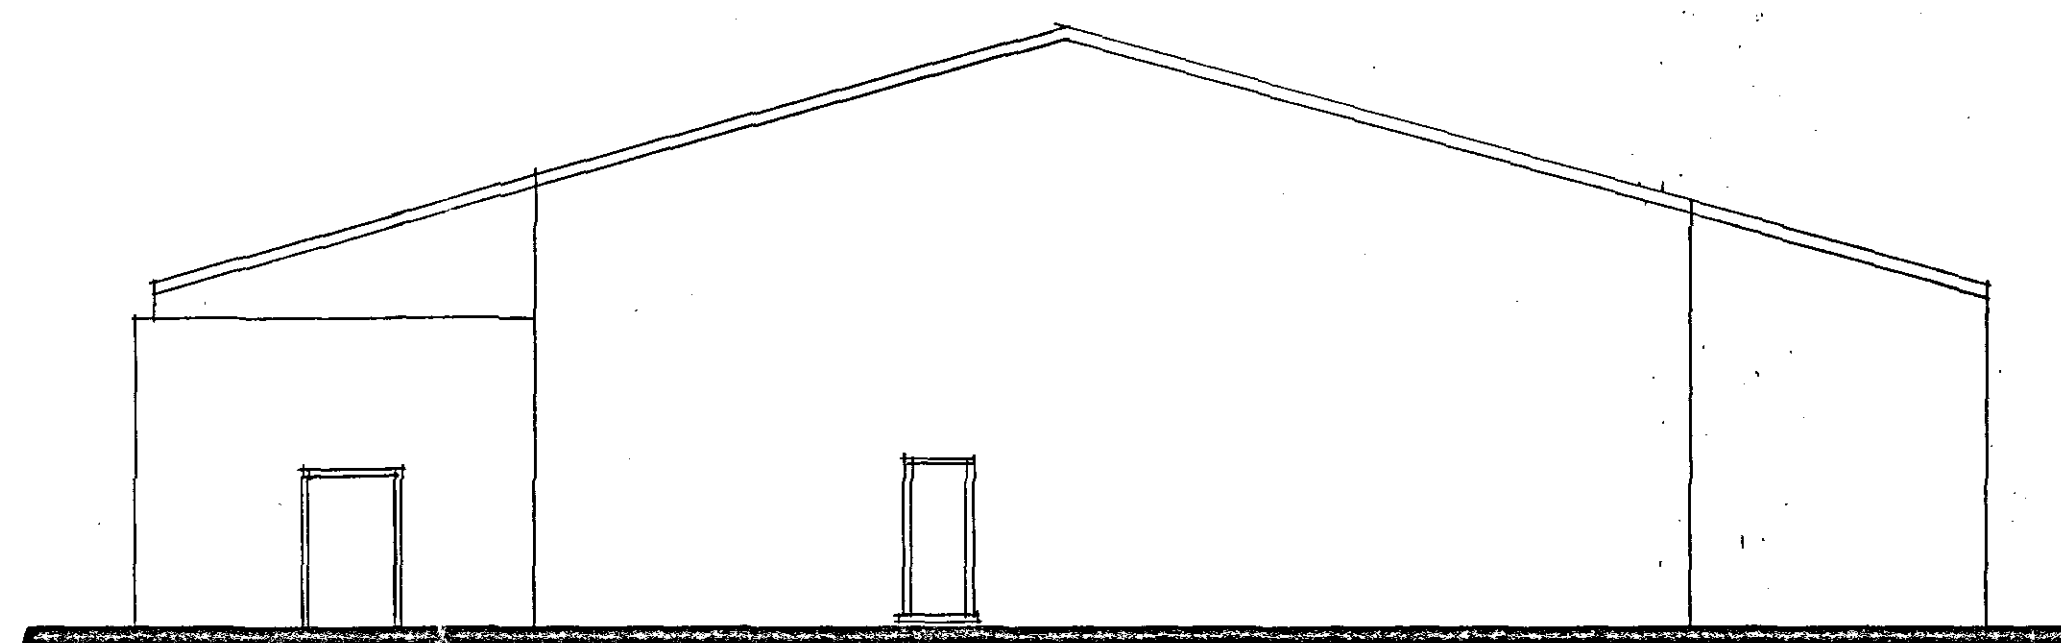

SIDE

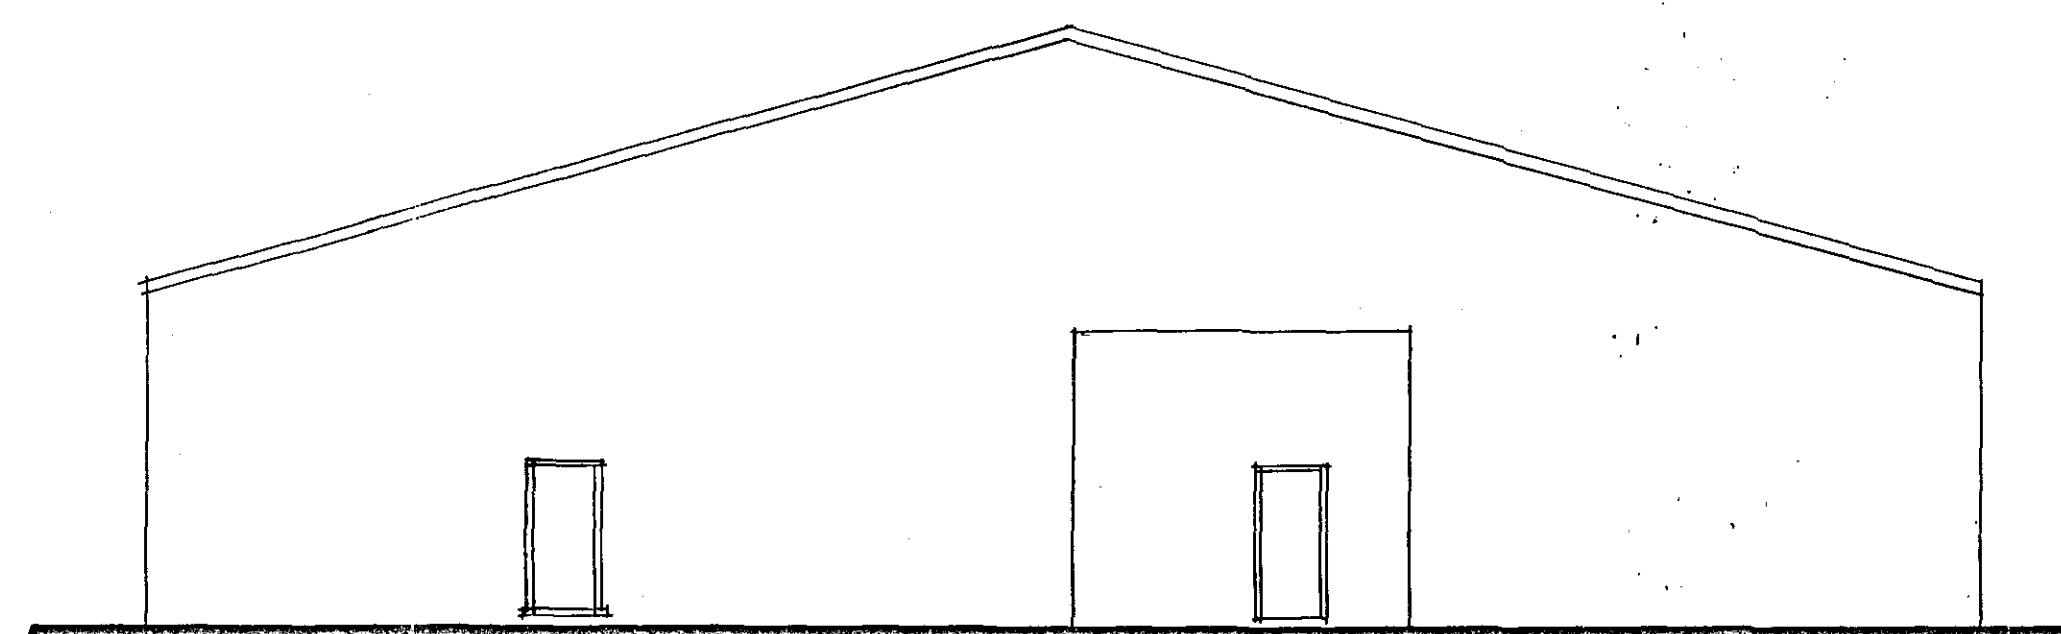

SIDE

**Status**  
DESIGN  
CONSULTANTS IN ARCHITECTURE & PLANNING

SHDC  
Planning & Development  
20 MAY 2008  
Ref: 0610/08

**DETERMINED  
PLAN**

PROPOSED ALTERATIONS &  
CHANGE OF USE OF RETAIL  
FURNISHINGS TO RETAIL PET  
& ANIMAL SUPPLIES &  
ASSOCIATED ITEMS AT 23  
HIGH STREET, SPALDING FOR

ROOKE AGENCIES LTD.

ELEVATIONS AS PROPOSED

|          |            |
|----------|------------|
| 1:100    | SD08-014/6 |
| APRIL-08 | B.GILHAM.  |

2 Edinburgh Walk, Holbeach,  
Spalding, Lincs. PE12 7AP  
Tel: 01406 424343 Fax: 01406 490702

