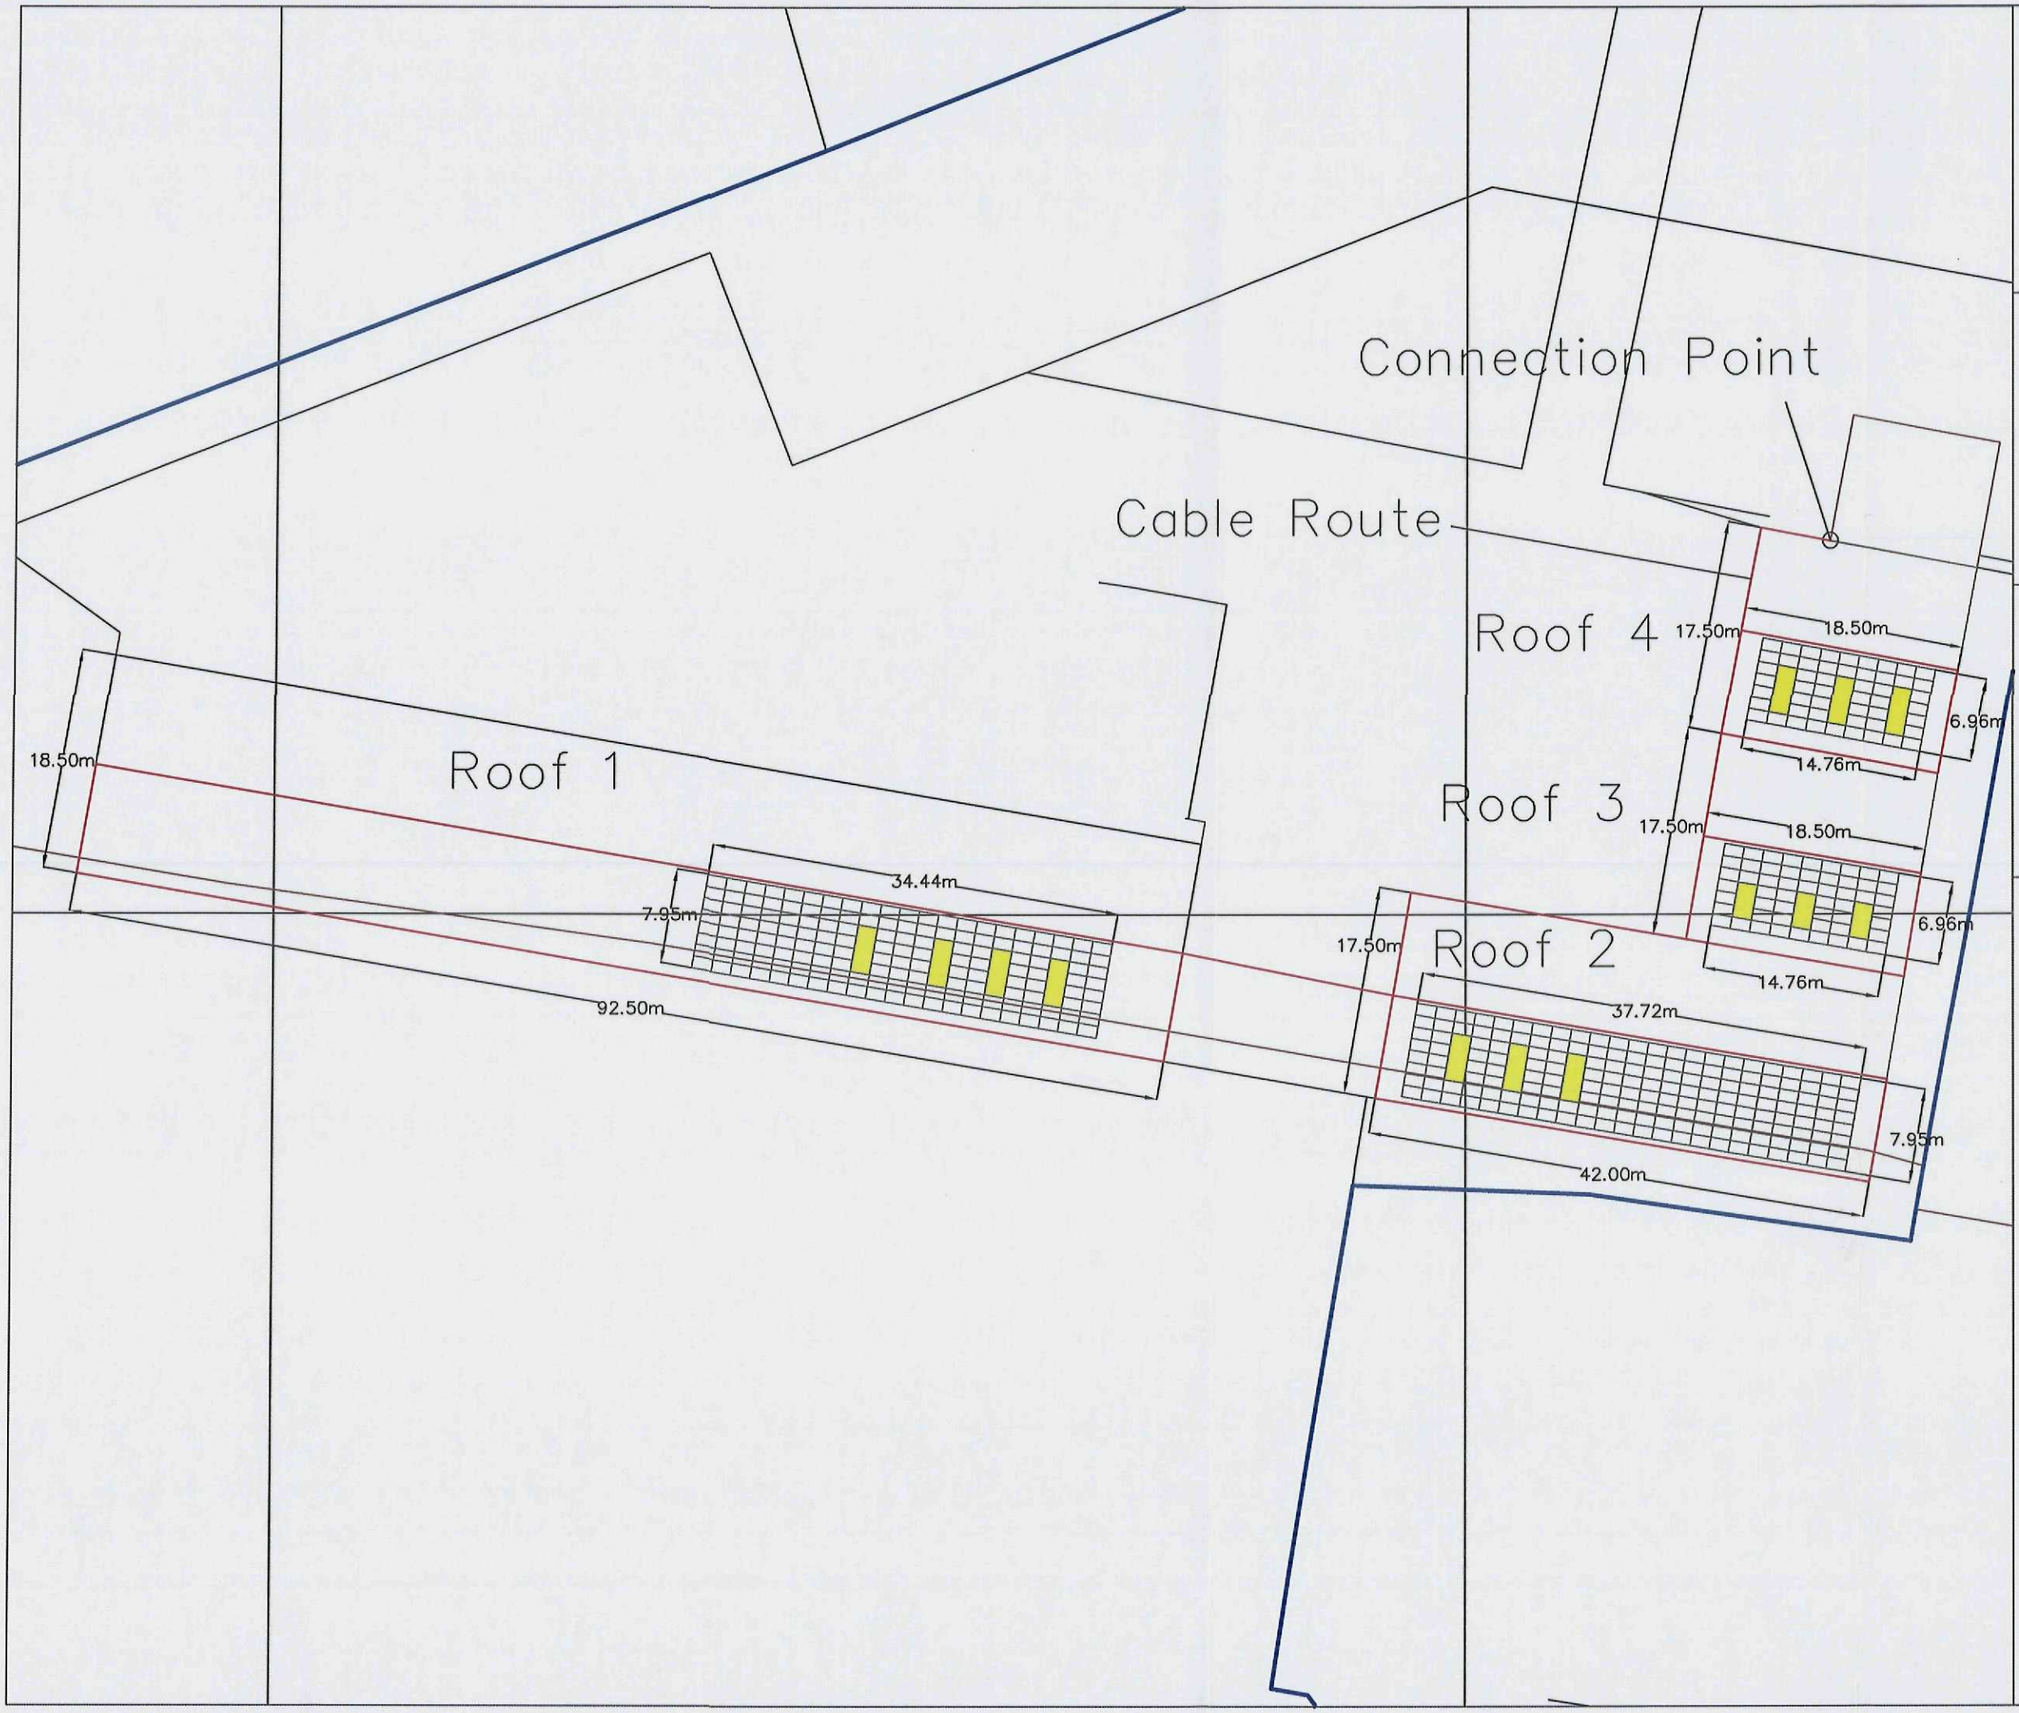


BOWLER ENERGY
Badger Farm, Willowpit Lane
Hilton, Derby DE65 5FN
t 01283 736615
f: 01283 733576
e: info@bowlerenergy.co.uk
w: www.bowlerenergy.co.uk

Applicant

John Van Geest
Fulney Farm Centre
Low Fulney
Spalding
Lincolnshire
PE12 6EW

Site Address

Fulney Farm Centre
Low Fulney
Spalding
Lincolnshire
PE12 6EW

Drawing Reference

01 / 07 / 15 / Site Plan

Project

Installation of 120kW Roof Mounted Photovoltaic Array

Scale

1:500