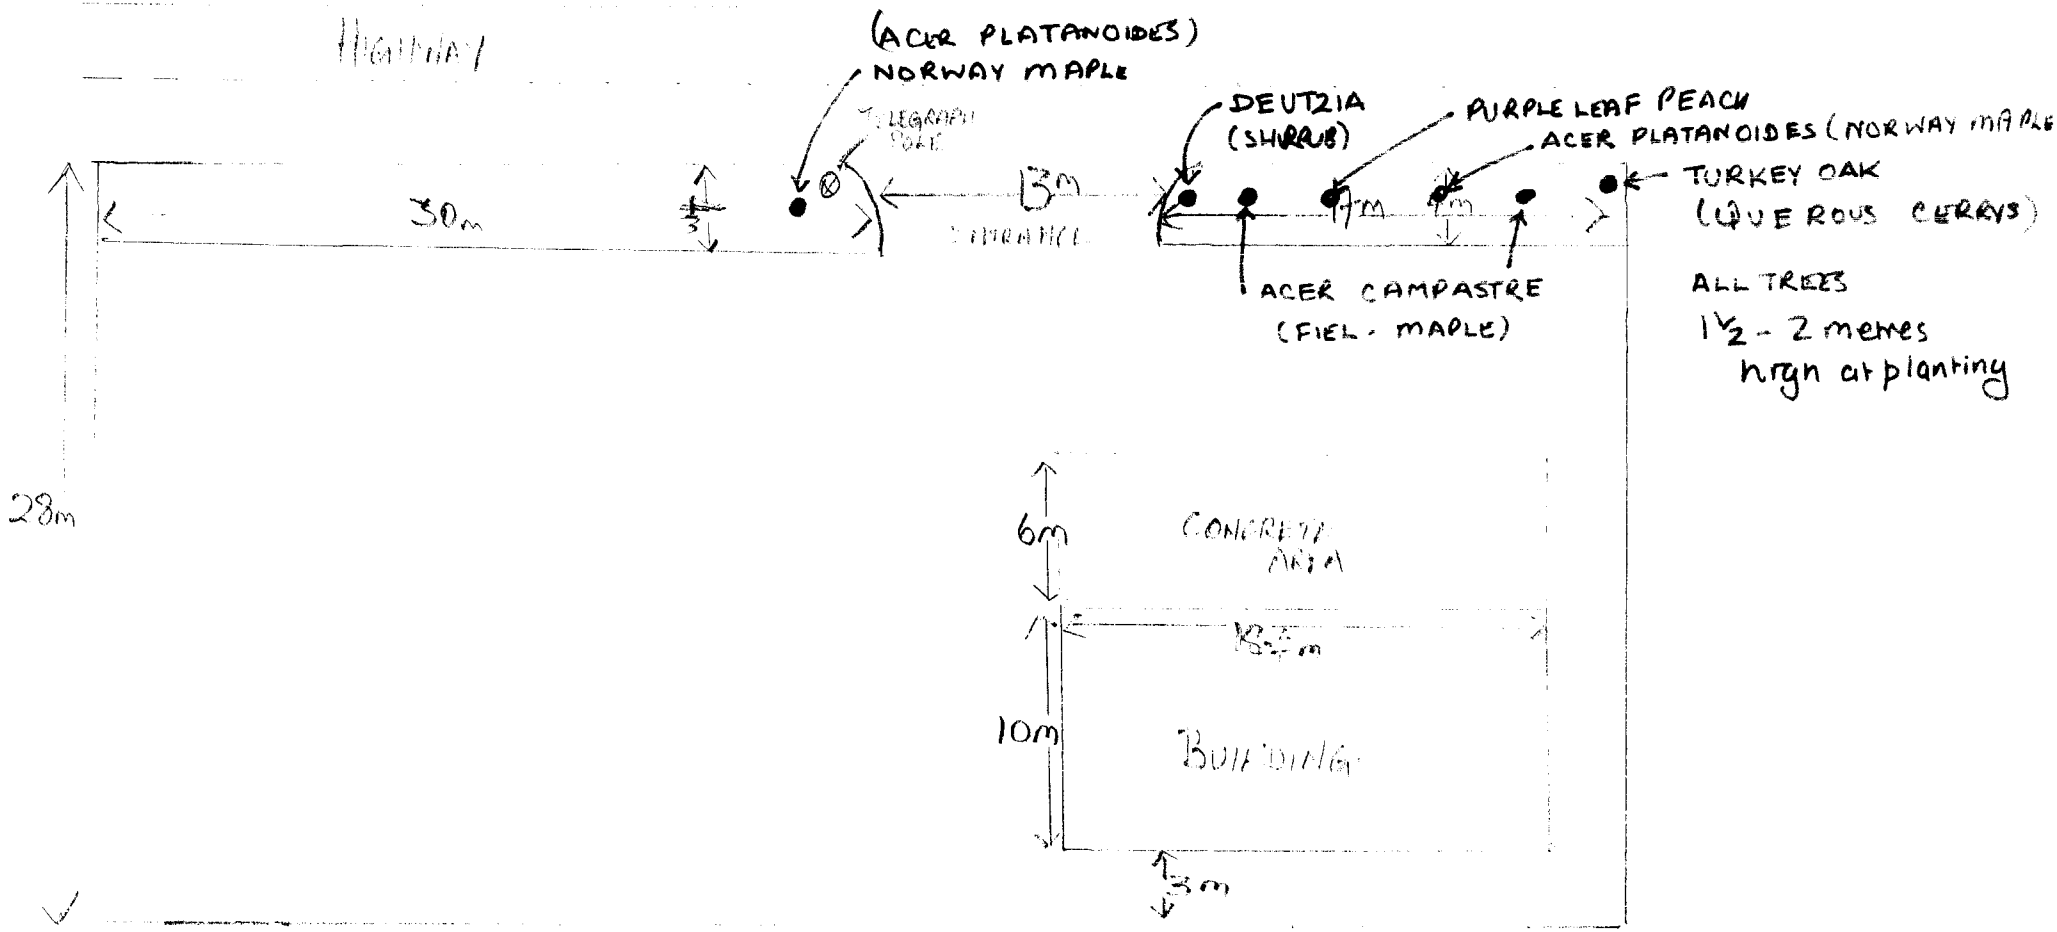


SHDC
Planning & Development
14 MAY 2003
Ref 0613/03