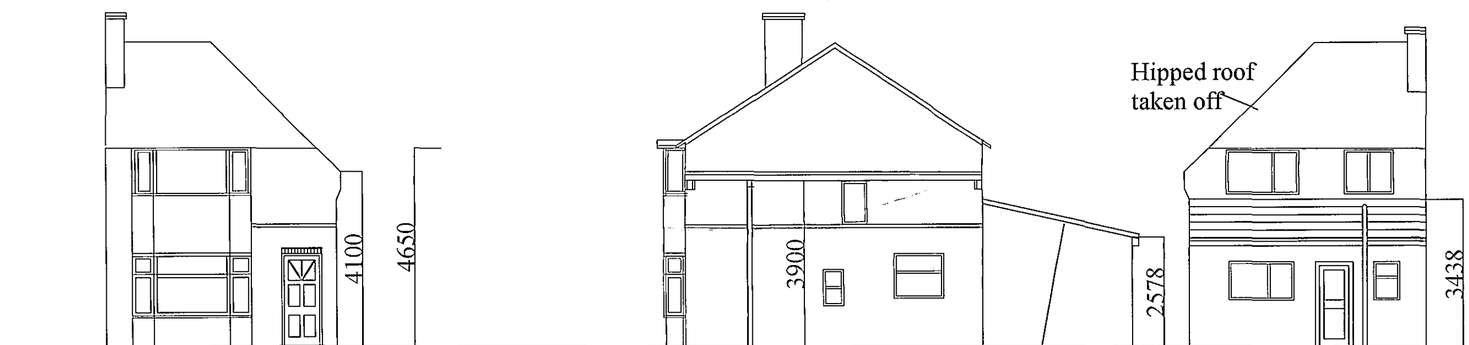


FRONT ELEVATION

SIDE ELEVATION

REAR ELEVATION

DETERMINED PLAN

SHDC
Planning & Development
- 9 MAY 2005
Ref: 0613/05

General Notes

THIS DRAWING SHALL BE READ IN CONJUNCTION WITH THE SEPERATE BUILDING REGULATION SPECIFICATION NOTES

ALL DIMENSIONS SHALL BE CHECKED ON SITE AND UNDER NO CIRCUMSTANCES SHALL DIMENSIONS BE TAKEN FROM THE DRAWINGS AND USED FOR TENDERING ORDERING OR CONSTRUCTION PURPOESES WITHOUT CHECKING THEM ON SITE FIRST

THIS DRAWING IS THE COPYRIGHT OF J W MOSES *AND SHALL NOT BE COPIED* WITHOUR EXPRESS CONSENT

No.	Revision/Issue	Date

Firm Name and Address
JOHN W MOSES M.R.I.C.S
CHARTERED SURVEYOR
3 PINE COURT
SPALDING
LINCOLNSHIRE
PE12 6FG

Project Name and Address
PROPOSED EXTENSION AND ALTERATIONS TO
61 HANNAM BOULAVARD
SPALDING
LINCOLNSHIRE

Project	Sheet
JWM/MM/HB/001	EXISTING ELEVATIONS
Date: 25/4/05	
Scale: 1:100	