




south west 1-100

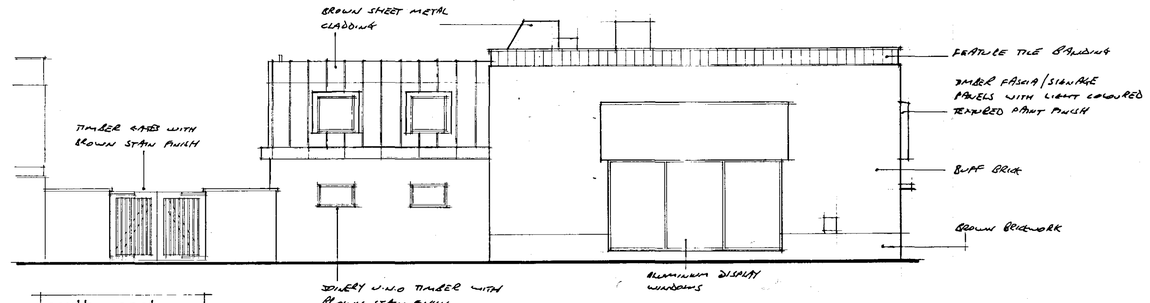


south east 1-100

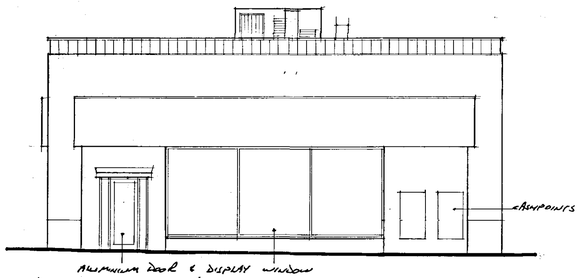

north east 1-100

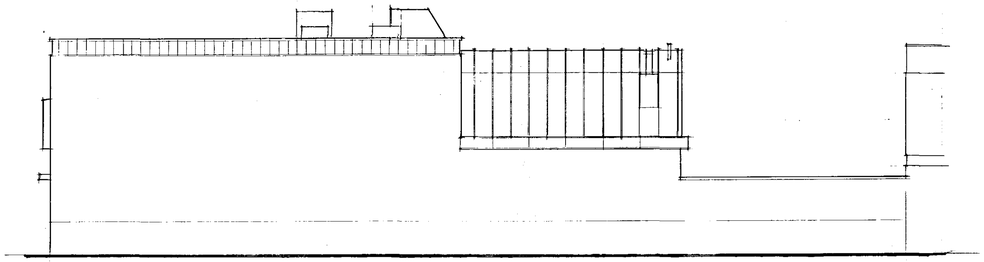

north west 1-100

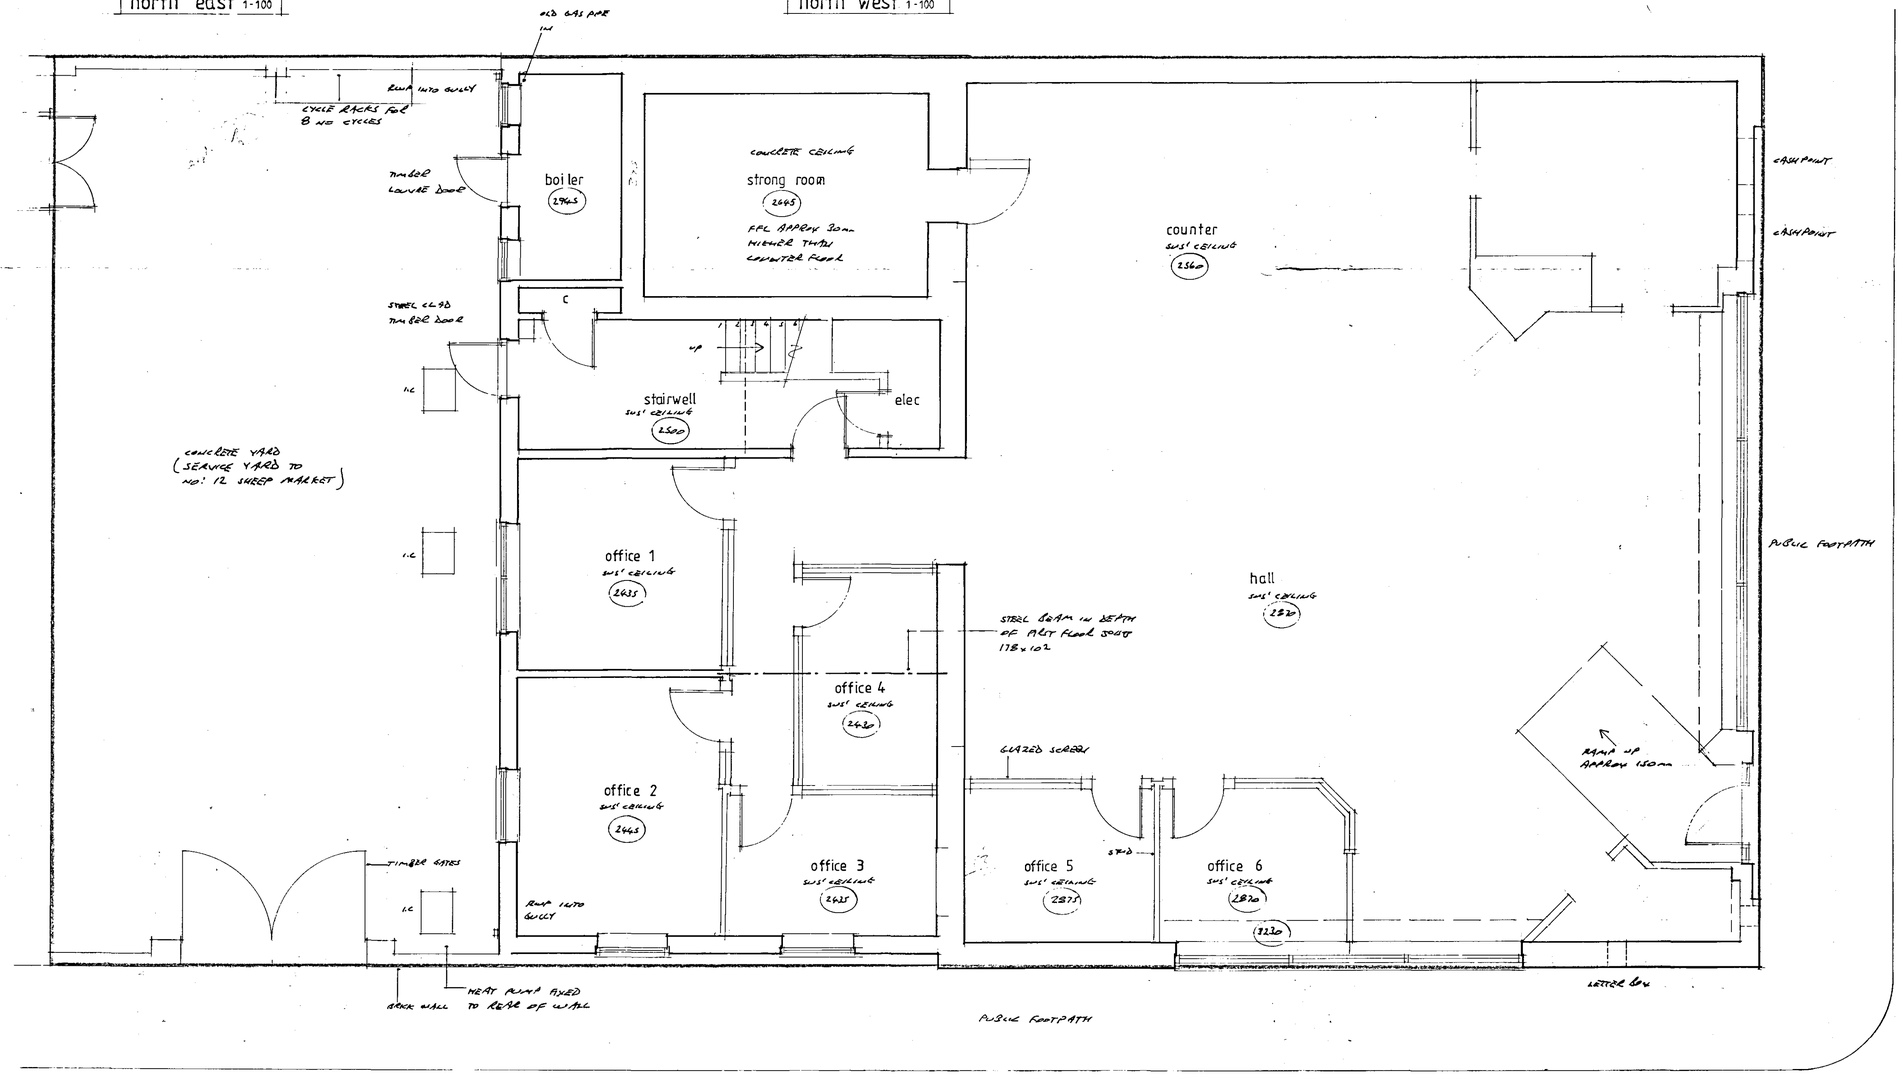

SNDC
Planning & Development
20 MAY 2008
Ref: 0613/08

DETERMINED PLAN

Contractor To Check All Dimensions On Site Before Work Commences.

Rev.	Date.	Init.	Revision Details.
A	20.11.08	AR	
B	24.11.8	AR	ADD NOTES
C	11.12.8	AR	ADD HEAT PUMP

R. BOOR DRAUGHTSMAN

26 Fengate
Moulton Chapel
Spalding
Lincolnshire
PE12 0XL

Phone & Fax:
01406 380279

Project.
MULBERRY GROUP LTD.
FORMER TSB BANK,
SHEEP MARKET, SPALDING.

Drawing.
PLAN AS EXISTING
GROUND FLOOR & ELEVATIONS

Scale.	Drawing. No.
AS SHOWN	3313 - 1

Drawn.

Date. | Rev. A B C