

Full Size

4/6/4 grazing

Ex 57 x 150 mm
bottom rail

Ex 57 x 150 mm
cill.


D.P.C.

1

10

615/03

Drawing No 1.

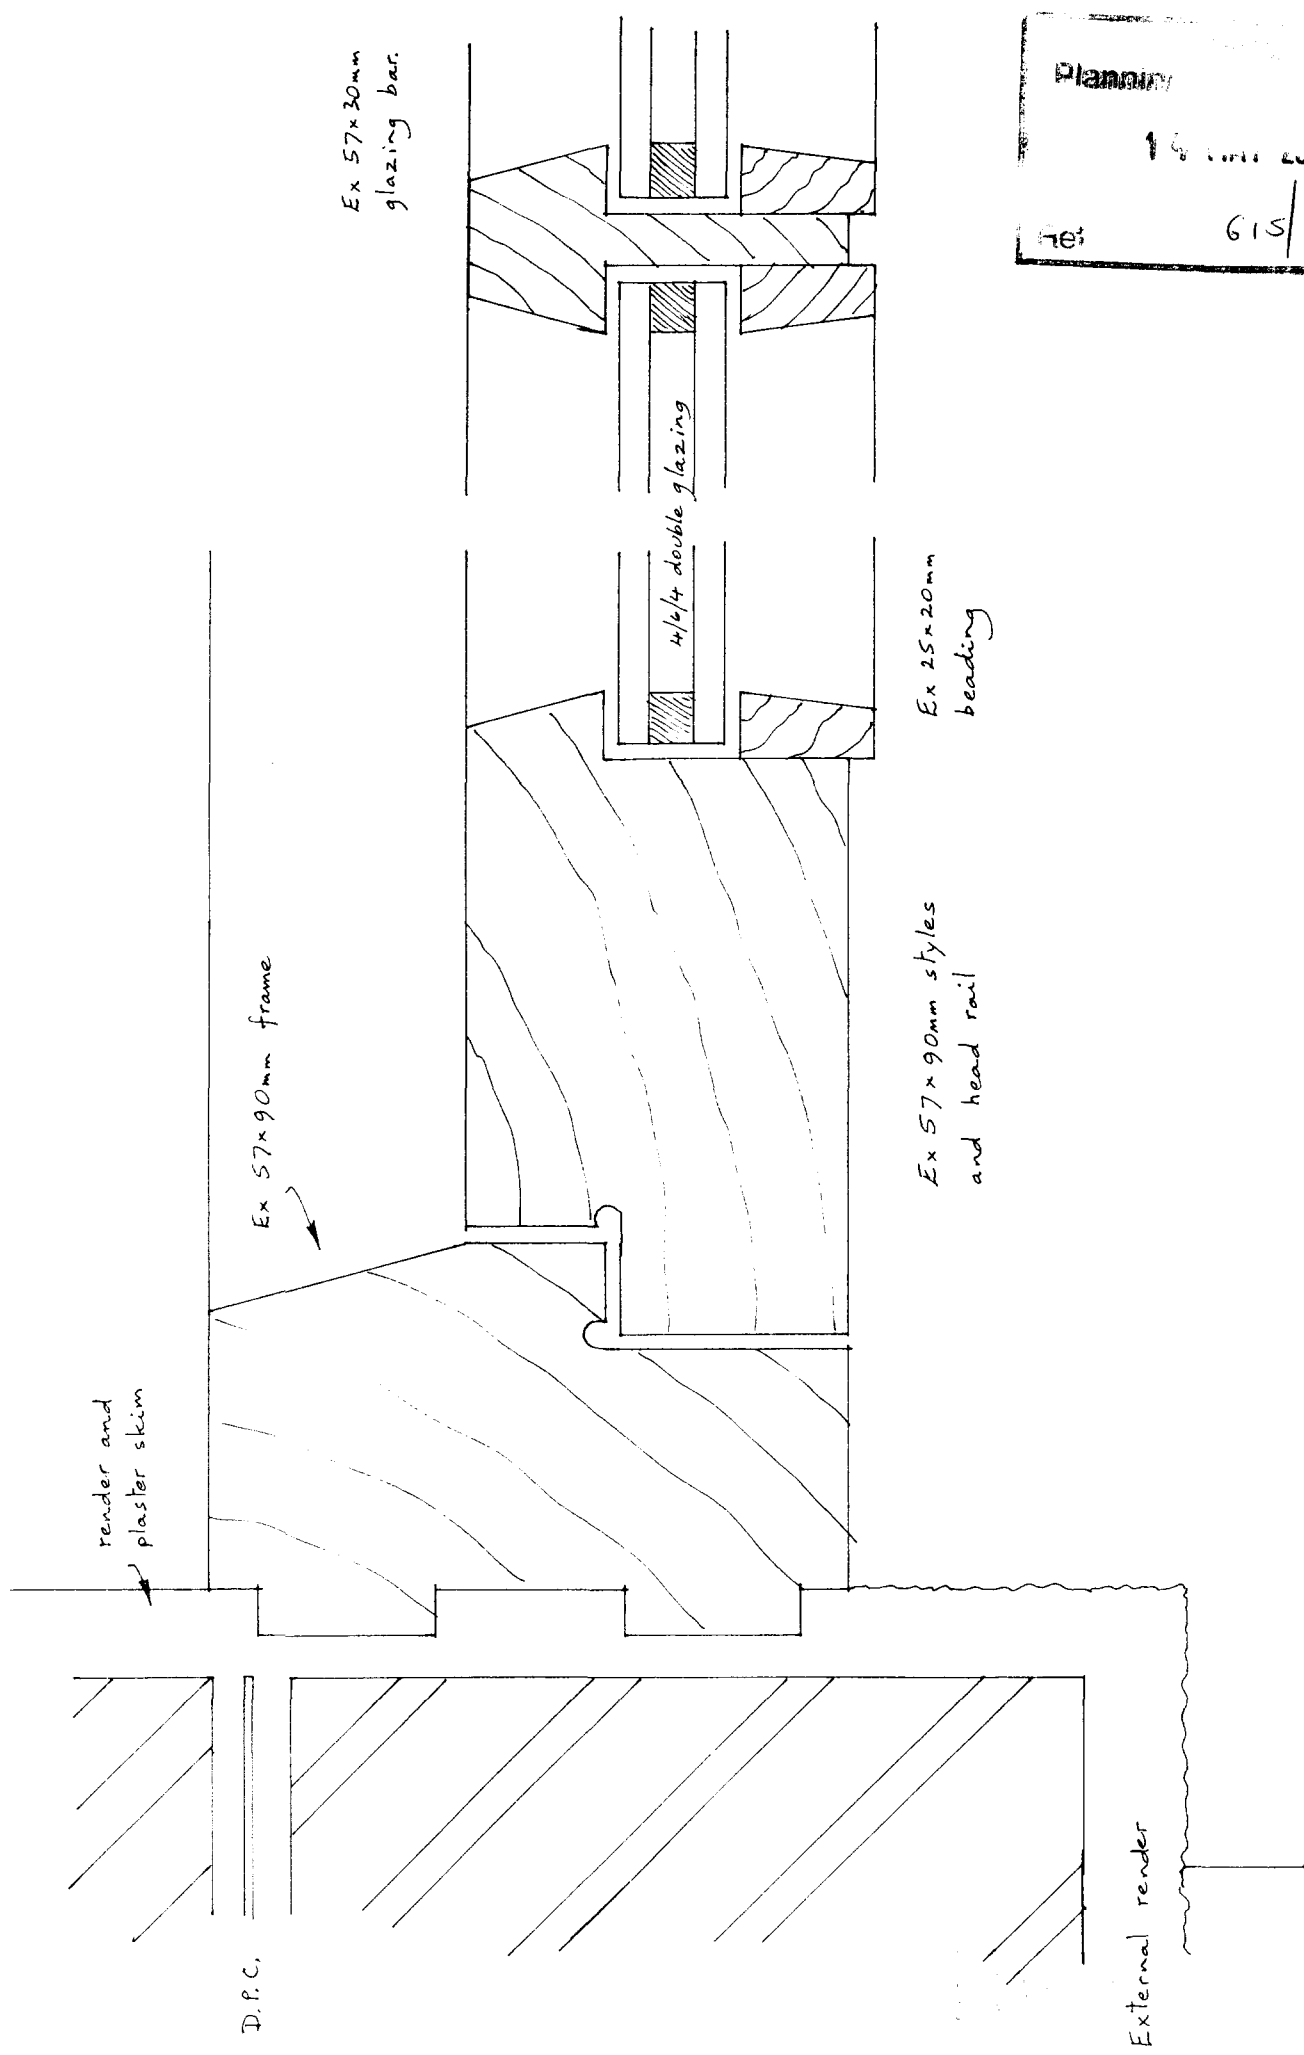

Outward Opening French Doors.

Full Size


Dr. and Mrs. Rodgers,
 22, The Terrace, London Road, SPALDING.

Drawing No. 2


Inward Opening
French Doors

Full Size

Plannin
14 mm LUGS
615/03
Ref

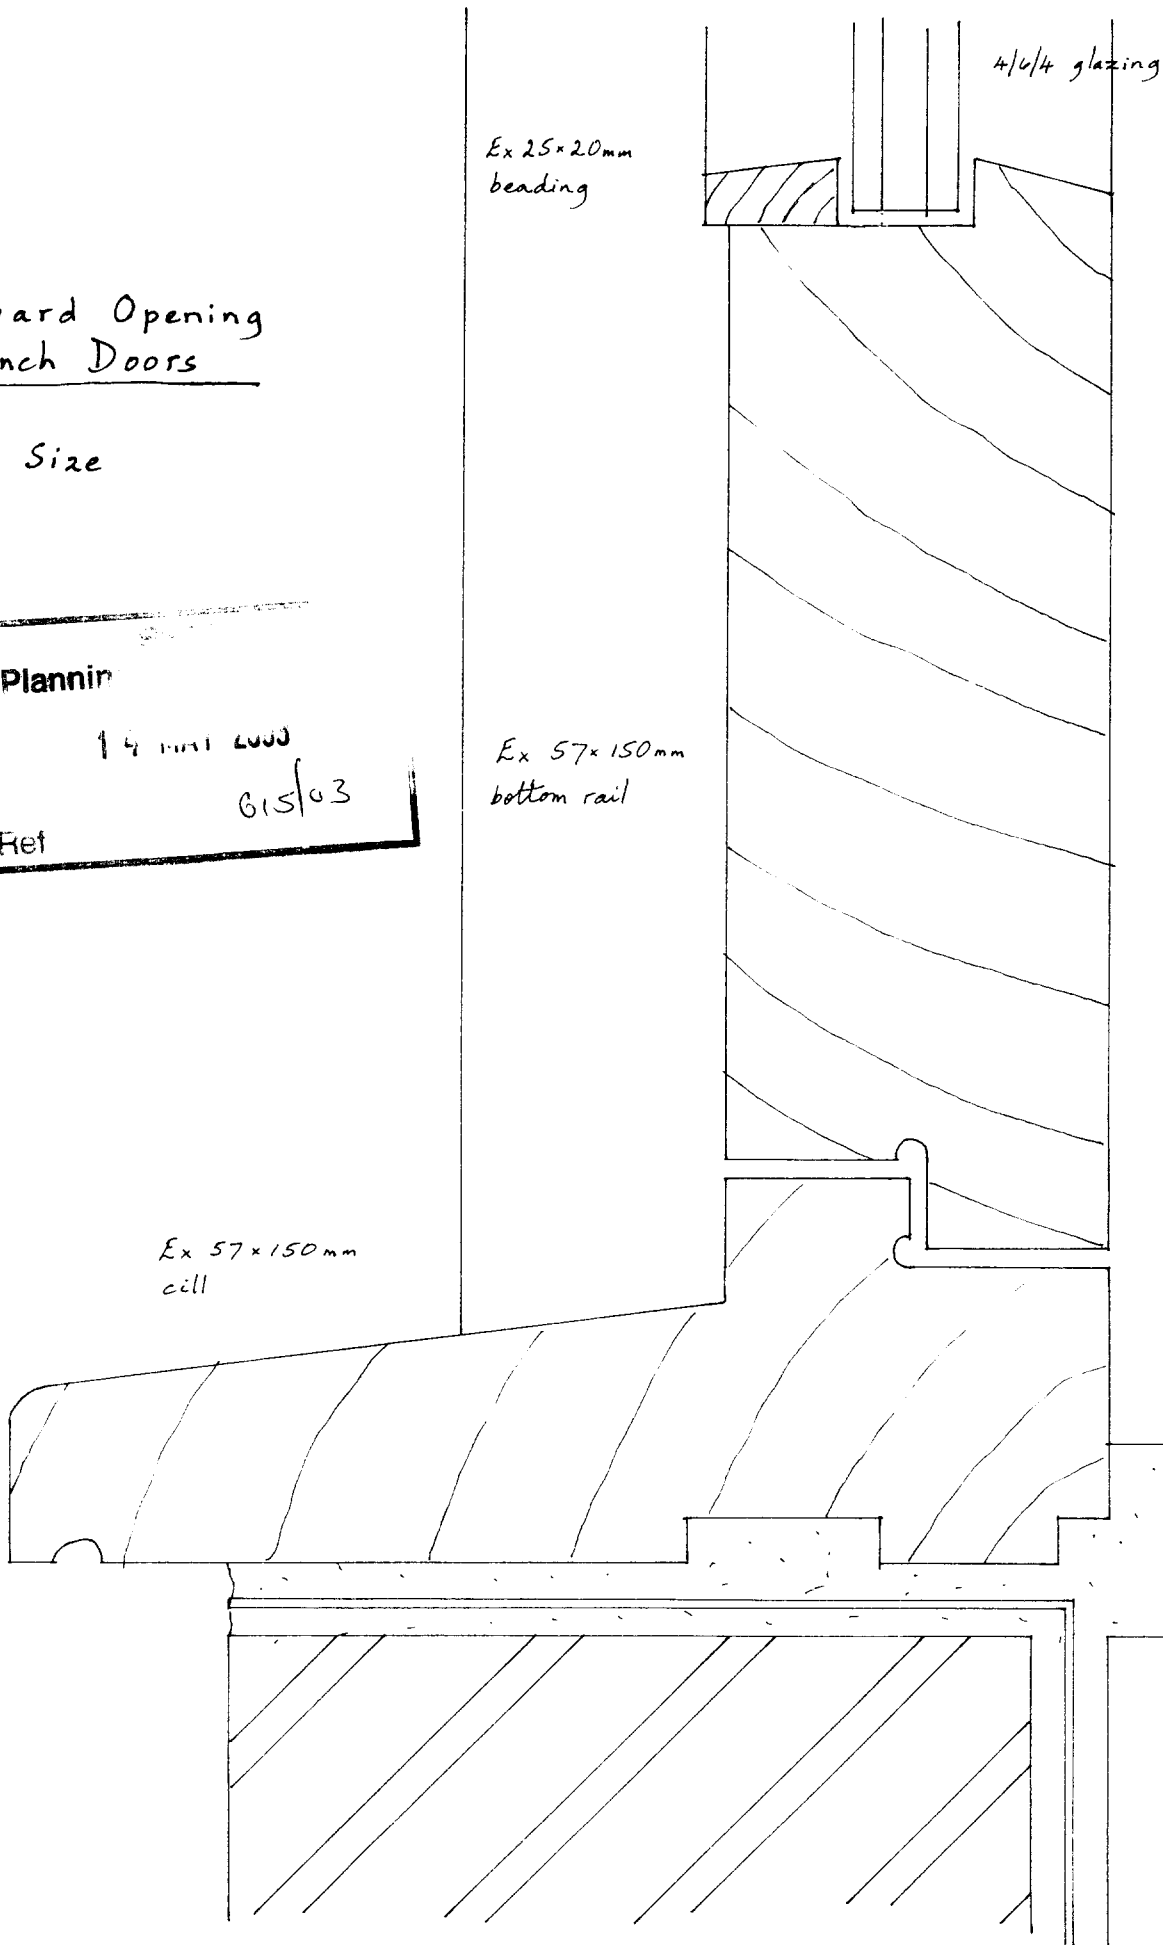



Dr. and Mrs Rodgers
22, The Terrace, London Road, SPALDING.
Drawing No 3

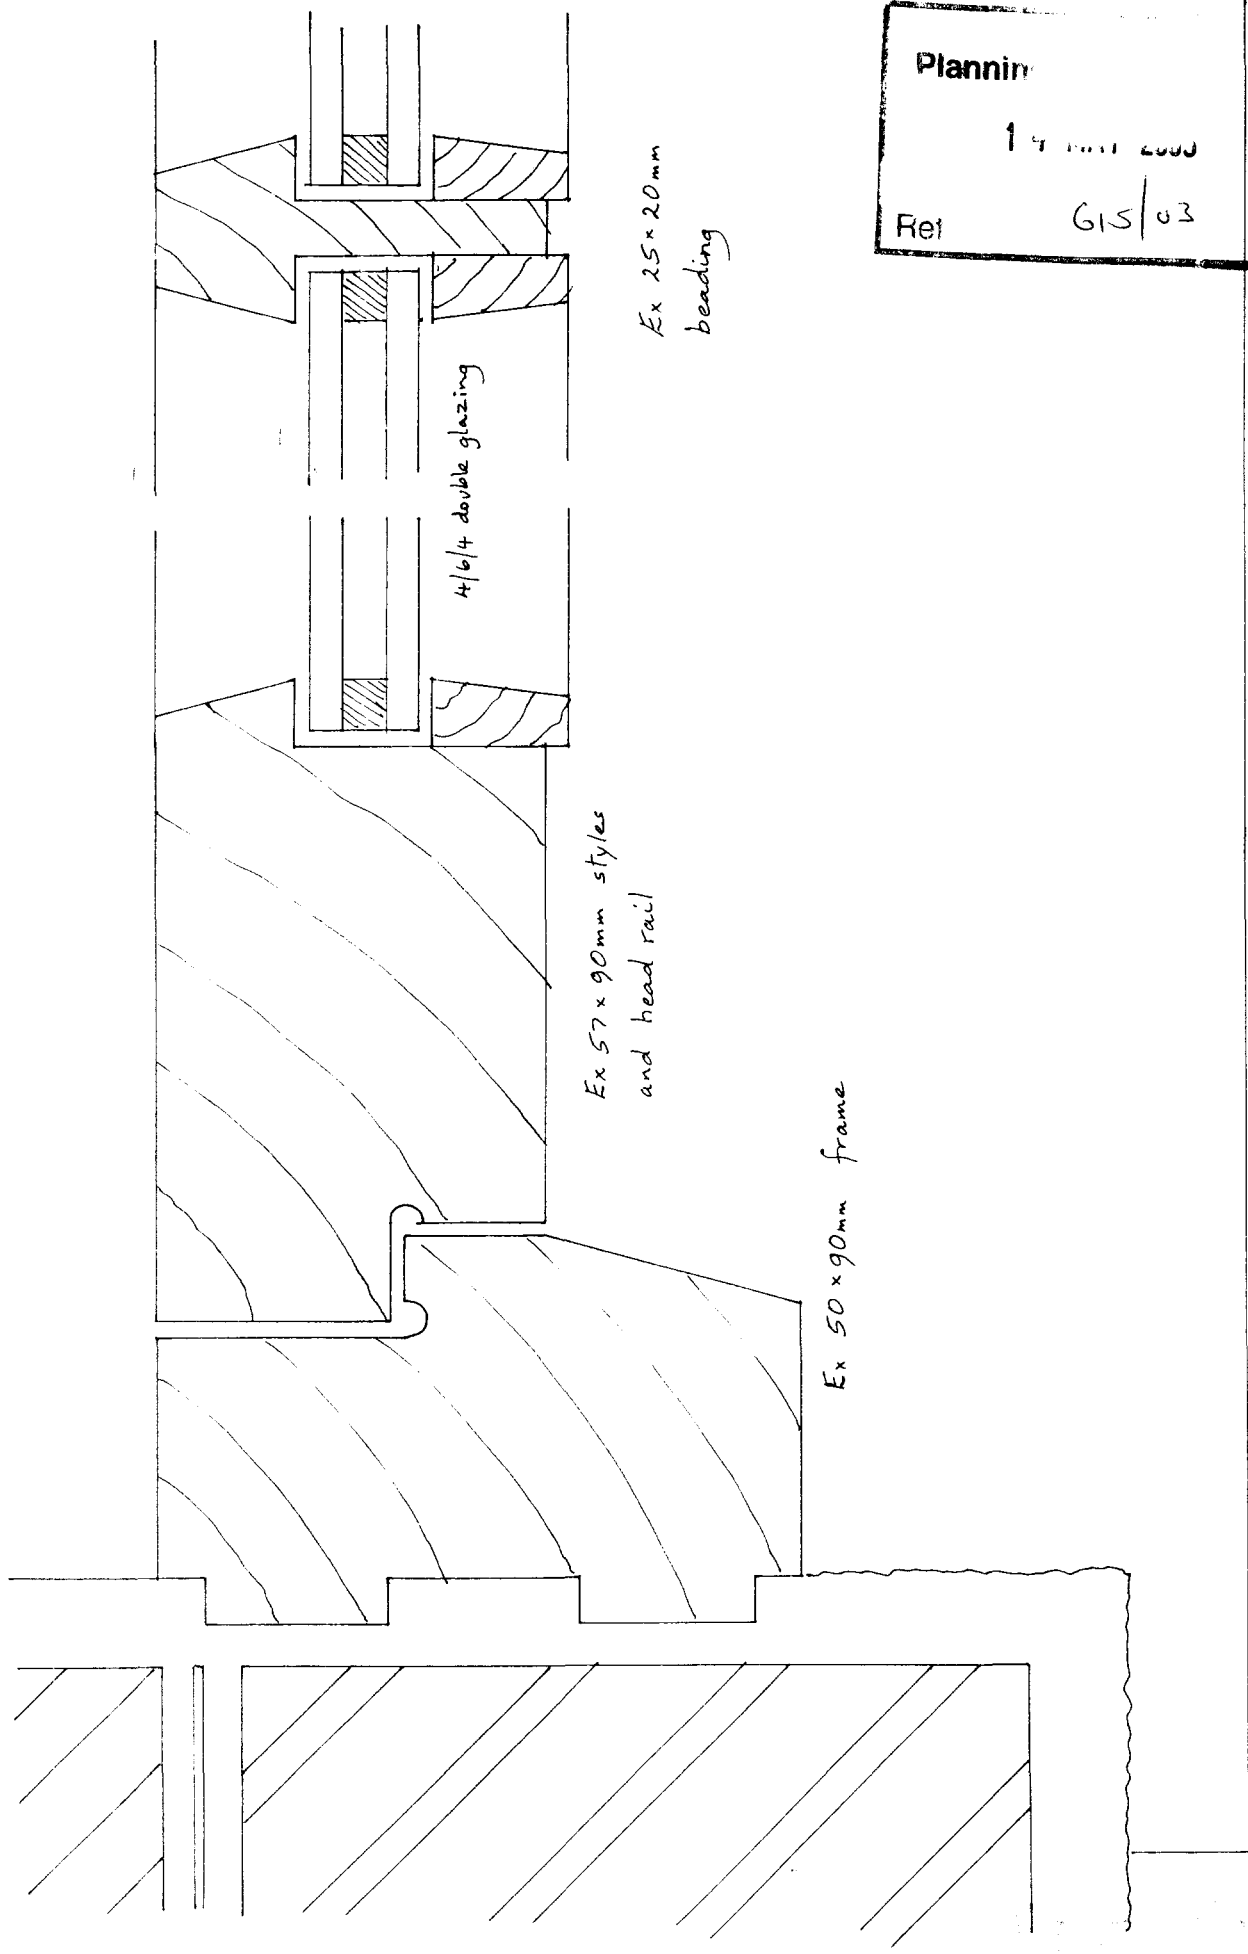

Planning
14 MAY 2000
Ref GIS/03

Inward Opening French Doors Full Size

Dr. and Mrs. Rodgers,
22, The Terrace, London Road, SPALDING. Drawing No 4

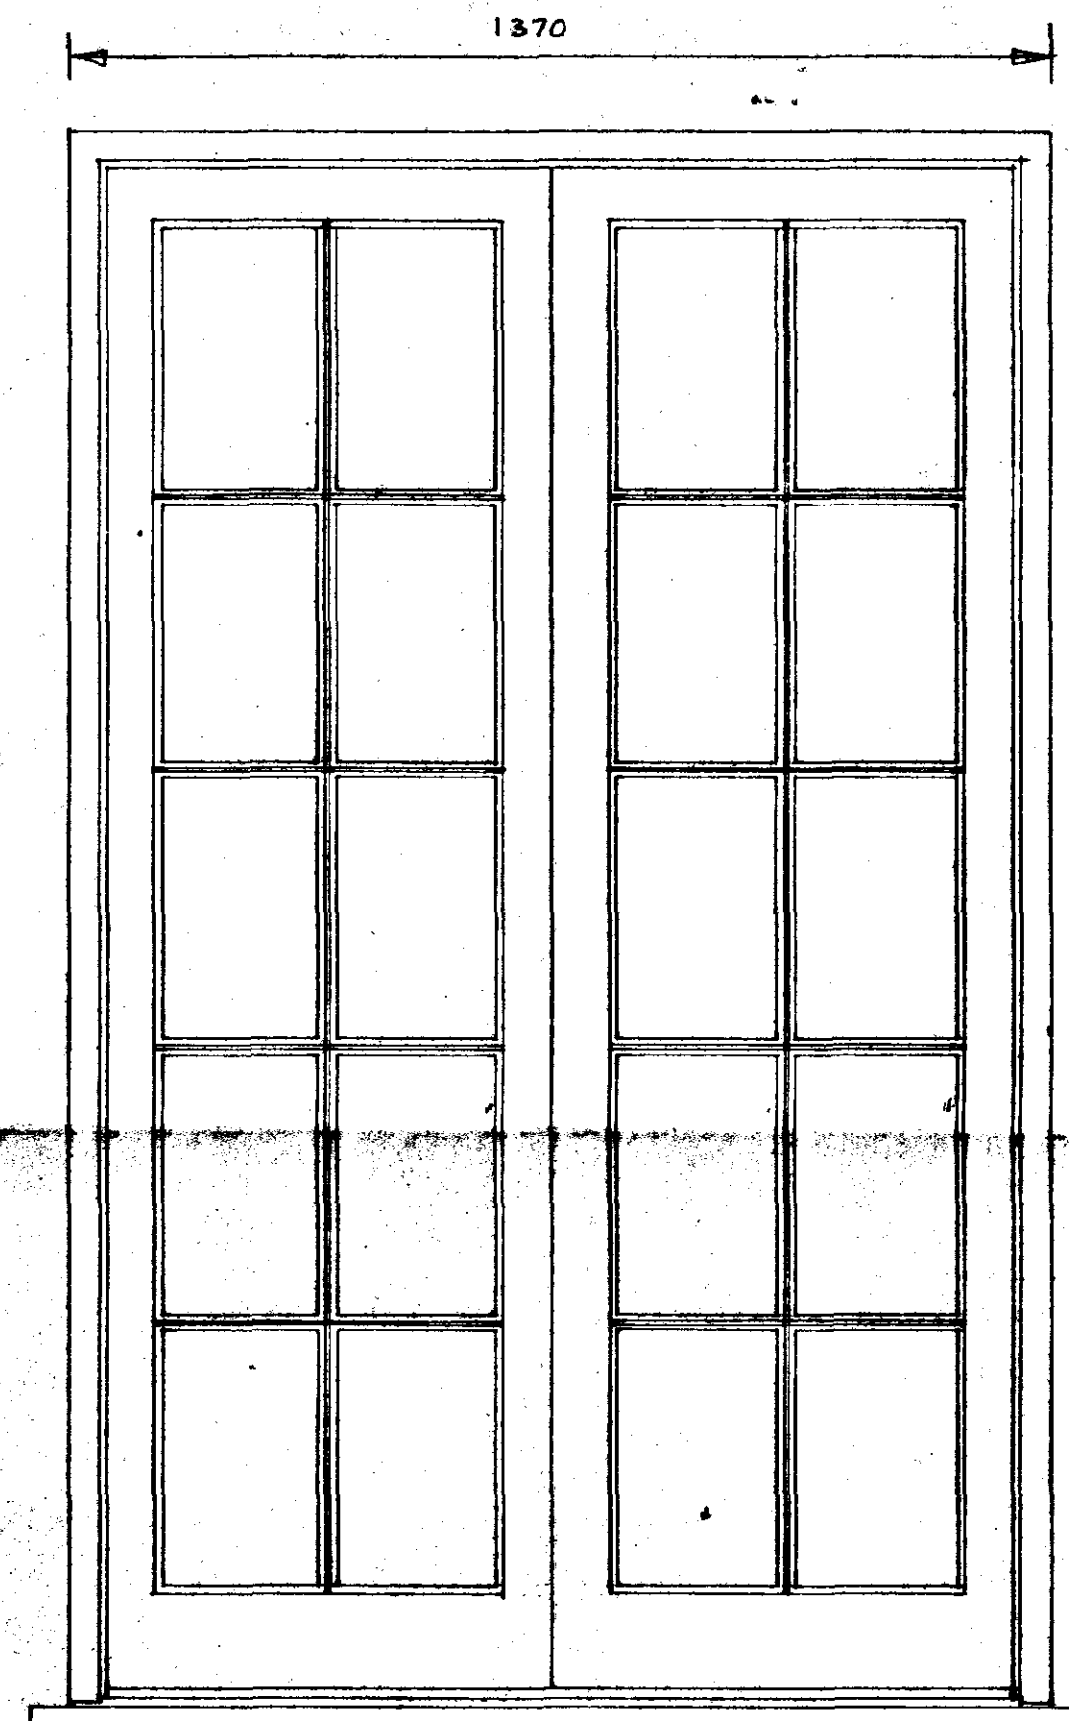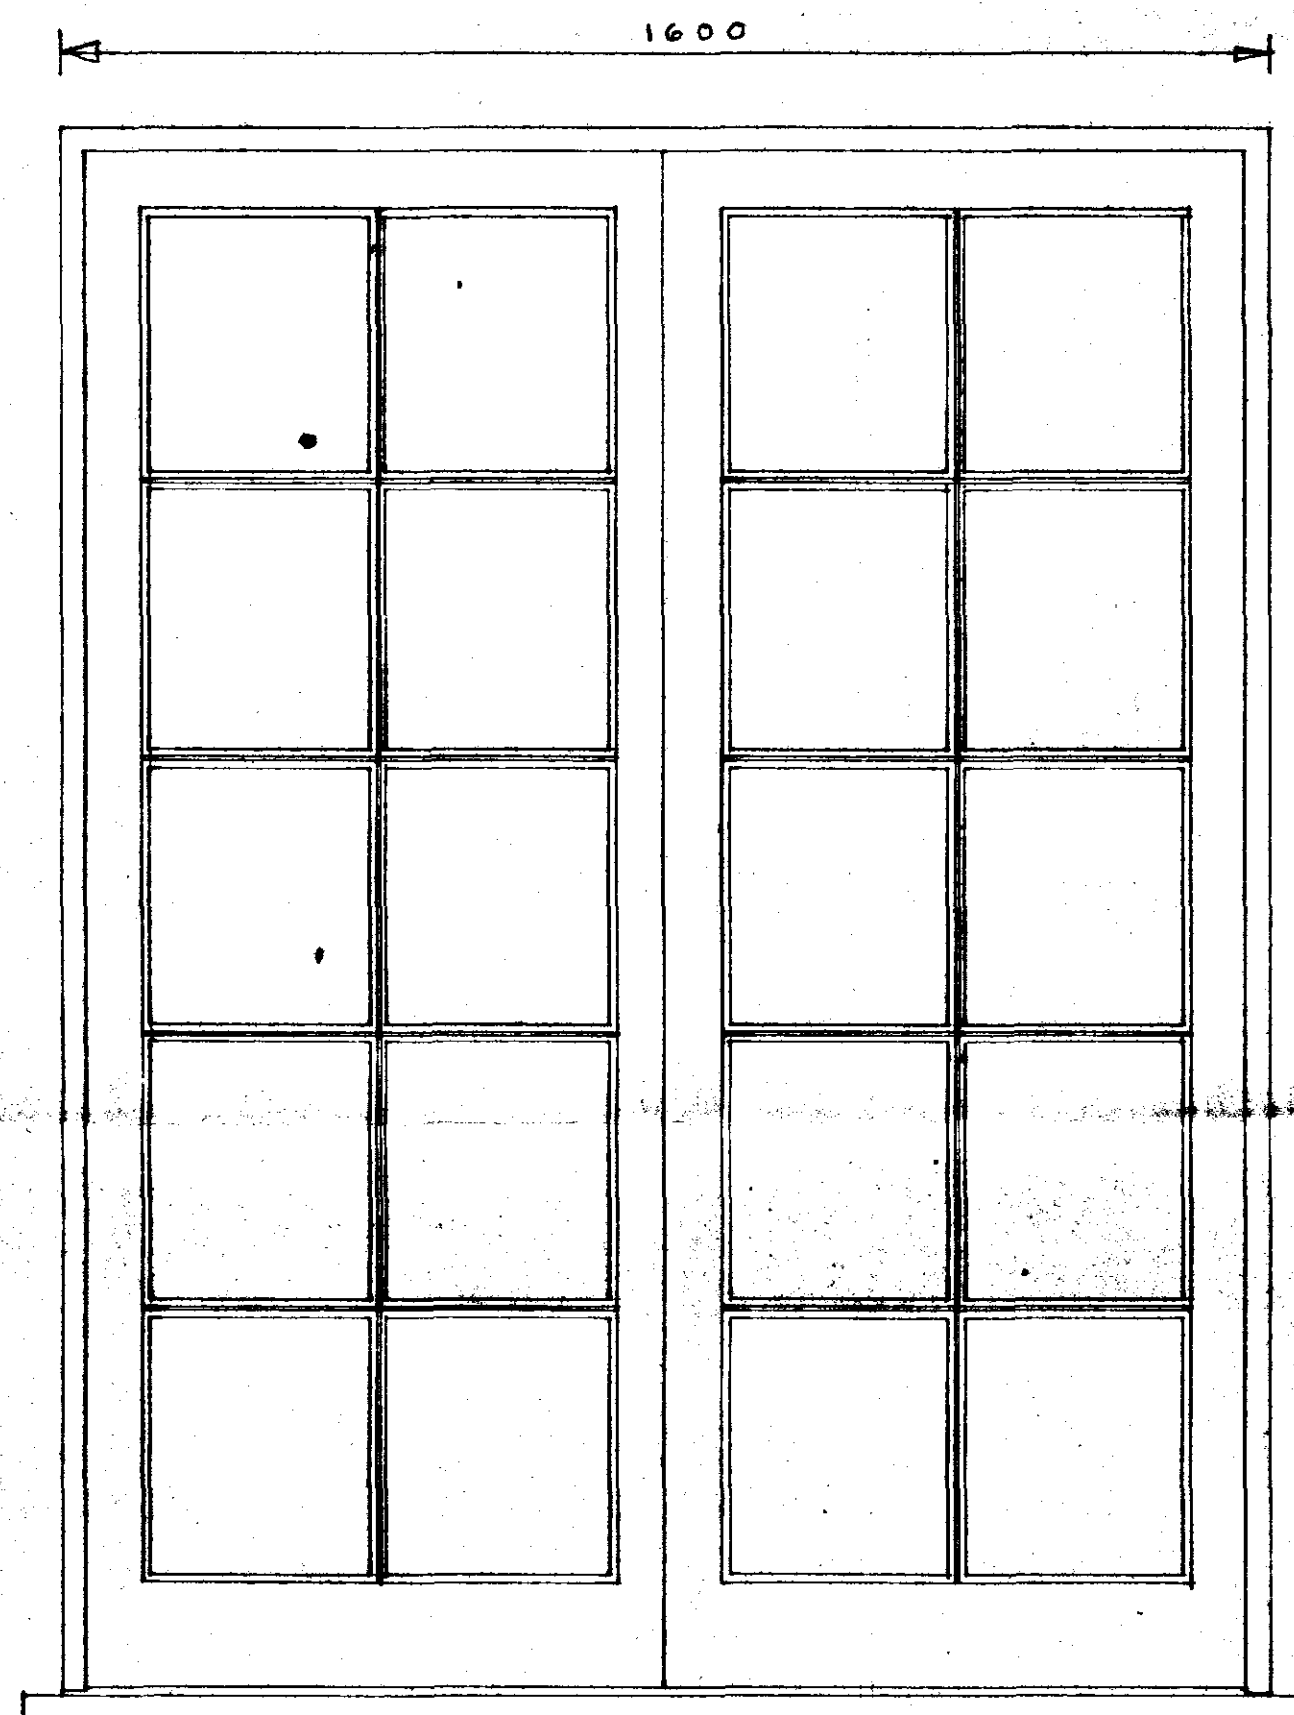

1090

SHDC
Planning & Development
14 MAY 2003
Ref. 0615103

DETERMINED
PLAN

Scale 1:10

Drawing No. 230513

Dr. and Mrs. P.F.E. Rodgers,
22, The Terrace,
London Road, SPALDING

BUILDING DESIGN AND PLANS
ALWYN ROFFE,
1, Green Lane,
SPALDING, Lincs. PE11 2YB
tel: 01775 723 680