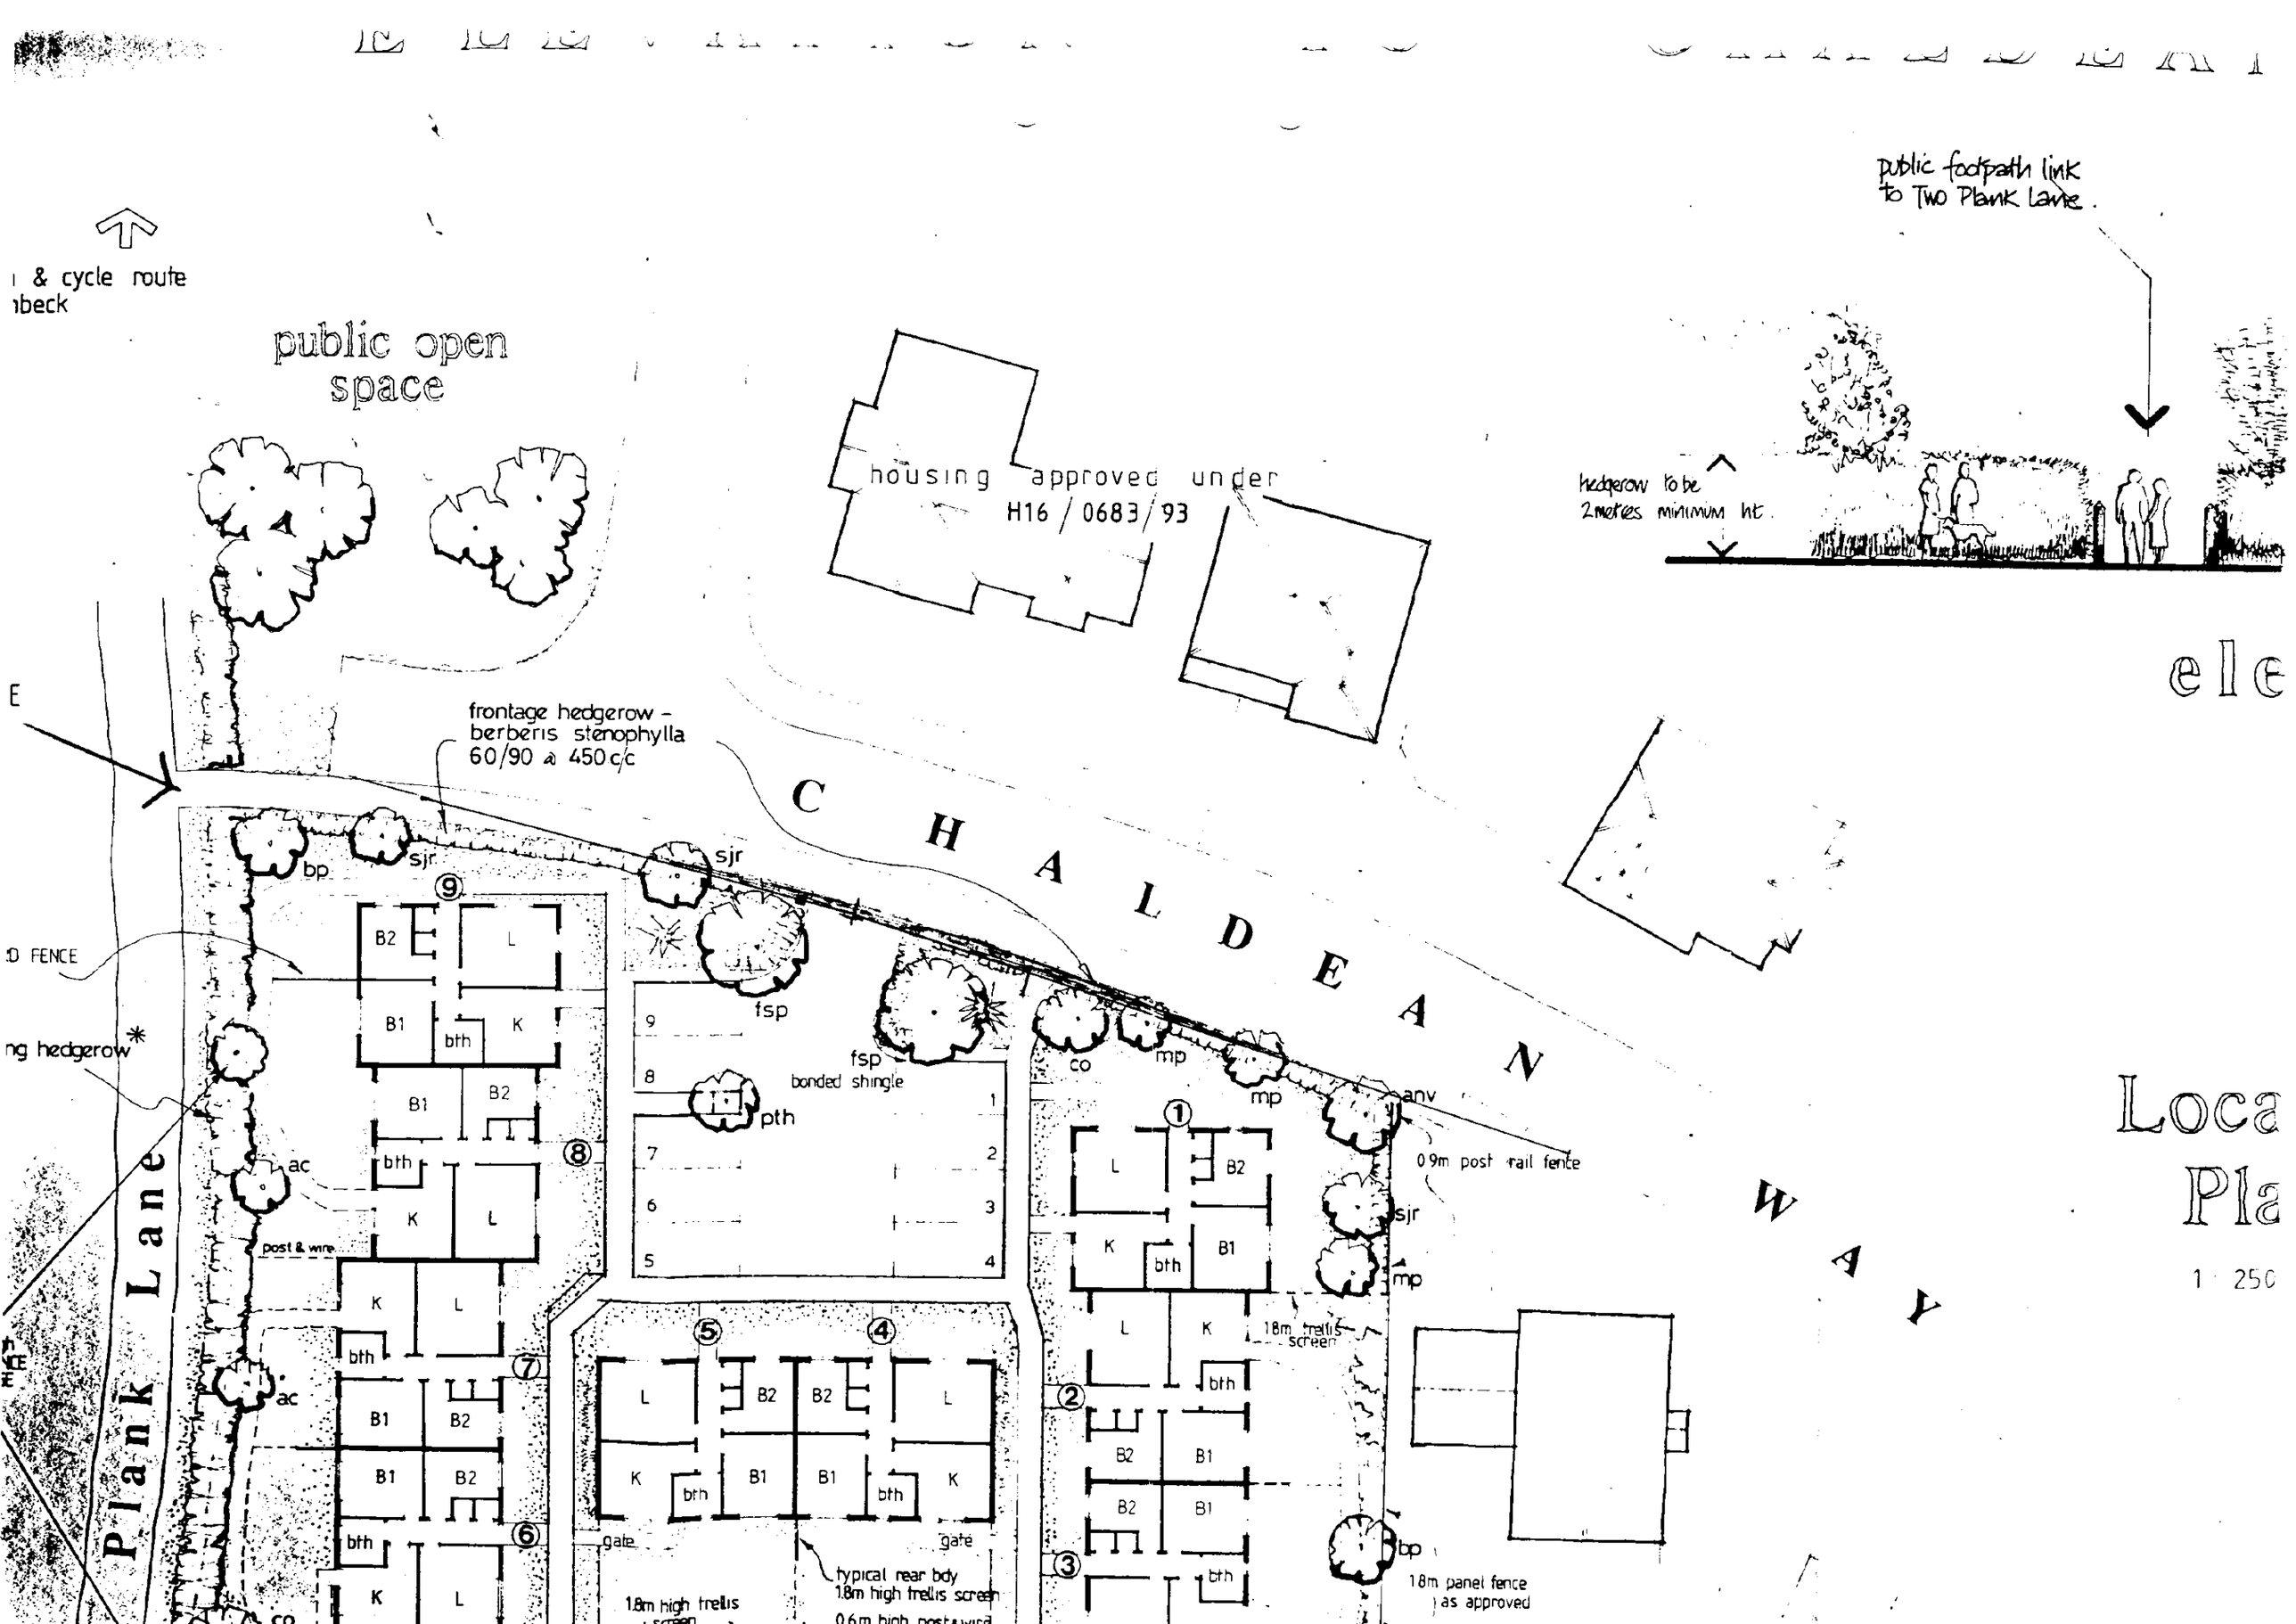

public footpath link to Two Plank Lane.
hedgerow to be 2metres minimum ht.
& cycle route
public open space
housing approved under H16/0683/93
frontage hedgerow - berberis stenophylla 60/90 @ 450c/c
CHALDEAN WAY
Plank Lane
bp
sjr
fsp
pth
bonded shingle
co
mp
anv
0.9m post rail fence
ac
post & wire
gate
typical rear bdy 1.8m high trellis screen
1.8m high trellis screen
1.8m panel fence as approved
B1
B2
K
L
bth