

ELEVATION TO CHALDEAN WAY 1:100

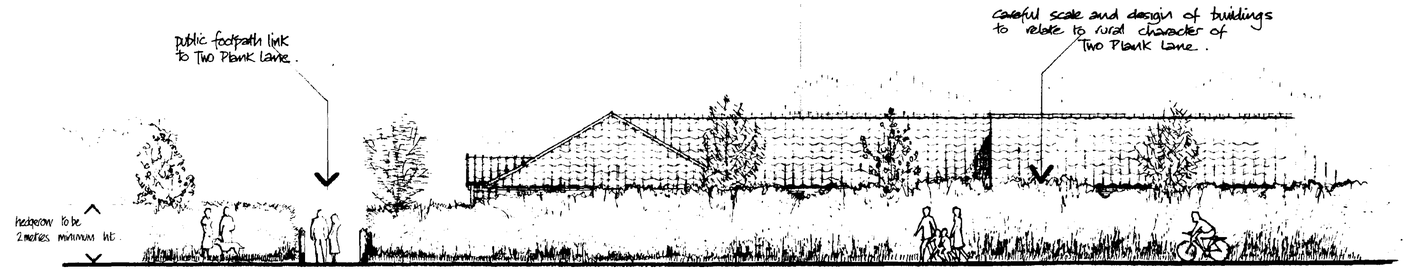

elevation to two plank lane 1:100

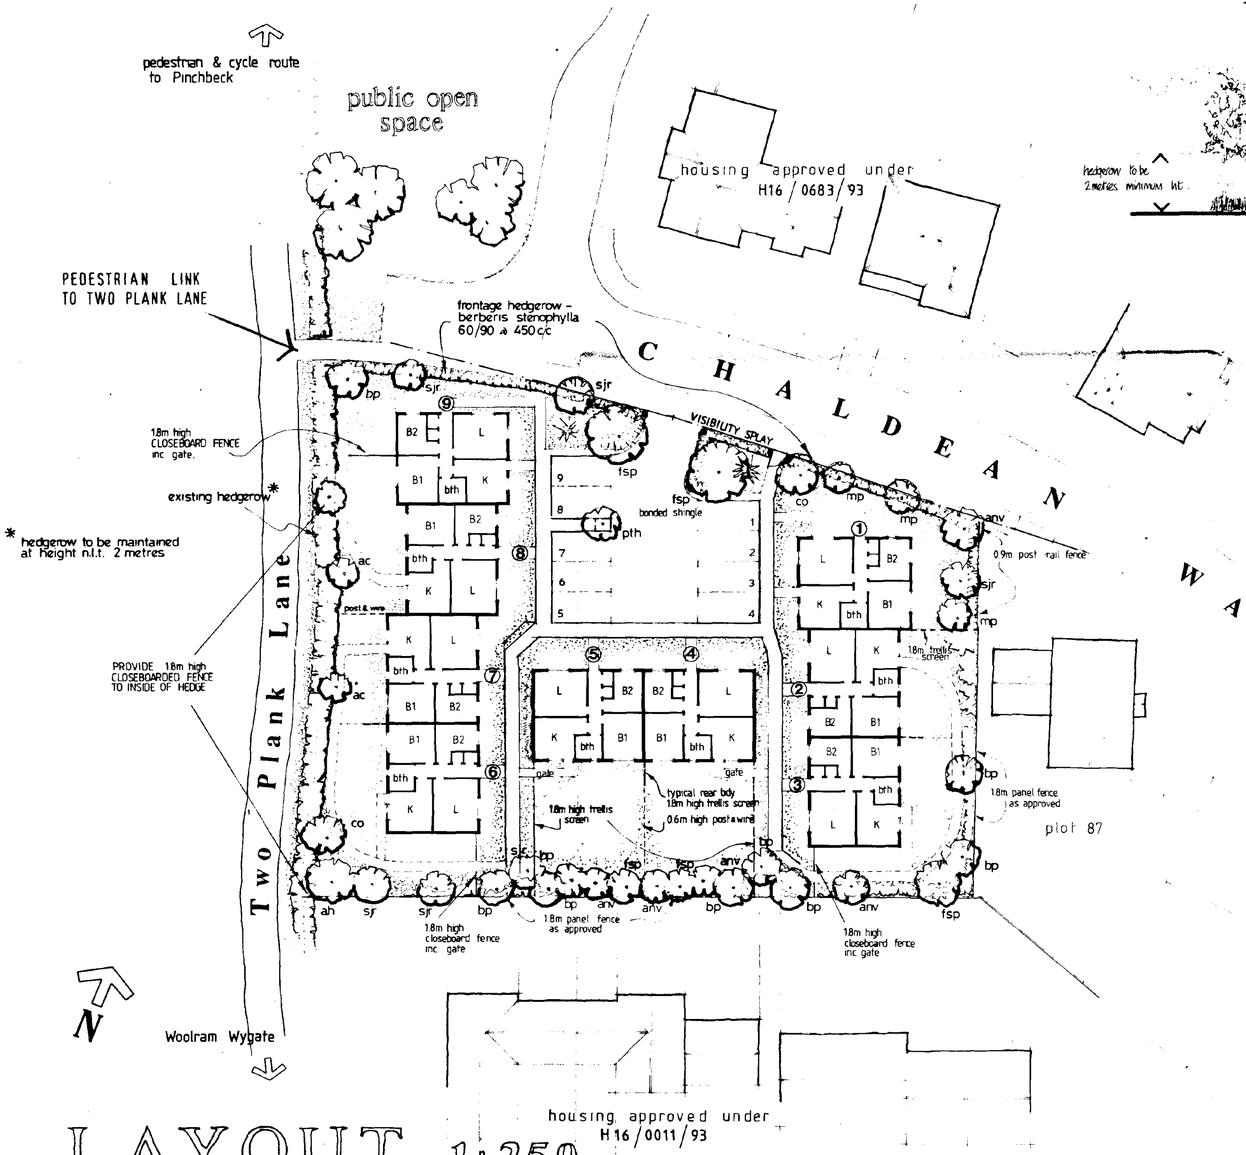

LAYOUT 1:250

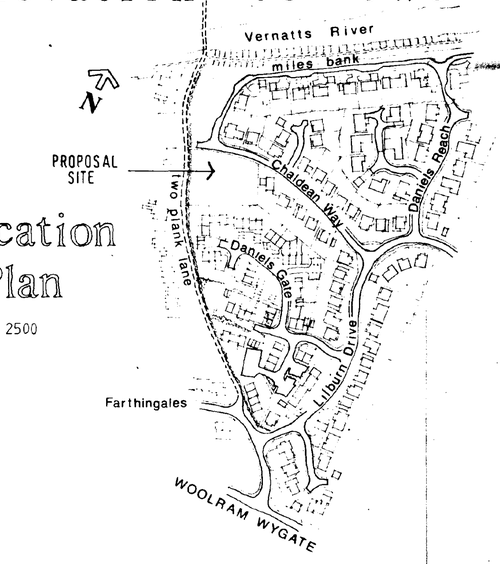

Location Plan

1:2500

LANDSCAPING PROPOSAL

AH	aesculus hippocastanum
AC	acer campestre
ANV	acer negundo 'variegatum'
BP	betula pendula
CO	crataegus oxycantha 'Pauls Scarlet'
FSP	fagus sylvatica 'purpurea'
MP	malus profusion
PTH	prunus 'tai haku'
SJR	sorbus 'joseph rock'

TREES TO BE STANDARDS 1·5–1·8m STAKED & TIED

SHELTERED HOUSING

for

AMENDED PLAN
Ref.

Longhurst Housing Association Ltd

SOUTH HOLLAND D.C. PLAN DEPT. 05 AUG 1994 REF. 0215.194.

DETERMINED PLAN

PROPOSAL FOR 9 BUNGALOWS CHALDEAN WAY SPALDING

REV. A 4·8·94 Visibility splay indicated AJF

05/94 alan j finch 94008/P/001

Broadgate Homes
Broadgate House, Weston Hills, Spalding, Lincolnshire, PE12 6DB.
Telephone: Holbeach (0406) 380532

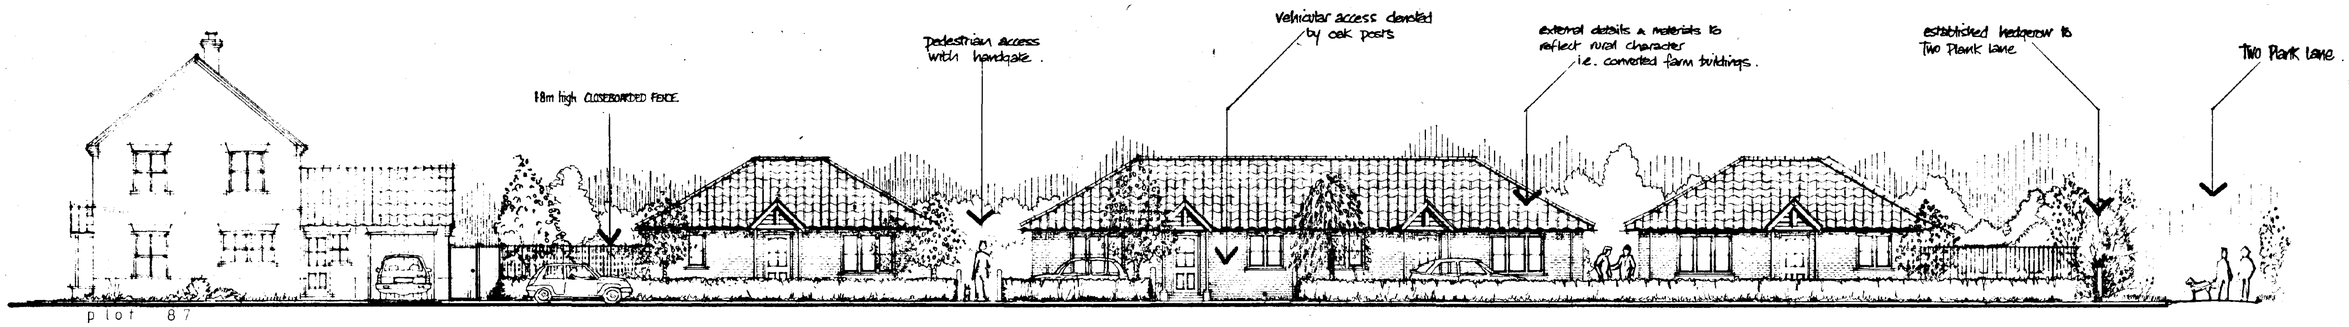

ELEVATION TO CHALDEAN WAY 1 : 100

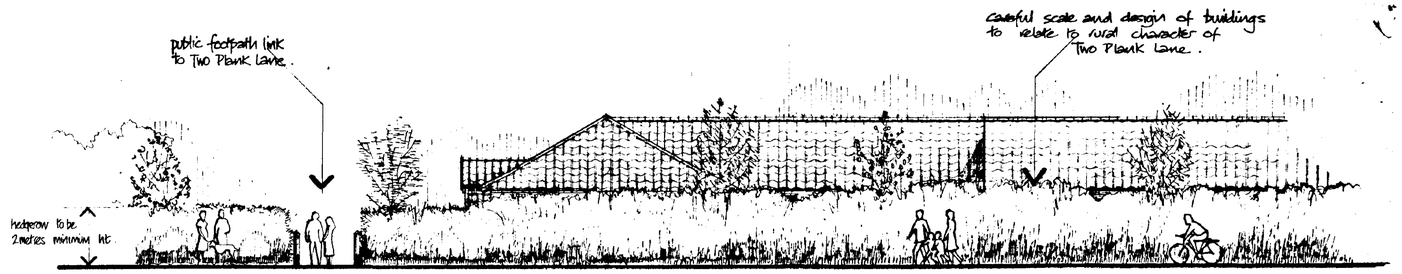

elevation to two plank lane 1 : 100

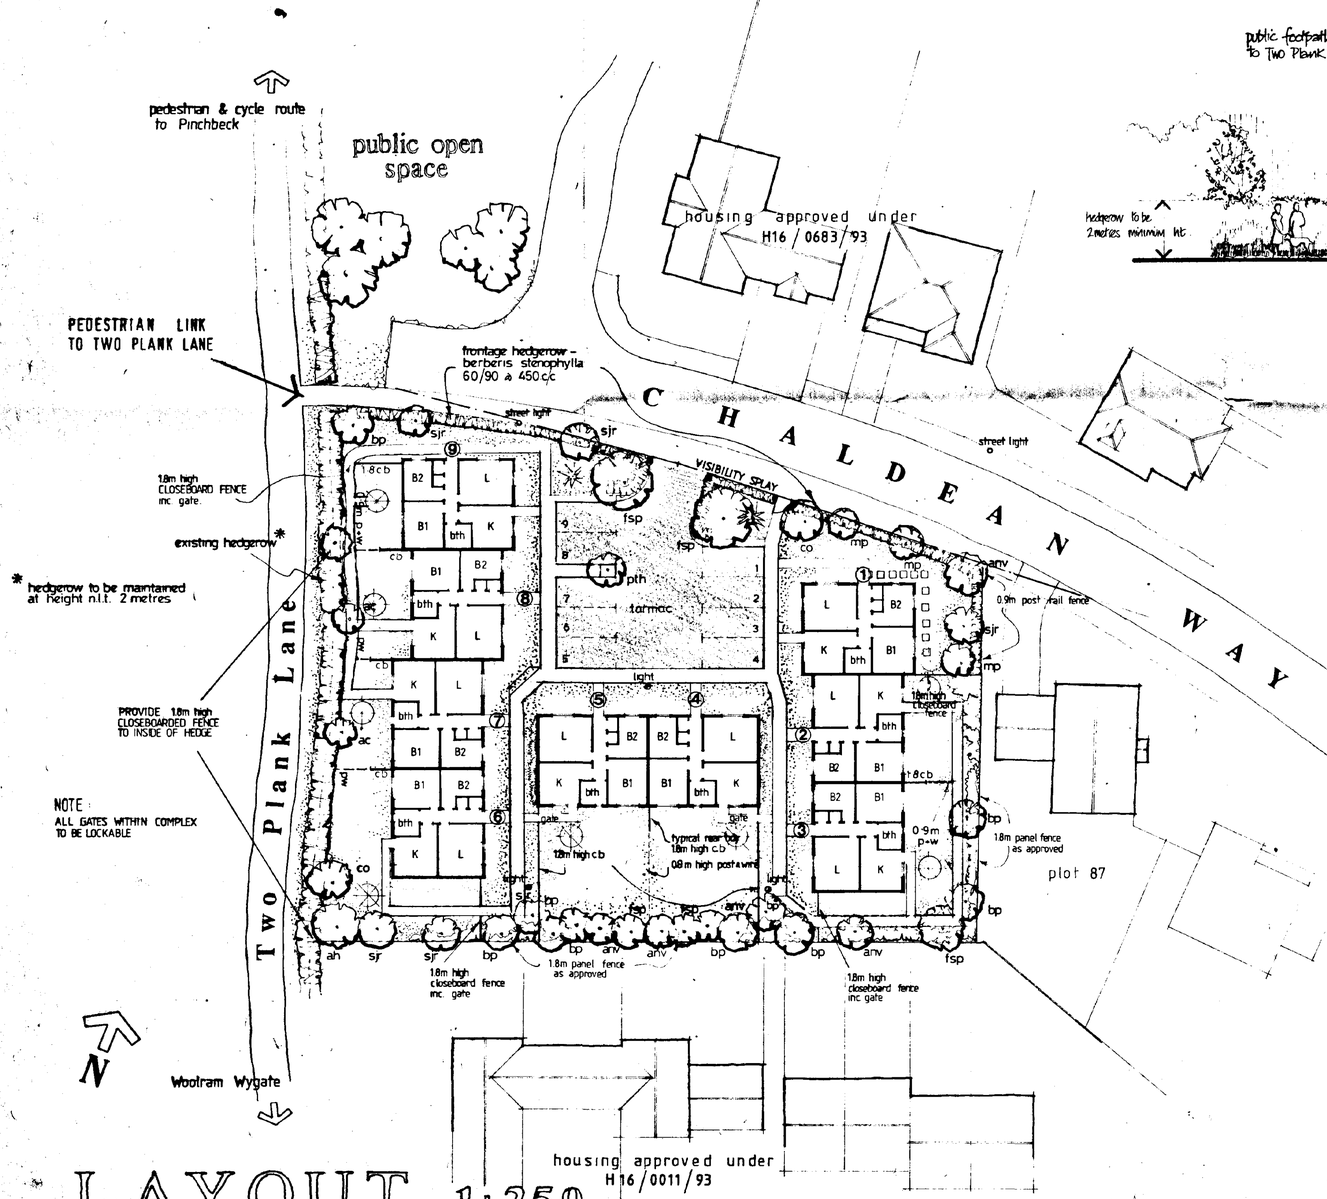

LAYOUT 1:250

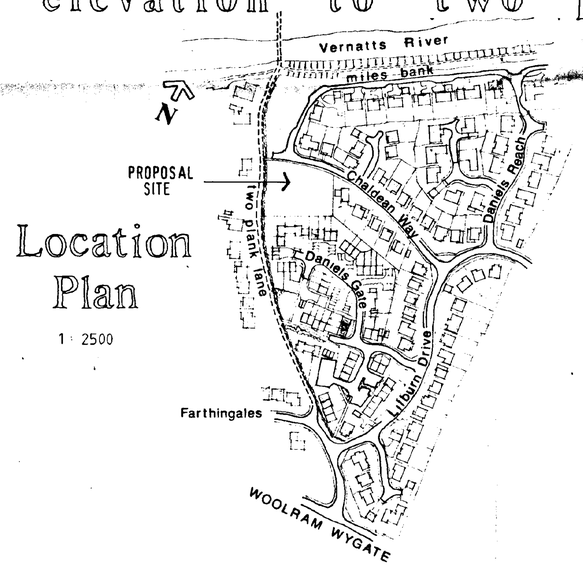

Location Plan

1 : 2500

SHELTERED HOUSING for *Longhurst Housing Association Ltd*

SOUTH HOLLAND DC HOUSING & PLANNING 24 APR 1995 Ref: 0615/94

AMENDED PLAN Ref. Ah

LANDSCAPING PROPOSAL

AH	aesculus hippocastanum
AC	acer campestre
ANV	acer negundo 'variegatum'
BP	betula pendula
CO	crataegus oxycantha 'Pauls Scarlet'
FSP	fagus sylvatica 'purpurea'
MP	malus profusion
PTH	prunus 'tai haku'
SJR	sorbus 'joseph rock'

TREES TO BE STANDARDS 1.5-1.8m STAKED & TIED

B	DESIGNED BY DESIGN REVISIONS - TENDING ADJ. PLOT 1 - EXTERNAL LIGHTING TO PARKING & FOOTPATHS - NOTE REF. LOCKABLE GATES. FENCE RE-POSITIONED ADJ. PLOT 9.	AJF	27.9.94
C	FOOTPATHS AND FENCES AMENDED TO REAR OF PLOTS	MD	14.2.95
D	CAR PARK SURFACING REVISED TO TARMAC.	AF	20.4.95

PROPOSAL FOR 9 BUNGALOWS CHALDEAN WAY SPALDING

REV. A 4.8.94 Visibility splay indicated AJF

05/94 alan j.finch 94008/P/001

Broadgate Homes
Broadgate House, Weston Hills, Spalding, Lincolnshire, PE12 6DB.
Telephone: Holbeach (0406) 380532

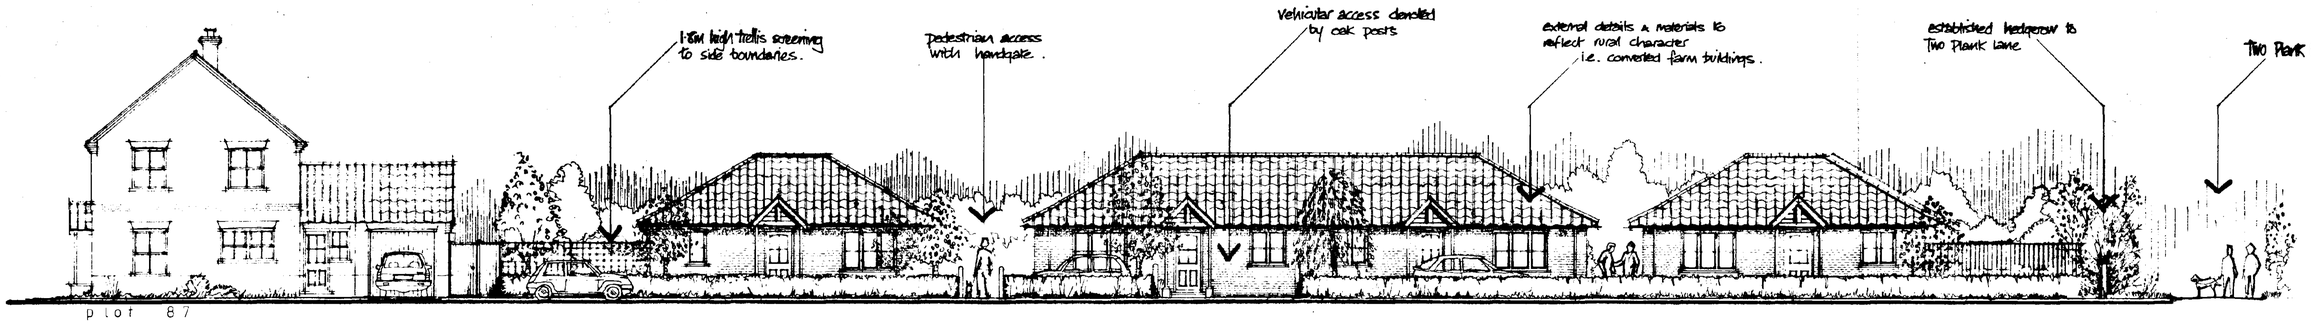

ELEVATION TO CHALDEAN WAY 1:100

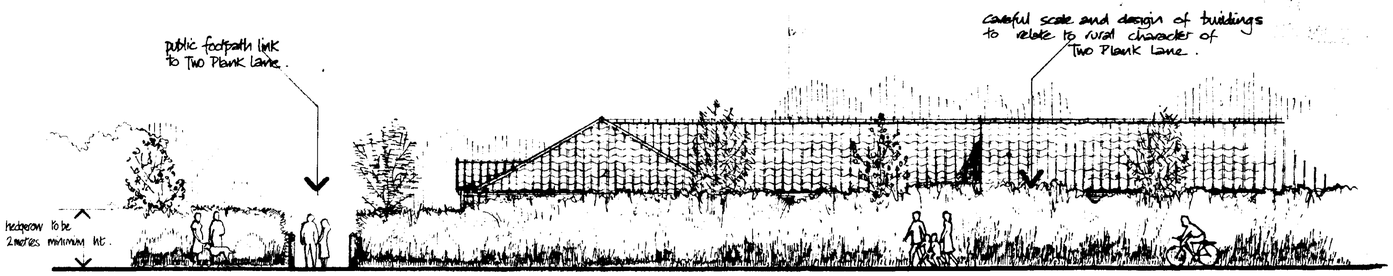

elevation to two plank lane 1:100

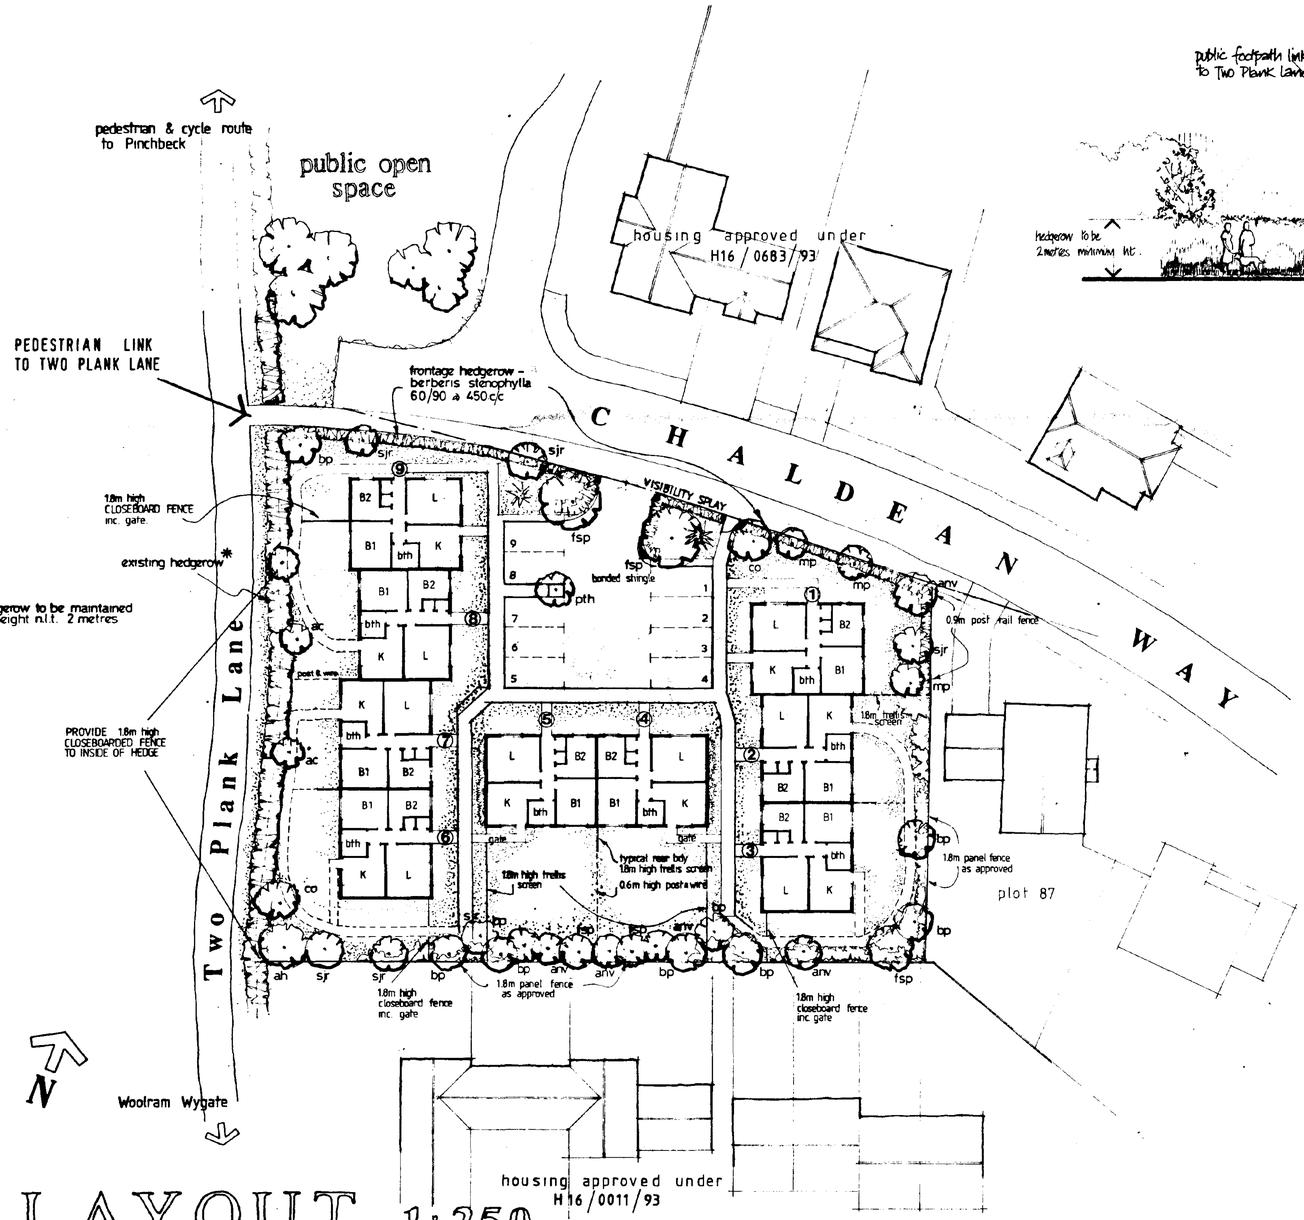

LAYOUT 1:250

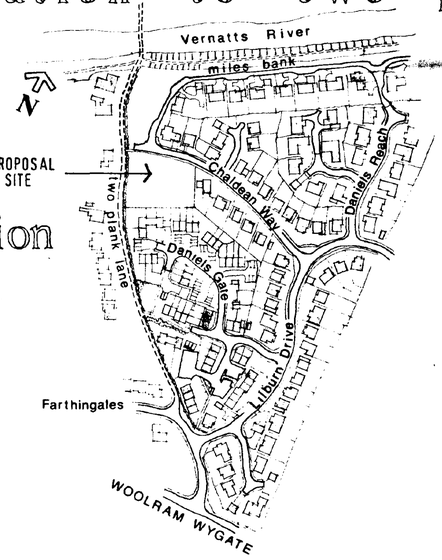

Location Plan

1:2500

LANDSCAPING PROPOSAL

AH	aesculus hippocastanum
AC	acer campestre
ANV	acer negundo 'variegatum'
BP	betula pendula
CO	crataegus oxycantha 'Pauls Scarlet'
FSP	fagus sylvatica 'purpurea'
MP	malus profusion
PTH	prunus 'tai haku'
SJR	sorbus 'joseph rock'

TREES TO BE STANDARDS 1·5-1·8m STAKED & TIED

SHELTERED HOUSING for *Longhurst Housing Association Ltd*

AMENDED PLAN
Ref.
DETERMINED PLAN

SOUTH HOLLAND D.C.
PLAN DEPT.
05 AUG 1994
REF ...05.15.94

PROPOSAL FOR 9 BUNGALOWS CHALDEAN WAY SPALDING

REV. A 4·8·94 Visibility splay indicated AJF

05/94 alan j finch **94008/P/001**

Broadgate Homes
Broadgate House, Weston Hills, Spalding, Lincolnshire, PE12 6DS.
Telephone: Holbeach (0406) 380532