
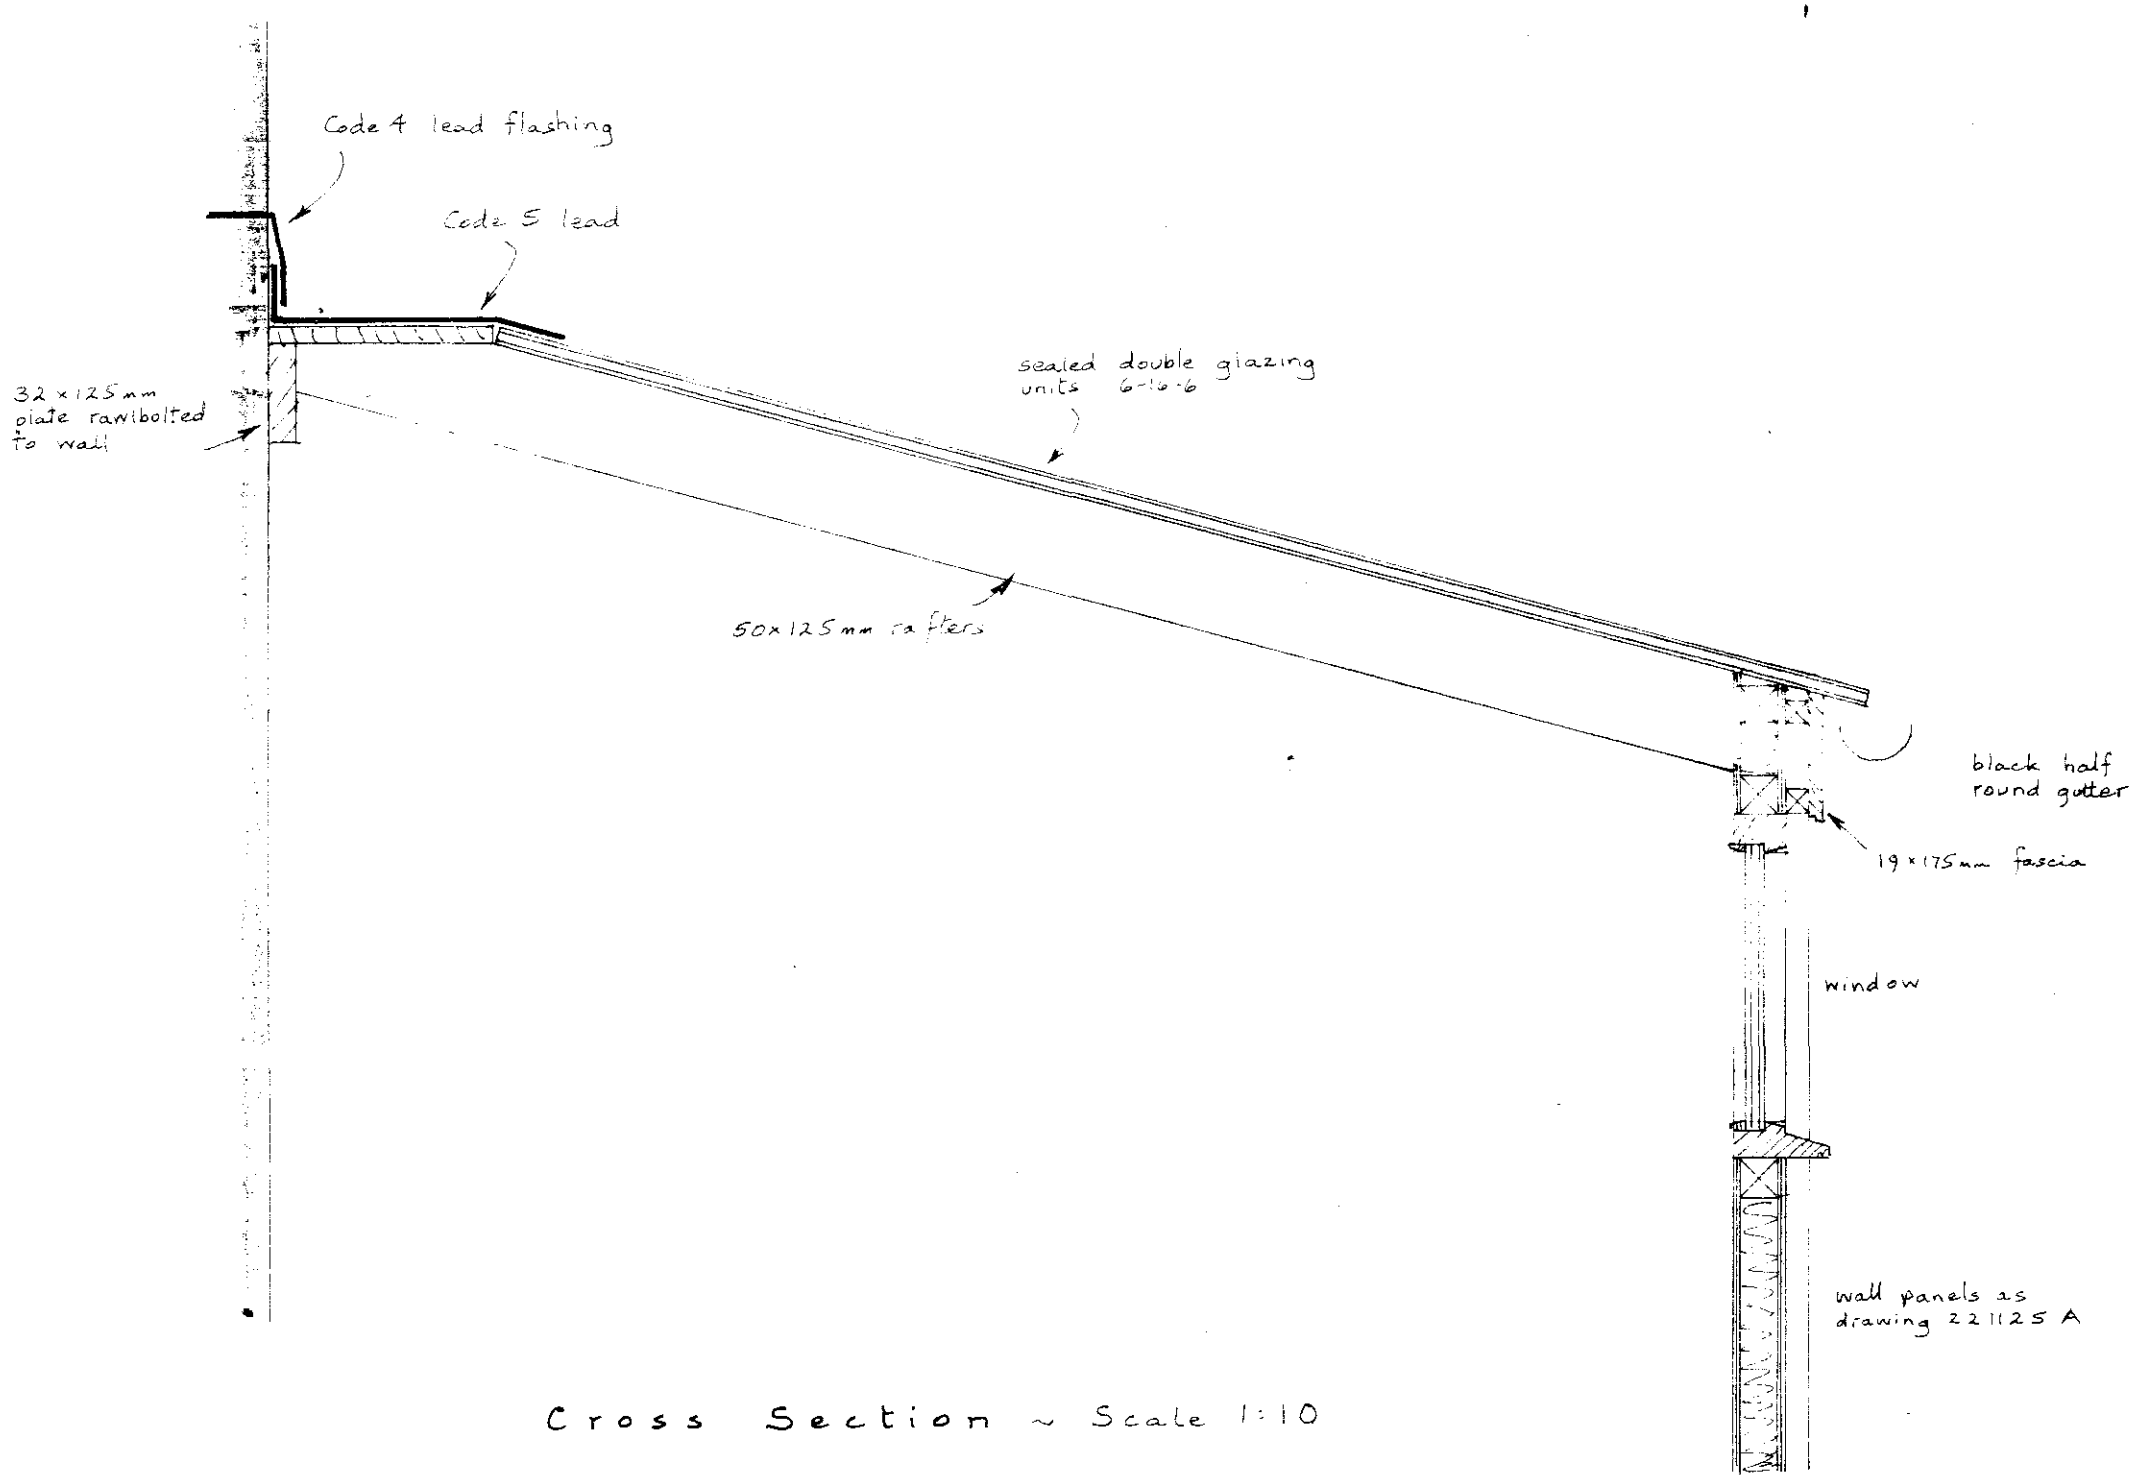


Cross Section ~ Scale 1:10

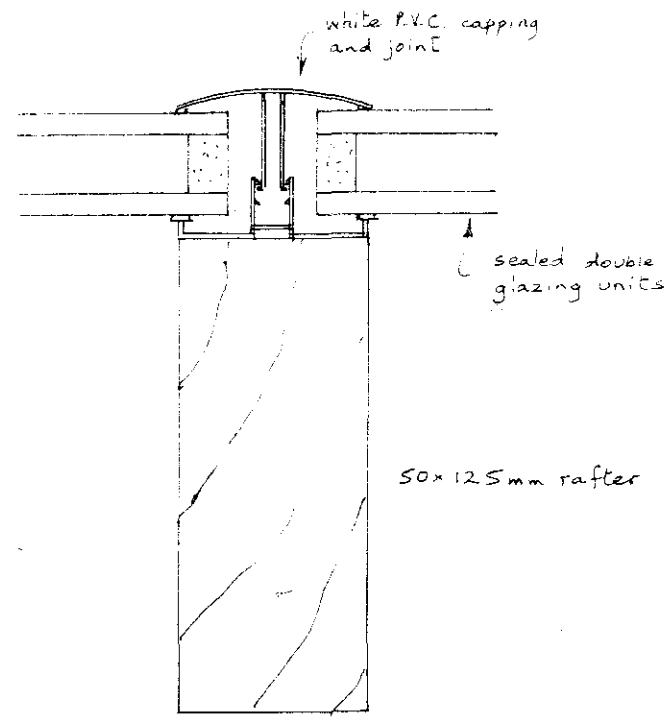

Section through rafter ~ ½ full size

SHDC
Planning & Development
14 MAY 2003
Ref 0616/03

DETERMINED
PLAN

Conservatory to "Langton House"
Cowbit Road, SPALDING.
Mr. and Mrs. R. G. Sharman.

drawing 230514

BUILDING DESIGN and PLANS
ALWYN ROFFE
1 Green Lane
SPALDING, Lincs. PE11 2YB
tel: 01775 723 680