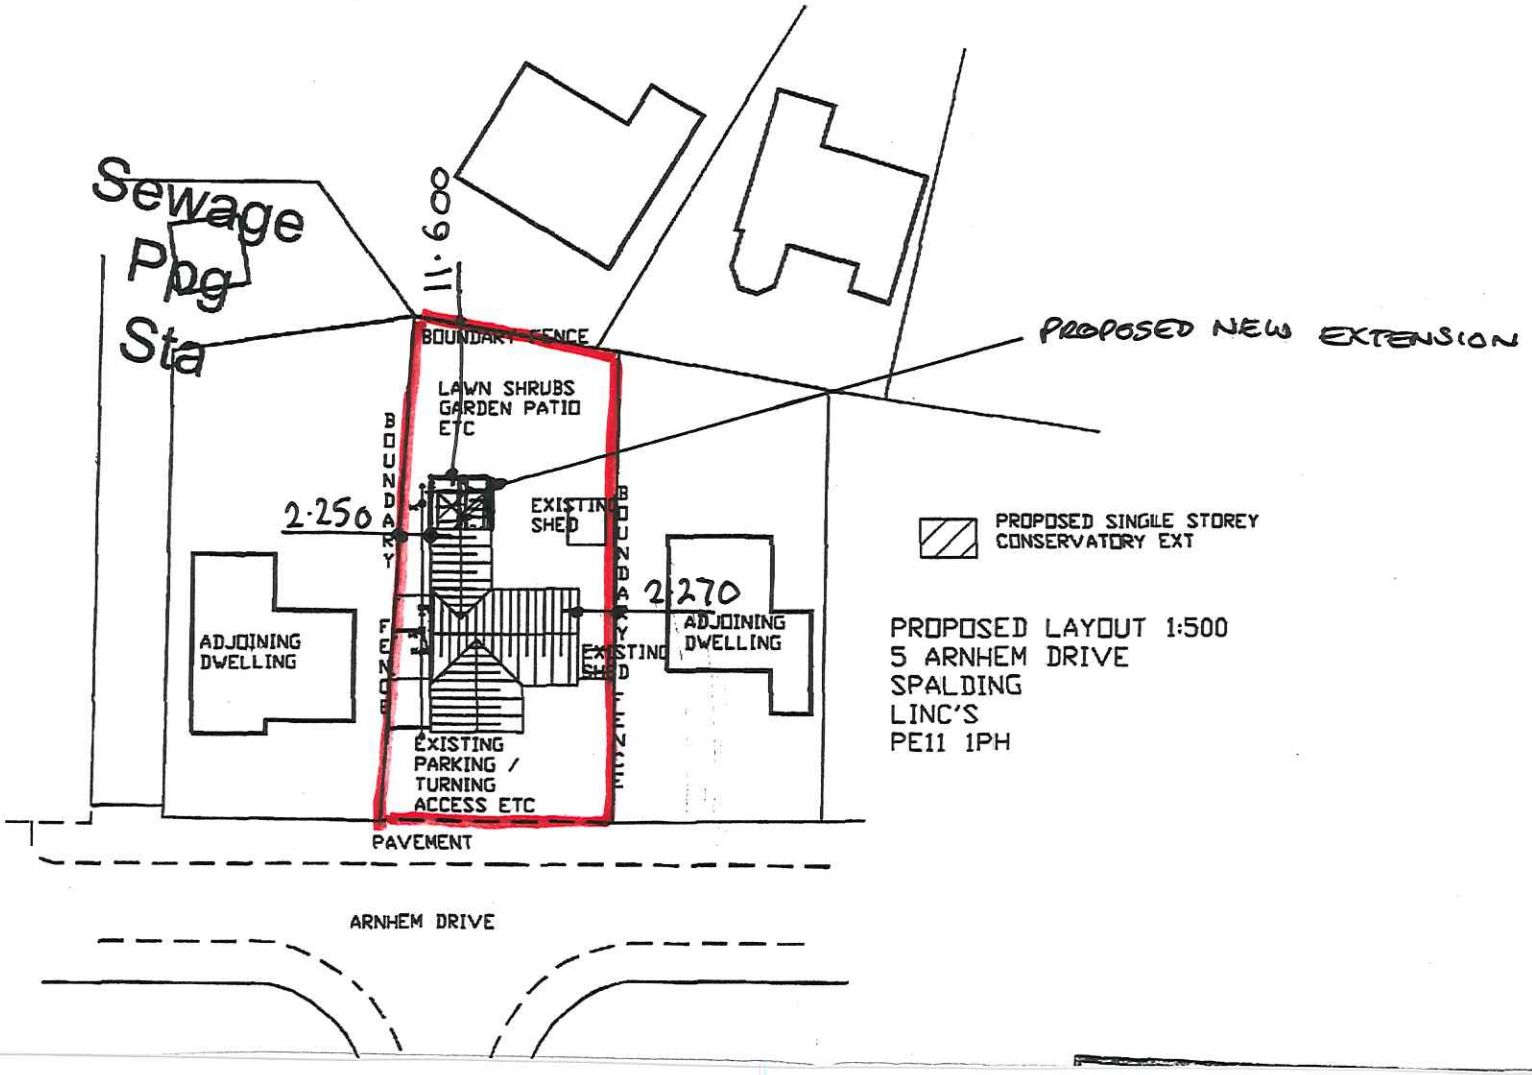

Sewage
Ppg
Sta
11.600
BOUNDARY FENCE
PROPOSED NEW EXTENSION
LAWN SHRUBS
GARDEN PATIO
ETC
BOUNDARY FENCE
2.250
EXISTING
SHED
2.270
BOUNDARY FENCE
ADJOINING
DWELLING
EXISTING
SHED
ADJOINING
DWELLING
EXISTING
PARKING /
TURNING
ACCESS ETC
PAVEMENT
ARNHEM DRIVE
PROPOSED SINGLE STOREY
CONSERVATORY EXT
PROPOSED LAYOUT 1:500
5 ARNHEM DRIVE
SPALDING
LINC'S
PE11 1PH