

Planning Development
04 DEC 2002
Re

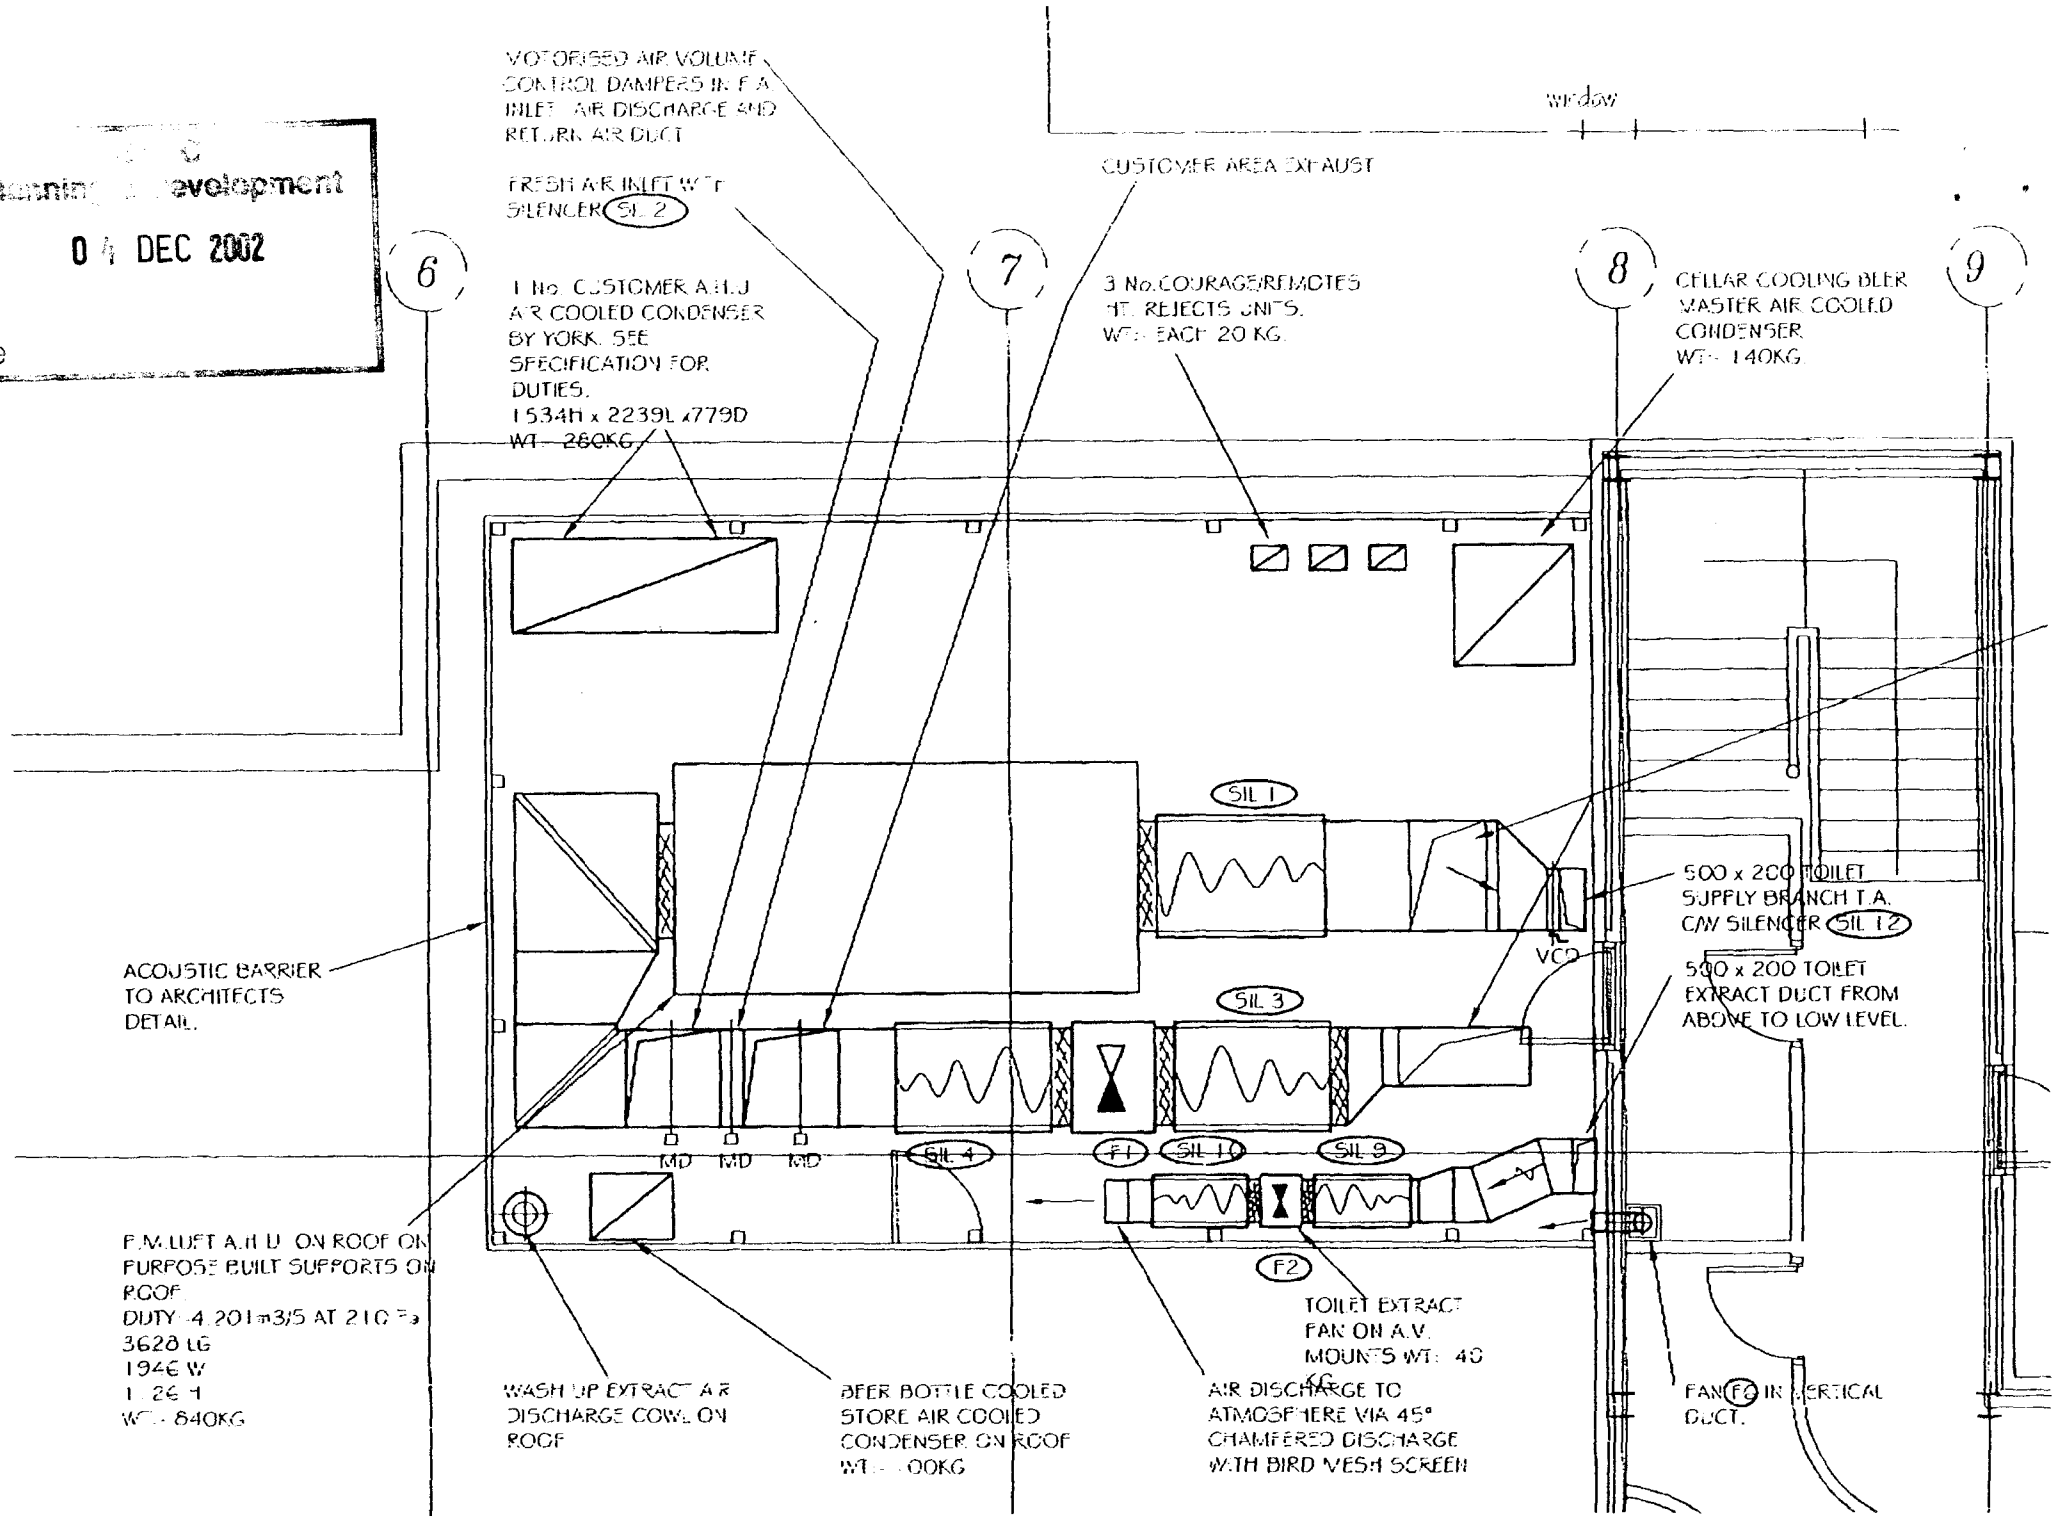

-2002 15:04 FROM DWP CONSULTING TO 902075364442 P.03/03
TOTAL P. 03

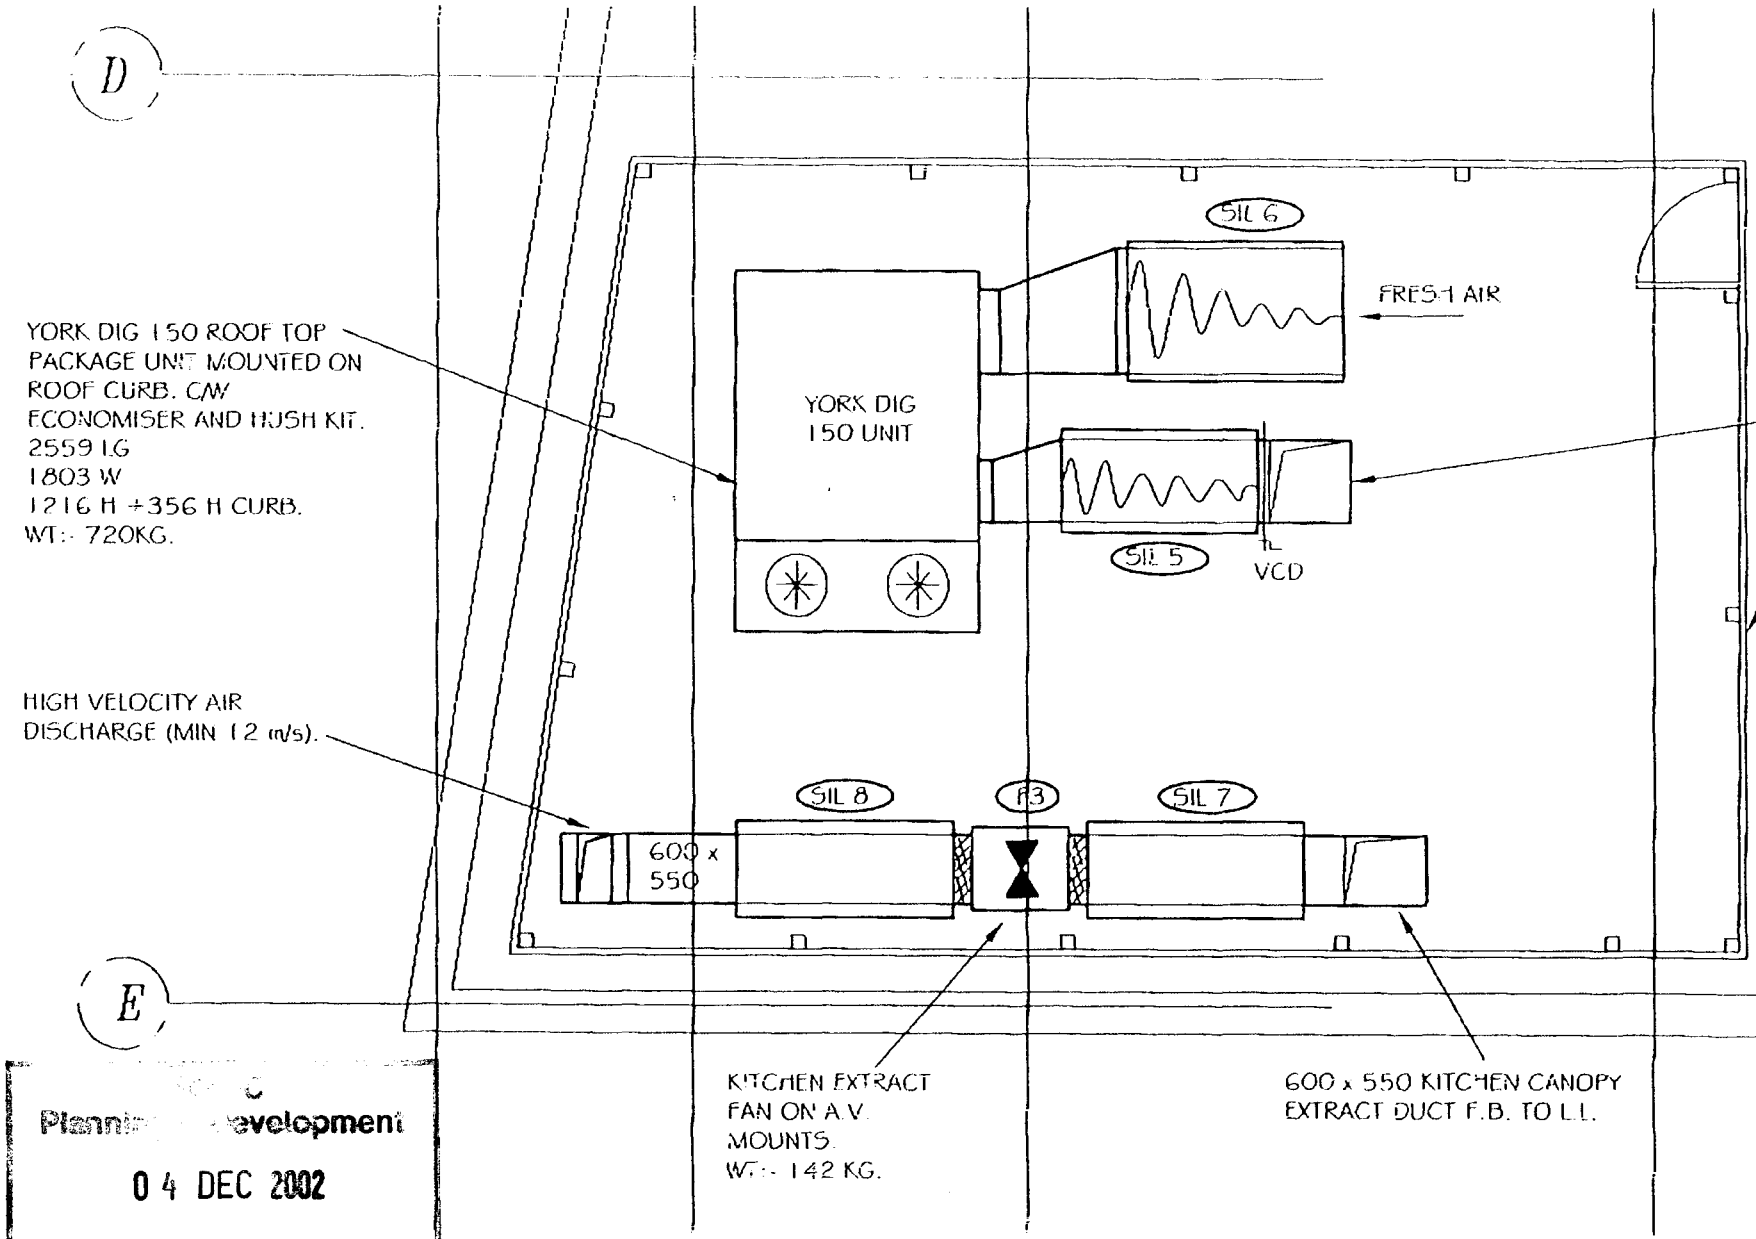

Planning Development

04 DEC 2002

Rec

02202 15:24 FROM DWP CONSULTING TO 902075384442 P.02/03

06/7/01

TITLE NUMBER

LL188960

LINCOLNSHIRE : SOUTH HOLLAND

N

ORDNANCE SURVEY MAP REFERENCE: TF2422NE SCALE 1:1250 Enlarged from 1/2500

© CROWN COPYRIGHT. Produced by HMLR. Further reproduction in whole or in part is prohibited without the prior written permission of Ordnance Survey. Licence Number GD 272728.

Register

PINCHBECK ROAD
Church
Sunday School
PH
Hall
Hall
Club
PH
NEW ROAD
B1356
PH
Sunday School
Church
Club
PH
PC
A 16
RED LION STREET
BROAD STREET
Club
A 151
HALL PLACE

18-19 NEW ROAD, SPALDING, LINCOLNSHIRE

H.M. LAND REGISTRY AS 10/2000