

[illegible]

DETERMINED
PLAN

REV:		
------	--	--

— ref — · NUMBER · — rev —
99-41 AP 01

LOADING BAY SECTION

NEW LOADING DOCK EXTENSION TO BE CONSTRUCTED AS FOLLOWS:-

SINGLE SKIN PROFILED METAL CLADDING TO WALLS AND ROOF IN LIGHT GREY COLOUR TO MATCH EXISTING CLADDING ON ADJACENT EXTENSIONS. COLOUR REF: GOOSE WING GREY OR ALBATROSS. CLADDING TO BE SUPPORTED ON NEW STEEL FRAME STRUCTURE. SUPPORTED ON RAISED CONCRETE FOUNDATIONS DOWELLED TO EXISTING YARD SLAB. NEW CONCRETE SUSPENDED FLOOR SLAB INTERNALLY. INTERNAL WALLS AND CEILING TO BE FORMED FROM INSULATED WHITE WALL PANELS.

NEW WHITE FINISHED INSULATED OVERHEAD SECTIONAL DOORS TO BOTH LOADING DOCKS WITH 2 x NO. VISION PANELS PER DOOR. NEW BUMPERS AND PADS TO EACH DOOR. ONE SET OF REUSED TRAFFIC LIGHTS AND ONE SET OF NEW TRAFFIC LIGHTS TO BE FIXED ADJACENT BOTH DOORS. 2 x NO. NEW EXTERNAL LIGHTS OVER EACH DOOR.


EXTENSION TO BE POSITIONED TO AVOID EXISTING BELOW GROUND DRAINAGE. NEW VALLEY GUTTER AT JUNCTION OF EXISTING BUILDING AND NEW EXTENSION TO REPLACE EXISTING GUTTER. NEW GUTTER TO EXTEND AS FAR AS EXISTING RAINWATER DOWNPIPE AND TO DISCHARGE INTO EXISTING GROUND LEVEL OUTLET POSITION VIA NEW RAINWATER DOWNPIPE TO REPLACE EXISTING.

LOADING BAY ELEVATION


LOADING BAY SIDE ELEVATION

Labels in drawings: DISPATCH, RAISED AREA, LOADING DOCK, LOADING DOCK EXTENSION, RWP.


Do not scale from this drawing
The Contractor is to check all
dimensions on site and report discrepancies
to the Architect
This drawing is copyright

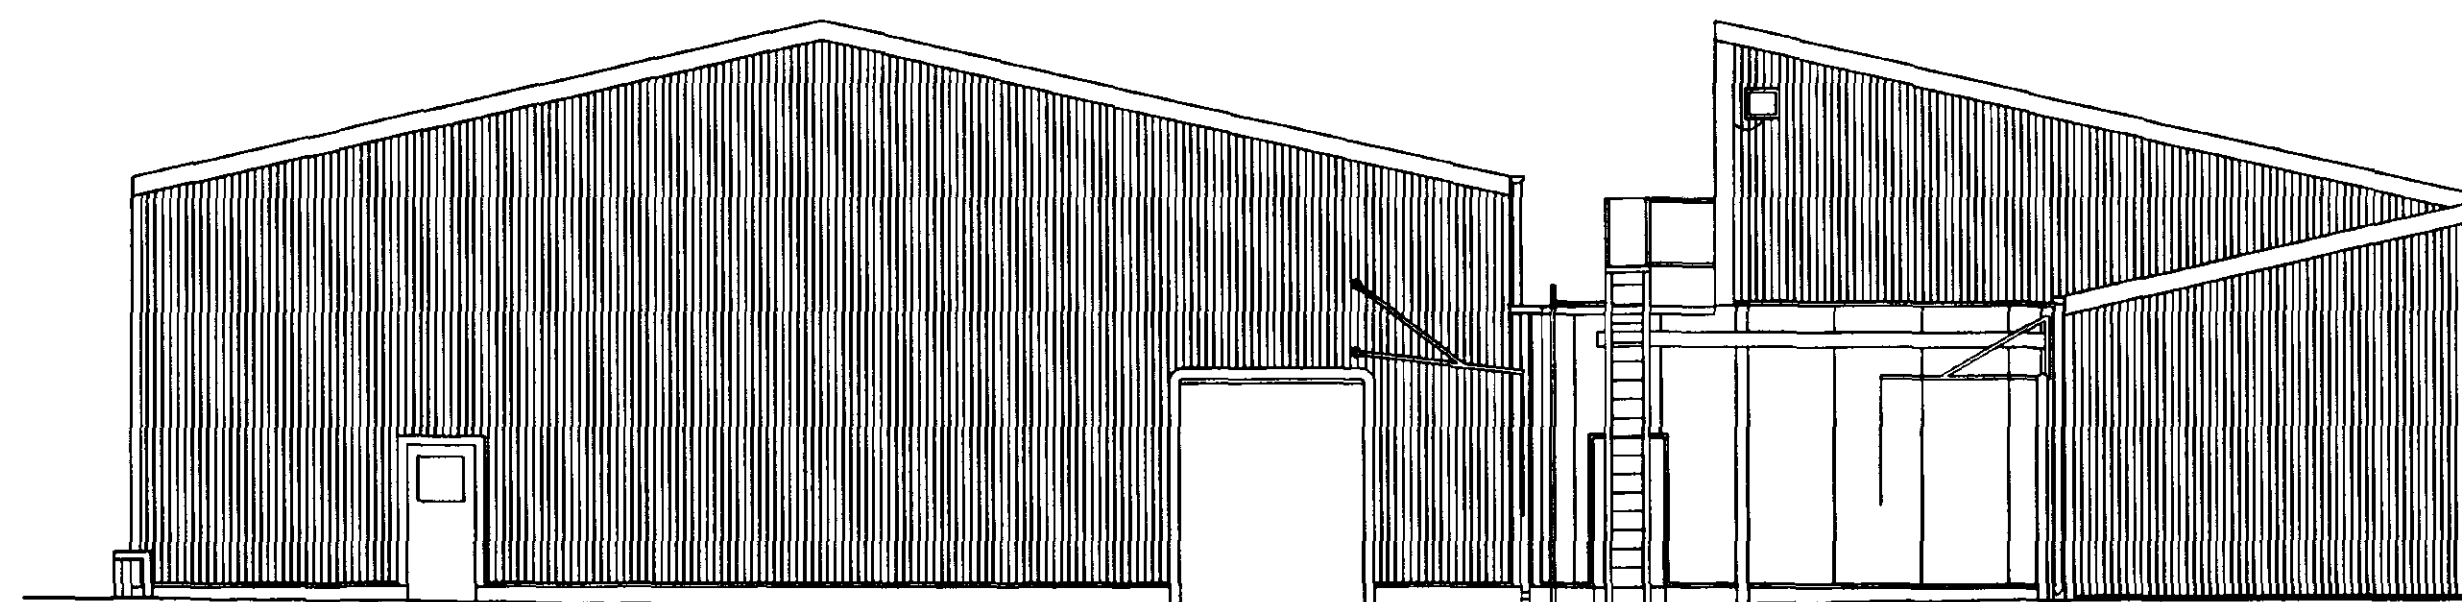

PACKAGING SHED ELEVATION

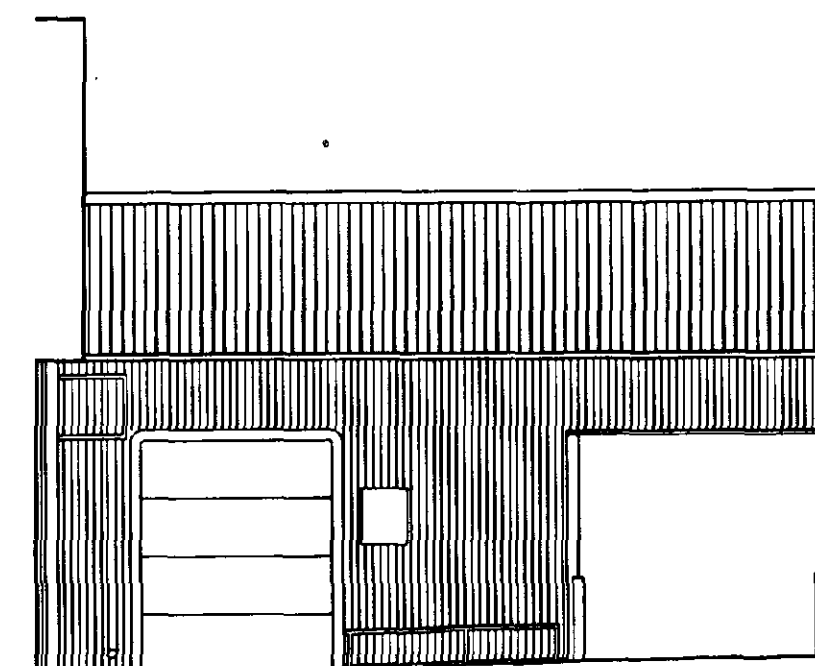

AIR LOCK ELEVATION

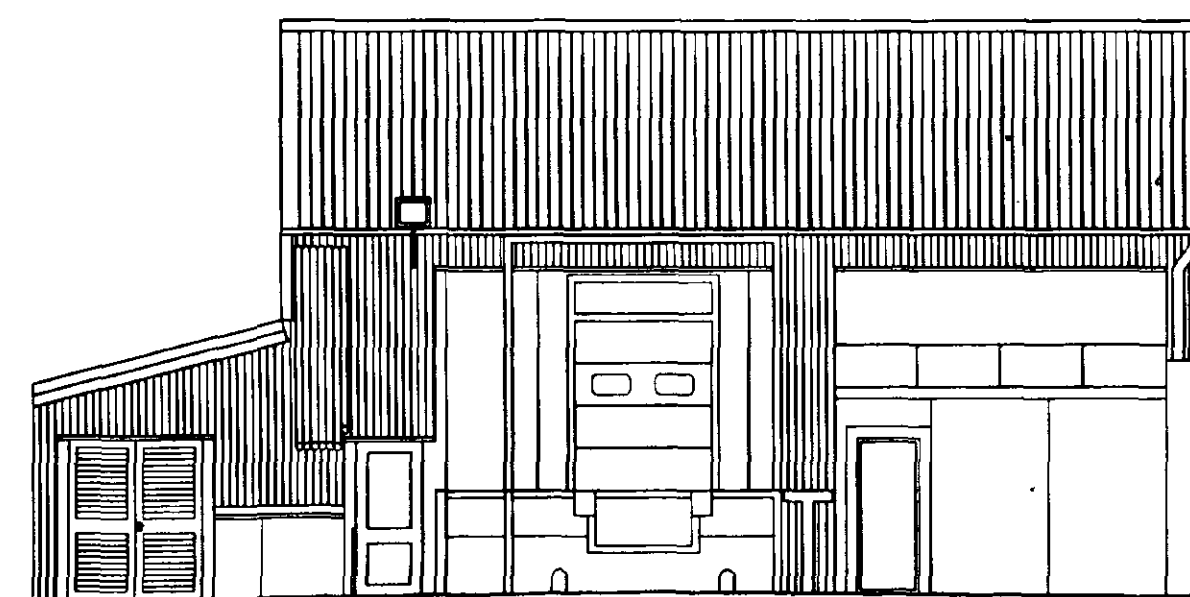

LOADING DOCK ELEVATION

EXISTING LOADING DOCK / PACKAGING AREA
BUILDING FORMED FROM DARK BROWN
FINISHED PROFILED METAL WALL CLADDING
AND FLASHINGS, TRIMS ETC. AND WHITE
ASBESTOS ROOF COVERING ON STEEL
PORTAL FRAME STRUCTURE. INTERNAL
WALLS FORMED FROM INSULATED WHITE
WALL PANELS, SOME EXPOSED EXTERNALLY.

EXISTING AIRLOCK EXTENSION FORMED FROM
DARK BROWN PROFILED METAL ROOF AND
WALL CLADDING ON STEEL FRAME
STRUCTURE.

EXISTING PACKAGING SHED FORMED FROM
LIGHT GREY PROFILED METAL ROOF AND
WALL CLADDING AND EXPOSED INSULATED
WHITE WALLING PANELS ON STEEL FRAME
STRUCTURE.

- INSECTICUTORS
- ILLUMINATED FIRE EXIT SIGN
- LIGHT SWITCH
- SINGLE SWITCHED POWER SOCKET
- DOUBLE SWITCHED POWER SOCKET
- SPUR BOX
- TELEPHONE POINT
- SMOKE DETECTOR
- HEAT DETECTOR
- BREAK GLASS FIRE POINT
- WATER EXTINGUISHER
- FOAM EXTINGUISHER
- CARBON DIOXIDE EXTINGUISHER
- FIRE ALARM SOUNDER
- ELECTRIC SWITCH GEAR
- CEILING MOUNTED FAN COOLERS
- FLUORESCENT LIGHT

SOUTH HOLLAND DC
HOUSING & PLANNING
22 JUN 1999
Ref: 0617/99

DETERMINED
PLAN

REV:

drawn by S.A. check by Paul

JEFFERSON SHEARD
ARCHITECTS

1 Scotgate Mews, Scotgate Stamford Peterborough PE9 2FX
Telephone (01780) 757576 Fax (01780) 754980
e-mail: jsa.stamford@jefferson-sheard.com

PROJECT

Geest, Dips and Dressings
Dispatch Alterations
and Extension

DRAWING

Plans and Elevations
as Existing

scale 1:100 date 05/99

ref NUMBER rev 99-41 AS 01

