
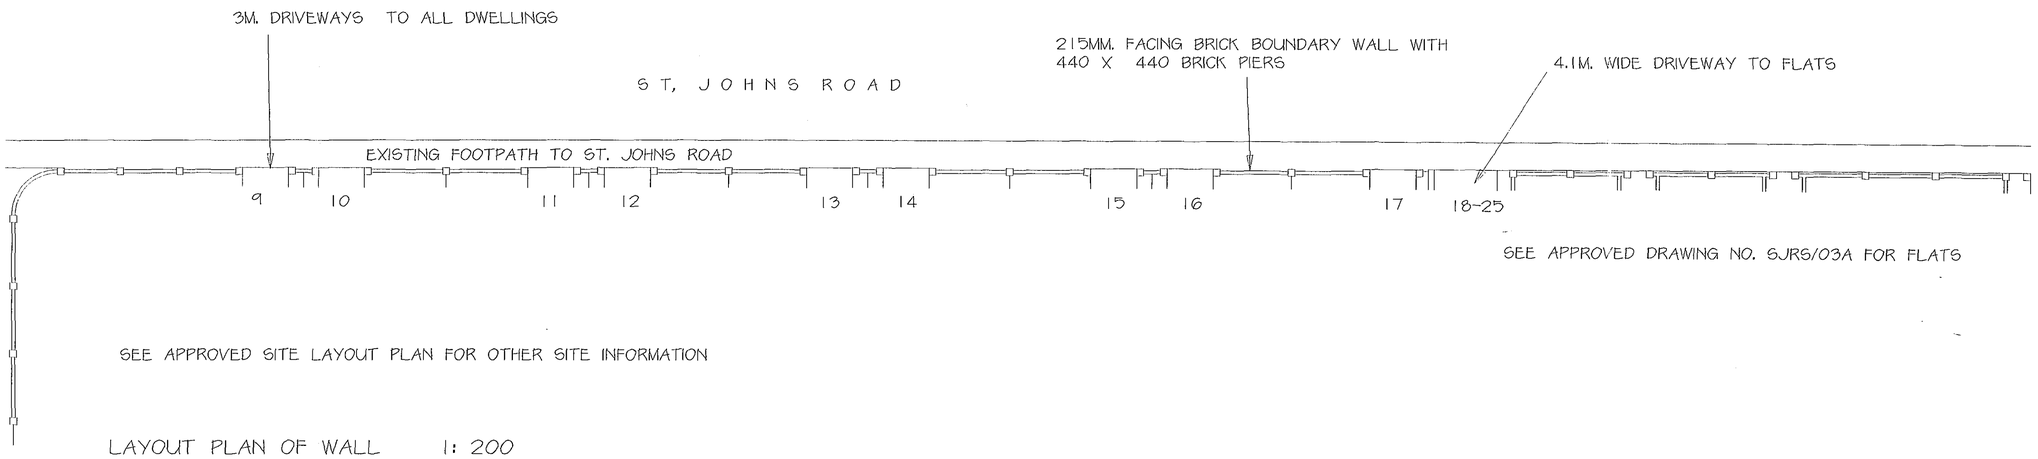


LAYOUT PLAN OF WALL 1: 200

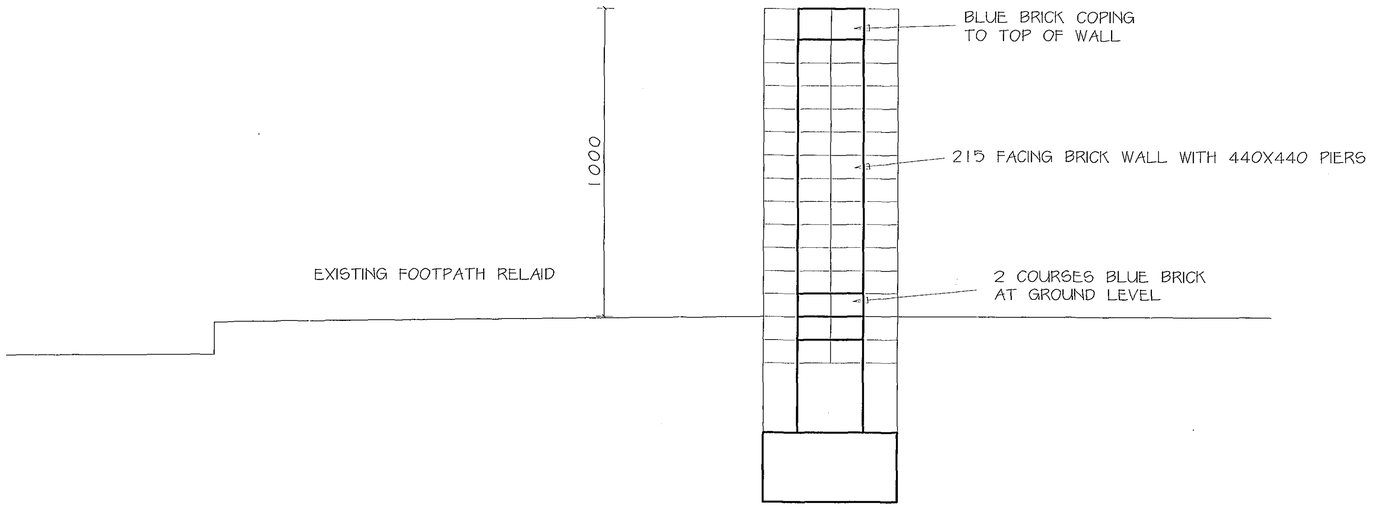

SECTION THRO WALL 1 : 10

REVISIONS:-

SHDC
PLANNING & DEVELOPMENT
- 8 MAY 2006
Ref. 0618/06

CONDITION 1

M. PARKER
& SONS LIMITED
BUILDERS & CONTRACTORS
ST. JOHNS RD. SPALDING LINCS PE11 1JX
FAX. 01775 762171 TEL. 01775 724777

PROPOSED RESIDENTIAL
DEVELOPMENT
ST. JOHNS ROAD
SPALDING

DETAILS OF FRONT WALL
TO ST. JOHNS ROAD

SCALES 1:200 & 1:10
DRG. NO. SJRS/12 DATE 05/06

DETERMINED
PLAN