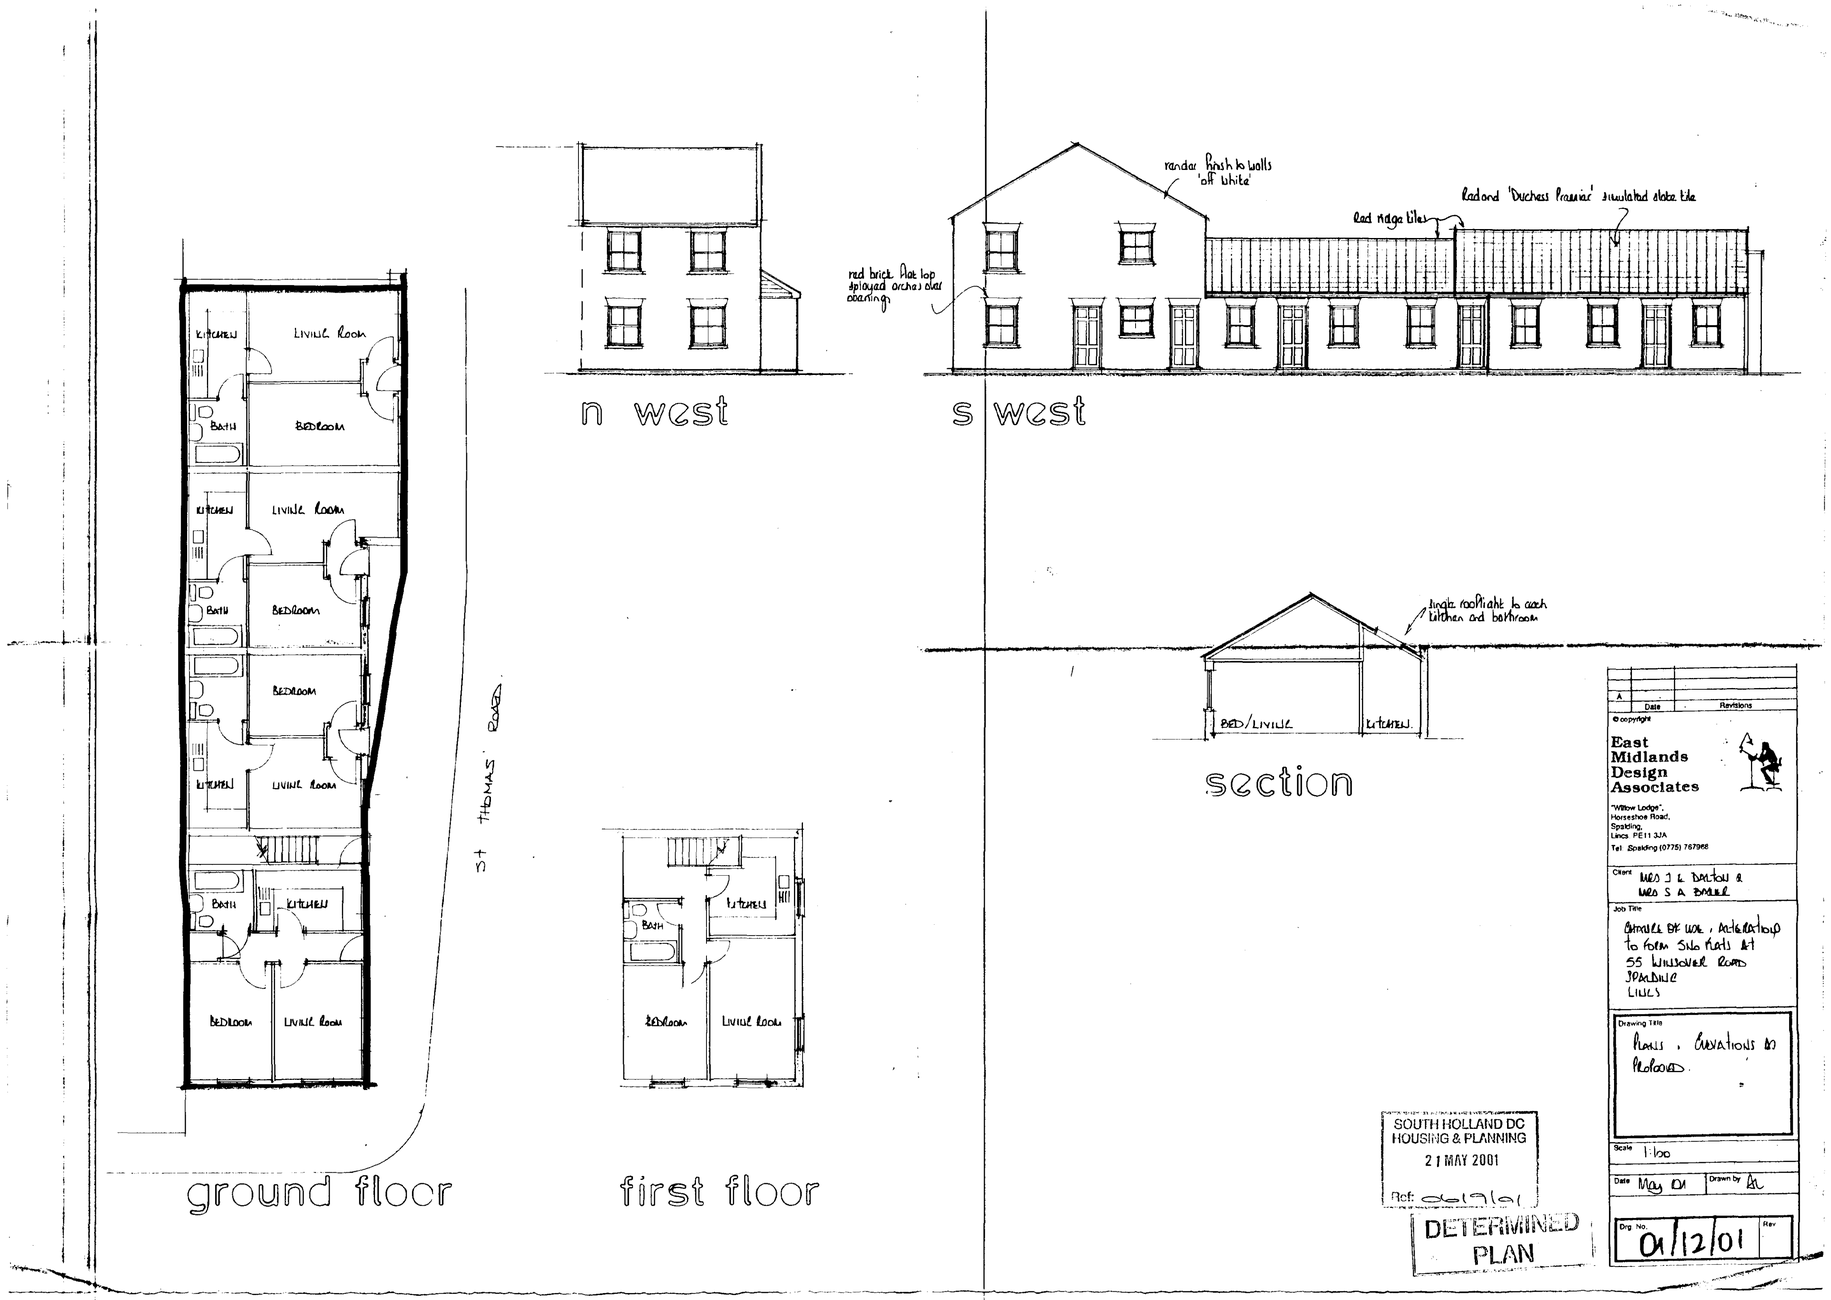

SOUTH HOLLAND DC
HOUSING & PLANNING
21 MAY 2001
Ref: 0619/01

DETERMINED PLAN

A	Date	Revisions

© copyright

East Midlands Design Associates

"Willow Lodge",
Horseshoe Road,
Spalding,
Lincs PE11 3JA
Tel Spalding (0775) 767968

Client: MRS J E DALTON & MRS S A BAKER

Job Title: CHANGE OF USE, ALTERATIONS TO FORM 5 NO FLATS AT 55 WINSOVER ROAD SPALDING LINCS

Drawing Title: PLANS, ELEVATIONS AS PROPOSED.

Scale: 1:100

Date: May 01 | Drawn by: AL

Drg No. 01/12/01 | Rev