

Scheme Ref.	TS1, TS2		
Sign Reference	7014	'x'-height	50
Letter colour	WHITE	SIGN FACE	
Background	RED	Width	1330mm
Border	WHITE	Height	725mm
Material	Class 1	Area	0.97sq.m

Temporary signs to be mounted on lamp columns exact location to be agreed with Lincolnshire County Council and to be taken down 3 months after completion of works.




Scheme Ref.	NS1, NS5		
Sign Reference	957	'x'-height	n/a
Letter colour	WHITE	SIGN FACE	
Background	BLUE	Width	n/a
Border	WHITE	Height	n/a
Material	Class 1	Area	n/a



Scheme Ref.	NS6		
Sign Reference	957	'x'-height	n/a
Letter colour	WHITE	SIGN FACE	
Background	BLUE	Width	n/a
Border	WHITE	Height	n/a
Material	Class 1	Area	n/a




Scheme Ref.	NS2		
Sign Reference	966	'x'-height	n/a
Letter colour	WHITE	SIGN FACE	
Background	BLUE	Width	n/a
Border	WHITE	Height	n/a
Material	Class 1	Area	n/a

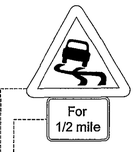

Scheme Ref.	NS3		
Sign Reference	557	'x'-height	n/a
Letter colour	BLACK	SIGN FACE	
Background	WHITE	Width	n/a
Border	BLACK	Height	
Material	Class 1	Area	n/a

Scheme Ref.	NS3		
Sign Reference	570	'x'-height	n/a
Letter colour	BLACK	SIGN FACE	
Background	WHITE	Width	n/a
Border	RED	Height	600mm
Material	Class 1	Area	n/a

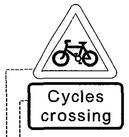

Scheme Ref.	NS8, NS9, NS12 ,NS13		
Sign Reference	950.1	'x'-height	n/a
Letter colour	BLACK	SIGN FACE	
Background	WHITE	Width	n/a
Border	BLACK	Height	n/a
Material	Class 1	Area	n/a

Scheme Ref.	NS8, NS9, NS12, NS13		
Sign Reference	950	'x'-height	n/a
Letter colour	BLACK	SIGN FACE	
Background	WHITE	Width	n/a
Border	RED	Height	n/a
Material	Class 1	Area	n/a




Scheme Ref.	NS10, NS13		
Sign Reference	962.1	'x'-height	n/a
Letter colour	BLACK	SIGN FACE	
Background	WHITE	Width	n/a
Border	BLACK	Height	n/a
Material	Class 1	Area	n/a



Scheme Ref.	NS14		
Sign Reference	962.1	'x'-height	n/a
Letter colour	BLACK	SIGN FACE	
Background	WHITE	Width	n/a
Border	BLACK	Height	n/a
Material	Class 1	Area	n/a



Scheme Ref.	NS6		
Sign Reference	962.1	'x'-height	n/a
Letter colour	WHITE	SIGN FACE	
Background	BLUE	Width	n/a
Border	WHITE	Height	n/a
Material	Class 1	Area	n/a

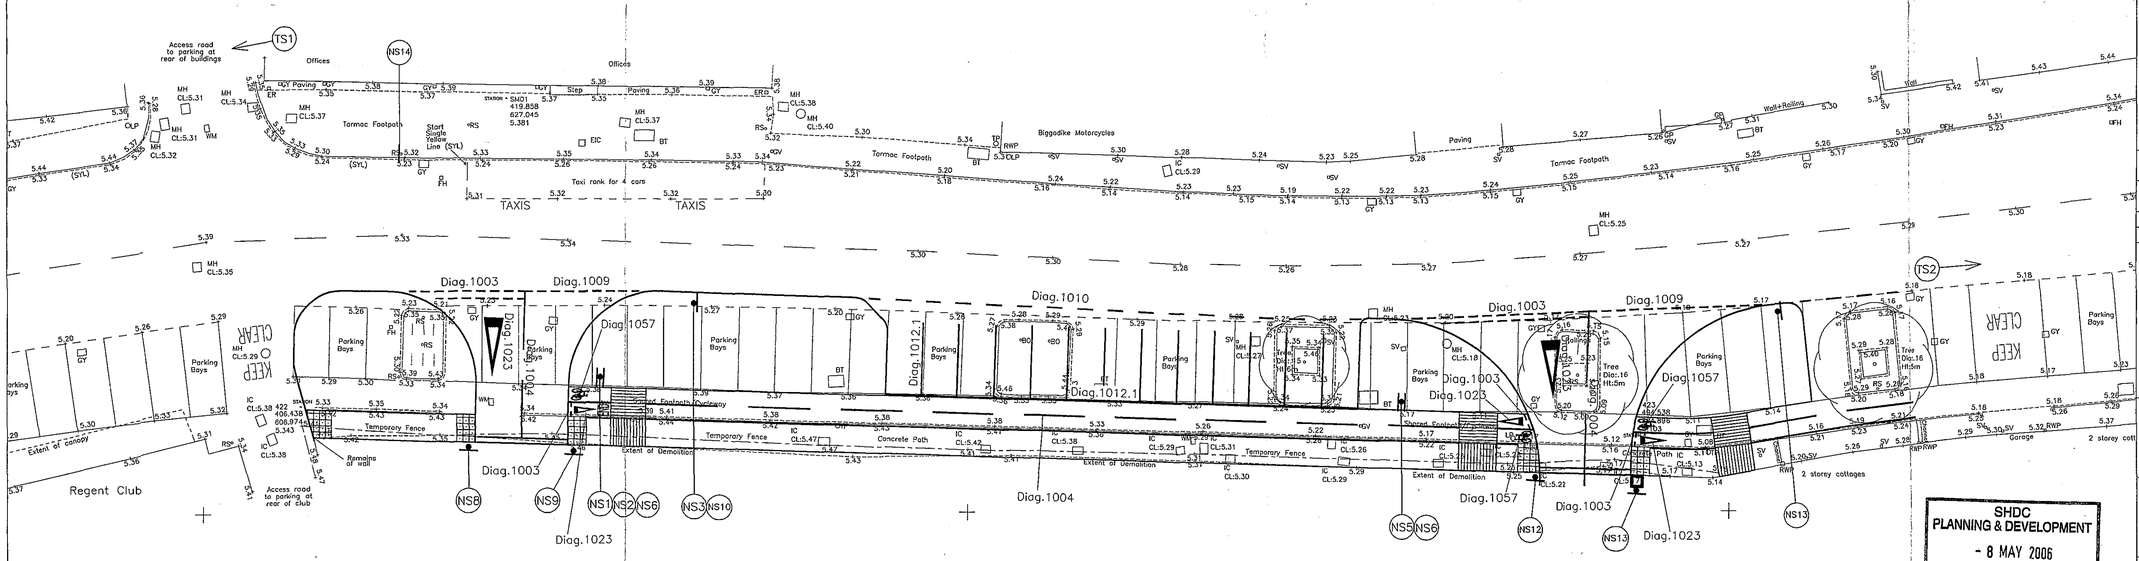

Demolition site at time of survey

SHDC
PLANNING & DEVELOPMENT
- 8 MAY 2006
Ref. 0619/06

DETERMINED
PLAN

This drawing is based upon drawing number 0153 SK100 D produced by Black Arcitecture Ltd and Boreham Consulting Engineers Ltd. shall not be liable for any inaccuracy or deficiencies.

This drawing is based upon a survey carried out by Mike Worby Survey Consultancy and Boreham Consulting Engineers Ltd shall not be liable for any inaccuracy or deficiencies.

Notes

1. No information to be scale from this drawing.
2. Prior to commencements of construction the contractor is to liase with all relevant statutory undertakers and protect/divert appartatus and to protect th ework force during the works. Any damge caused to apparatus to be the responsibility of the contractor.
3. All works are to comply with the Lincolnshire Development Road Specification.
4. All road markings refer to the Traffic Signs Regulation and General Directions 2002.
5. All markings are to be reflectorised thermoplastic screed with aplied glass beads.
6. Street furniture including lamp colums, must not obstruct the footway/cycleways. A clear dimension of 1.2m must be maitained where furniture occurs.
7. All signs are to have a minimum of 500mm clearance from kerb face to edge of sign. Vertical clearance of signs to be 2100mm minimum from footway surface and 2500mm from cycling surface. Exact positions of signs to be agreed on site with Lincolnshire County Council.
8. Contractor is to ensure that all the signs faces, whether reused or new, are cleaned and correctly handed handed for their intended possition.
9. Contractor is to allow for the removal of all exisitng road markings affected by the works.
10. All new electrical works to conform the current I.E.E. regulations.
11. All road markings to be minimum 150mm clearance to all traffic islands within the junctions.

Key

TS1 Temporary traffic sign

NS1 New traffic sign

Drawing Support Schedule

203030/36 Site Clearance and Construction Area

203030/37 Setting Out and Levels

203030/38 Signs and Road Markings

203030/39 Drainage

203030/40 Withdrawn

REV	DATE	AMENDMENTS	DRAWN	CHK	APP
C	27/04/06	Amended following stage 2 safety audit	AJ		
B	02/03/06	Amended to conform with planning consent	AJ	AJP	AJP
A	10/02/06	Amended following LCC comments	AJ	AJP	AJP

Boreham Consulting Engineers Ltd.
Regent House
Hubert Road
Brentwood
Essex CM14 4JE

Telephone: (01277) 238100
Facsimile: (01277) 238150
Email: enquiries@boreham.com

Boreham
CONSULTING ENGINEERS LTD
INVESTOR IN PEOPLE
BSI REGISTERED
FS23721

Client
Bride Hall Ltd

Project
Section 278 Works
Spalding, Lincolnshire

Title
Signs and Road Markings

Team	Drawn	Checked	Approved
E	AJ	AJP 16.01.06	AJP 16.01.06

Scale: 1:200 @ A1
Date: January 2006

Drawing No. 203030_38
Rev C

Purpose of Issue: ☐ Preliminary ☐ For Tender ☐ For Construction ☐ _____ ☐ For Information ☑ For Approval ☐ As Built

File Name J:\TEAM_E\203030\DWG

Boreham Consulting Engineers Ltd accept no responsibility for any unauthorised amendments to this drawing. Only figured dimensions are to be worked to.
COPYRIGHT © RESERVED