


Proposed F.F Layout

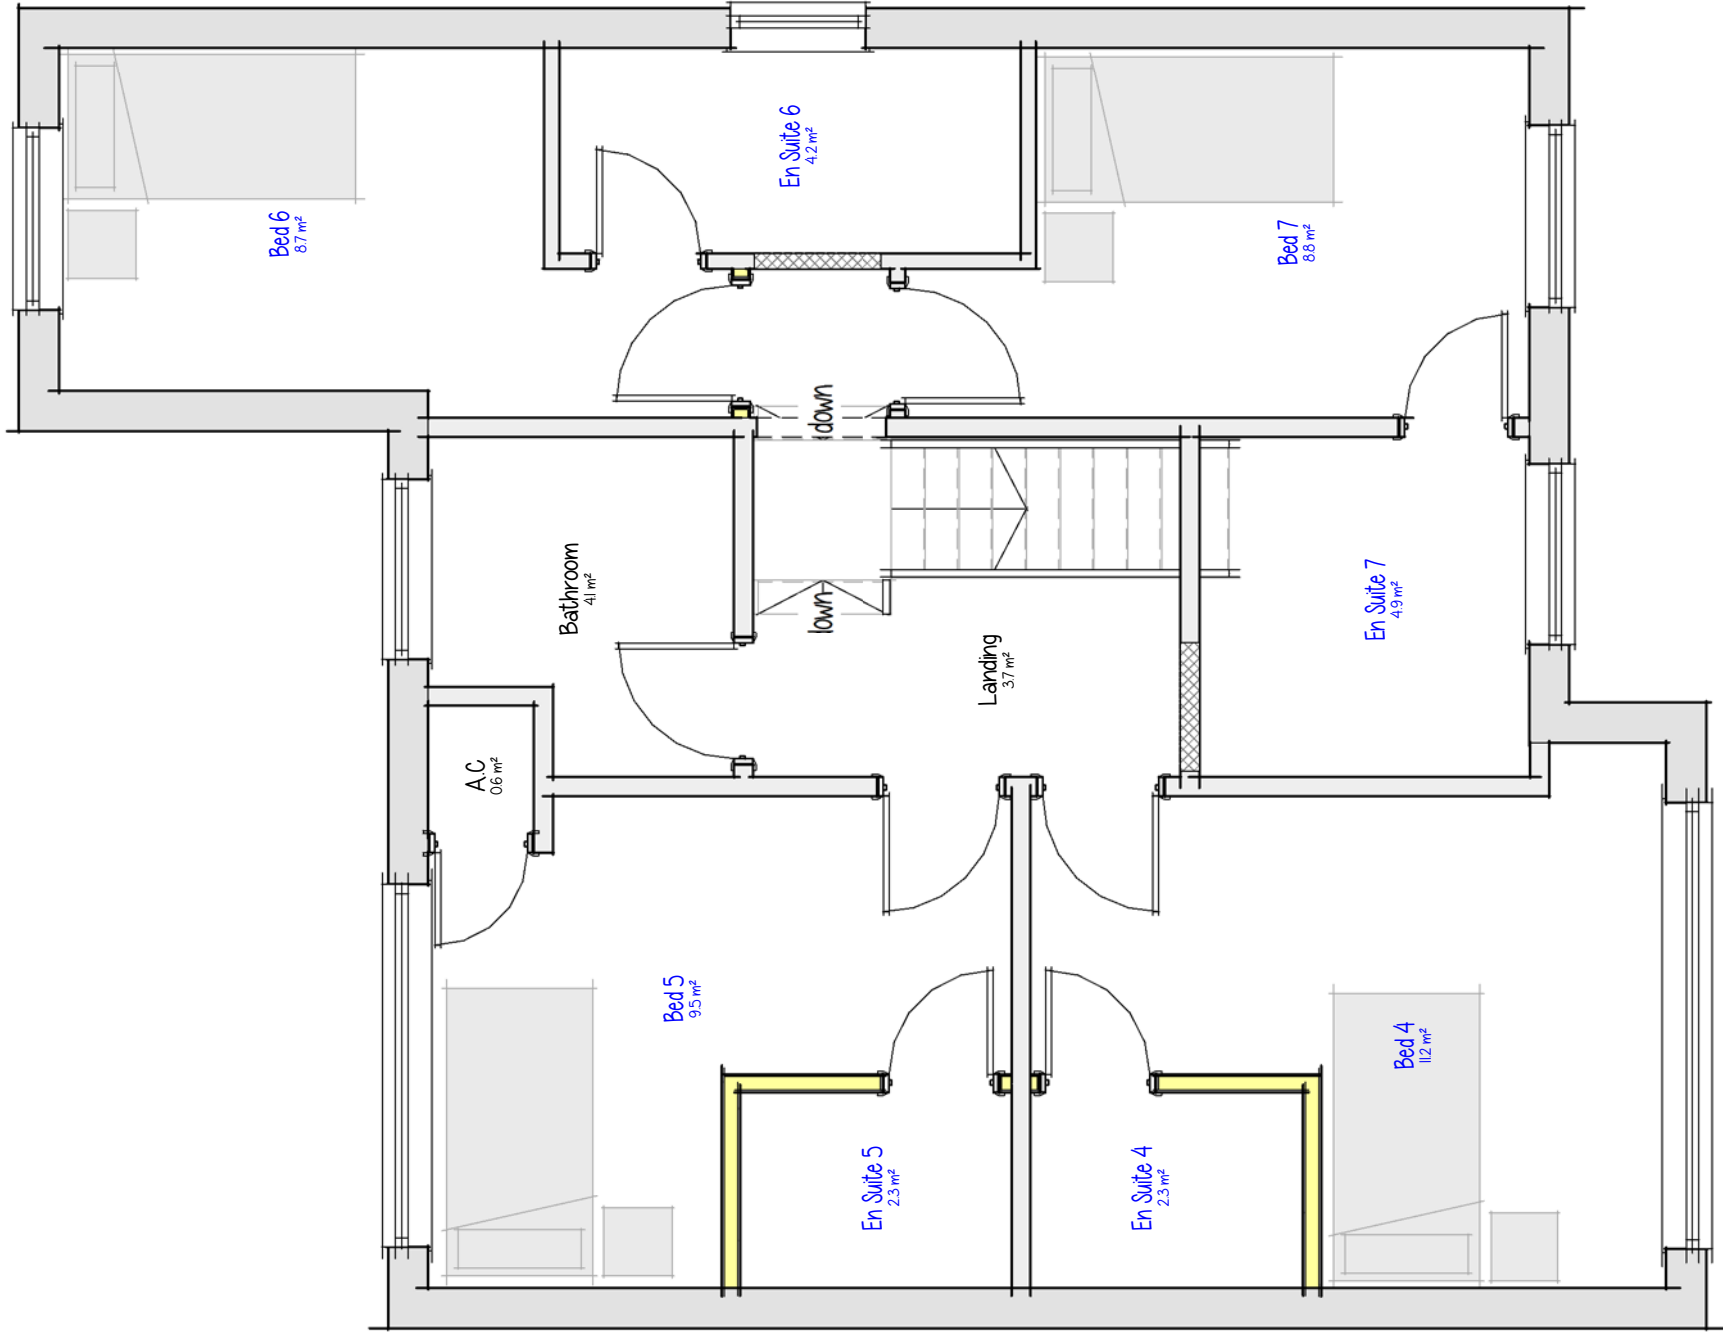

Drg No
3085 - 05

12 - Existing First Floor Schedule		
Name	Area	Perimeter
A.C	0.60 m²	31m
Bathroom	4.05 m²	8.5 m
Landing	3.70 m²	8.3 m
Grand total: 3	8.35 m²	19.9 m

11 - Proposed First Floor Schedule		
Name	Area	Perimeter
Bed 4	1.20 m²	5.6 m
Bed 5	9.50 m²	14.2 m
Bed 6	8.70 m²	13.8 m
Bed 7	8.85 m²	13.2 m
En Suite 4	2.35 m²	6.2 m
En Suite 5	2.35 m²	6.2 m
En Suite 6	4.15 m²	8.8 m
En Suite 7	4.95 m²	8.9 m
Grand total: 8	52.05 m²	86.9 m