TITLE NUMBER

LL188960

LINCOLNSHIRE : SOUTH HOLLAND


ORDNANCE SURVEY MAP REFERENCE: TF2422NE

SCALE 1:1250 Enlarged from 1/2500

© CROWN COPYRIGHT. Produced by HMLR. Further reproduction in whole or in part is prohibited without the prior written permission of Ordnance Survey. Licence Number GD 272728.

N

: Register

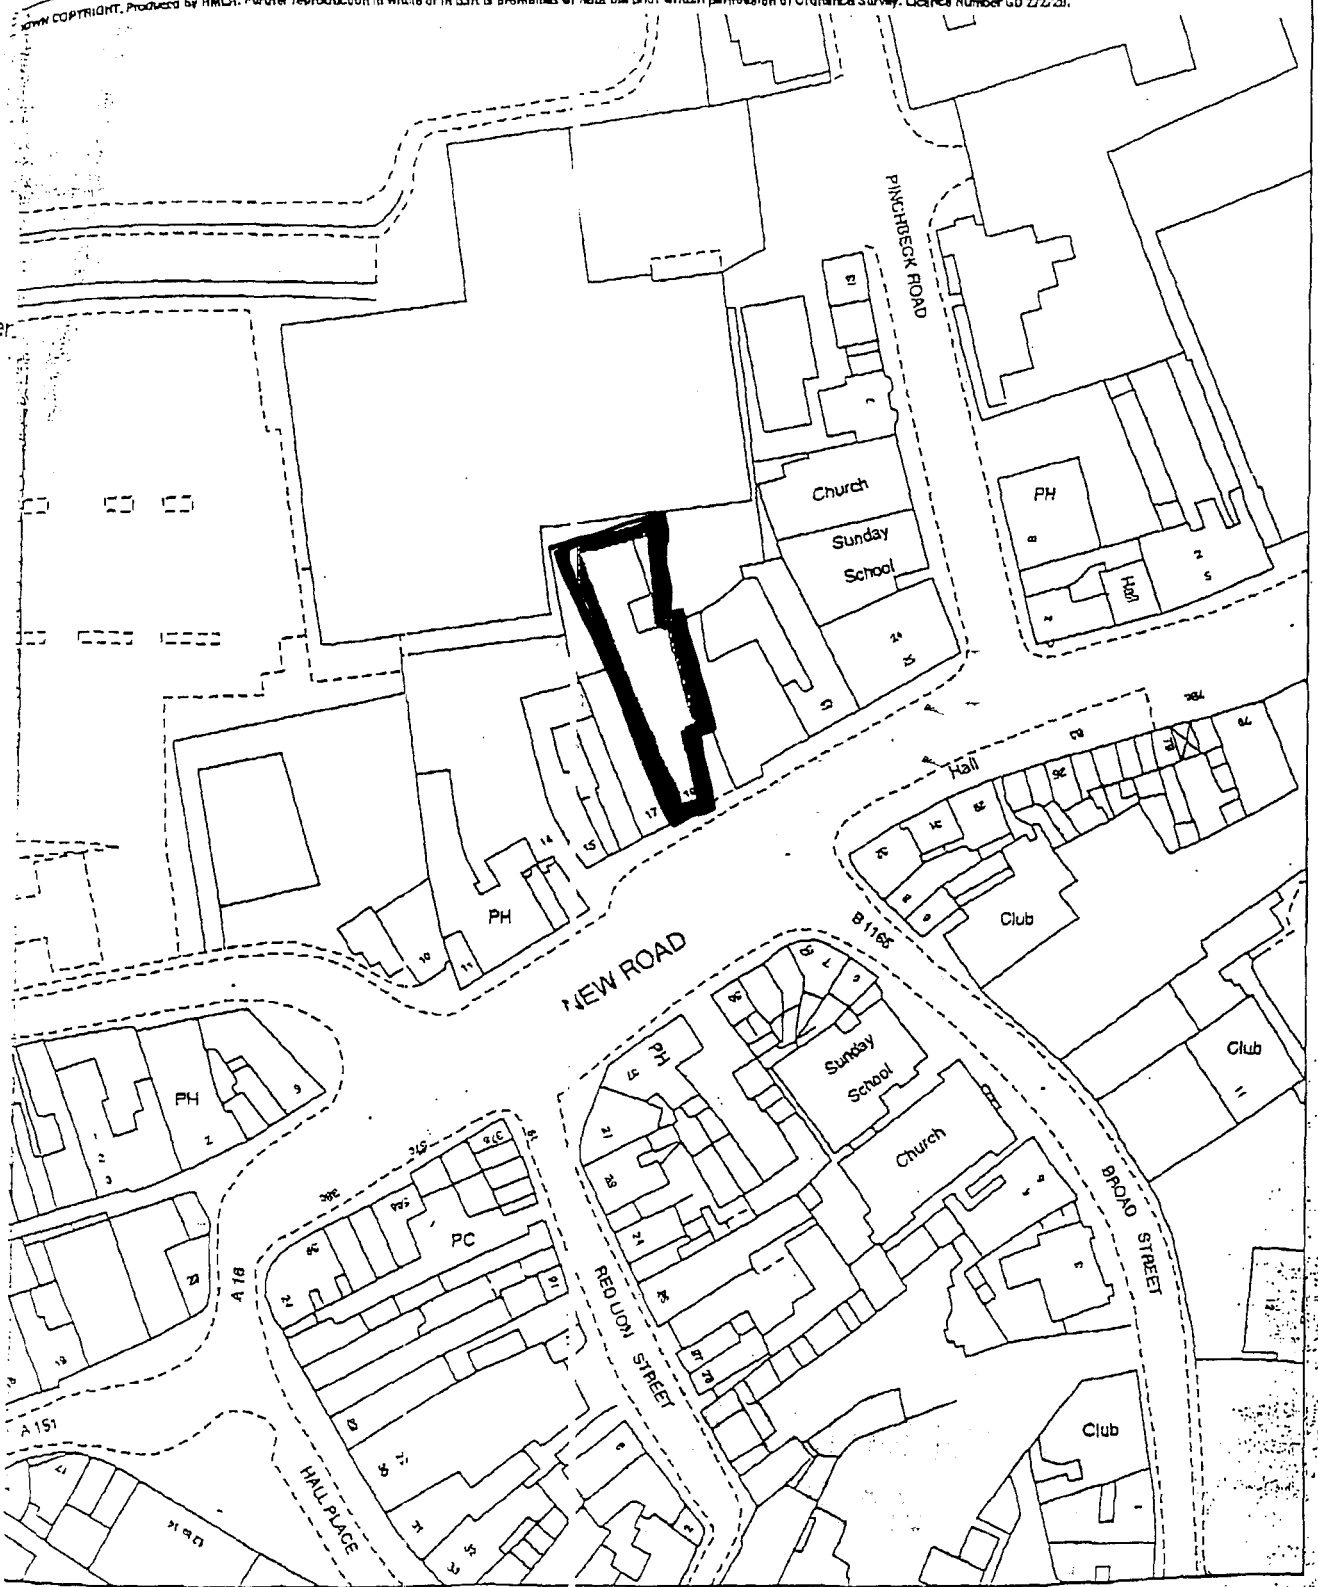


18-19 NEW ROAD, SPALDING, LINCOLNSHIRE

H.M. LAND REGISTRY AS 10/2000