



Plots 47-48
House type - PB33

Plots 49-50
House type - PD42

Plot 51
House type - PA31




Plot 15
House type - AA31

Plots 16-17
House type - AA21

Plots 18-19
House type - AA21

Plot 20
House type - AA31

30° turn in street scene

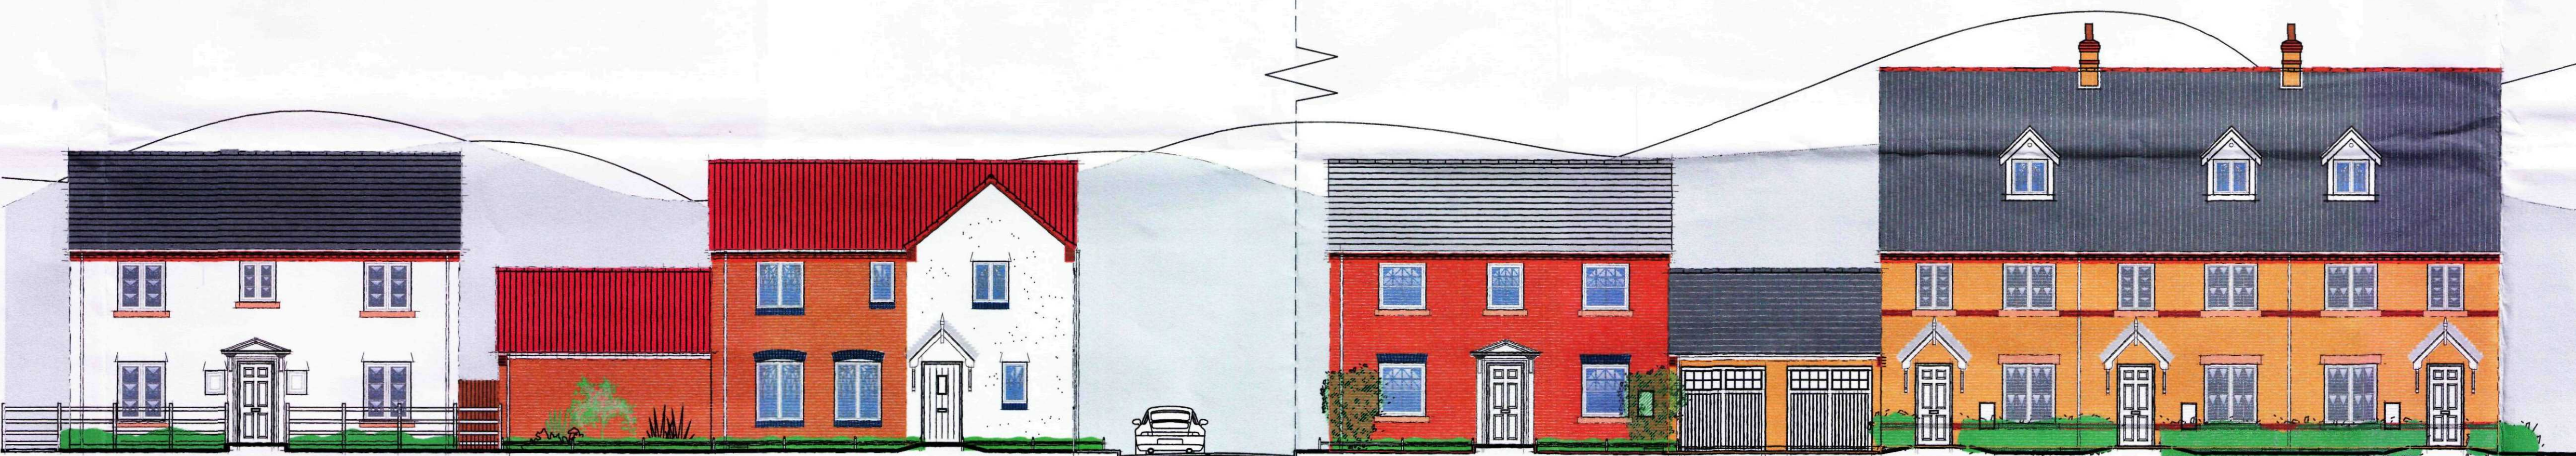

Plot 22
House type - D1324

Plot 21
House type - PT32

Plot 29
House type - D1117

Plots 30-32
House type - PB33



Plots 25-23
House type - PB33

Plot 22
House type - D1324

SPDC
Planning & Development
11 AUG 2011
Ref: 0620-11

LAND AT WYGATE, SPALDING - COMPOSITE STREET SCENES (1:100)

Dwg. No. TWY014-80

UNIT 2 | THE OSIERS BUSINESS PARK | LAVERSALL WAY | LEICESTER | LE19 1DX | T 0116 2816400 | F 0116 2816423

Taylor Wimpey