

TITLE NUMBER

LL188960

LINCOLNSHIRE : SOUTH HOLLAND

N


ORDNANCE SURVEY MAP REFERENCE:

TF2422NE

SCALE 1:1250 Enlarged from 1/2500


Copyright. Produced by HMLR. Further reproduction in whole or in part is prohibited without the prior written permission of Ordnance Survey. Licence Number GD 272729.

Register

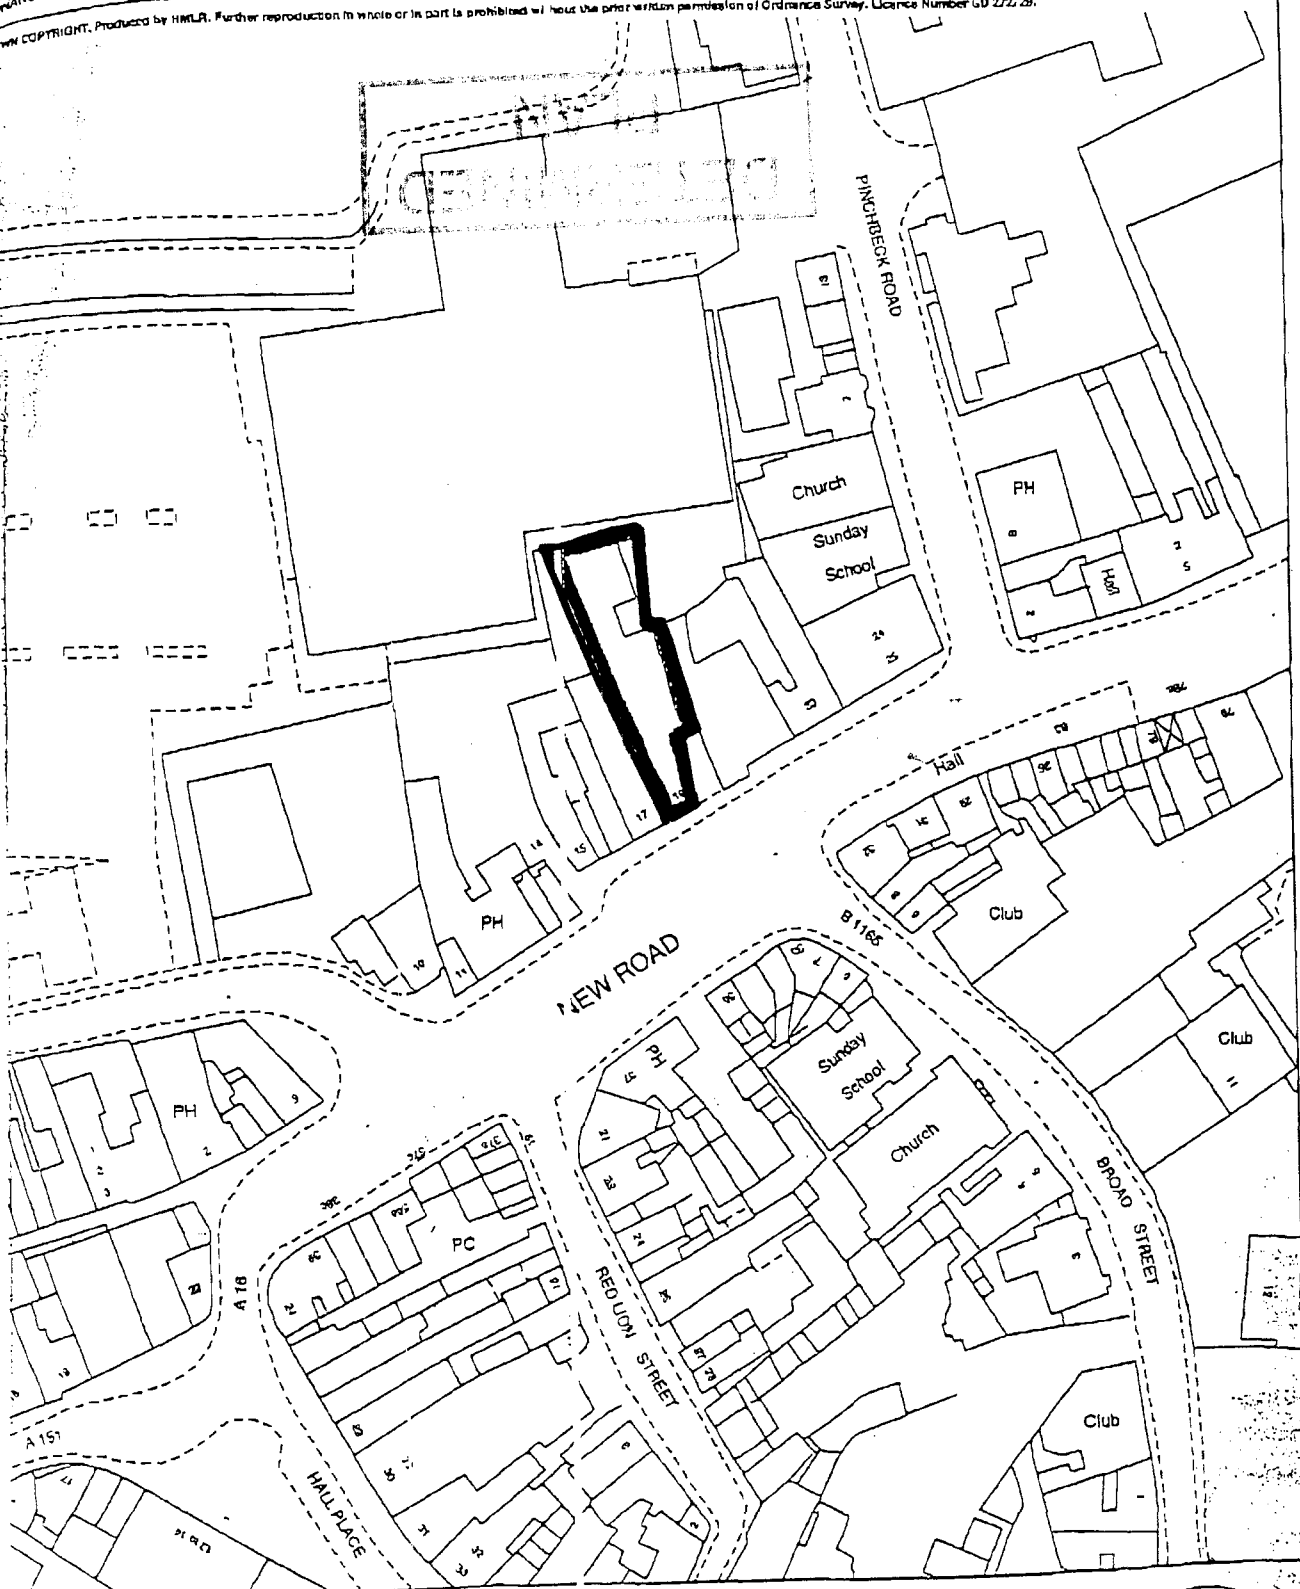


18-19 NEW ROAD, SPALDING, LINCOLNSHIRE




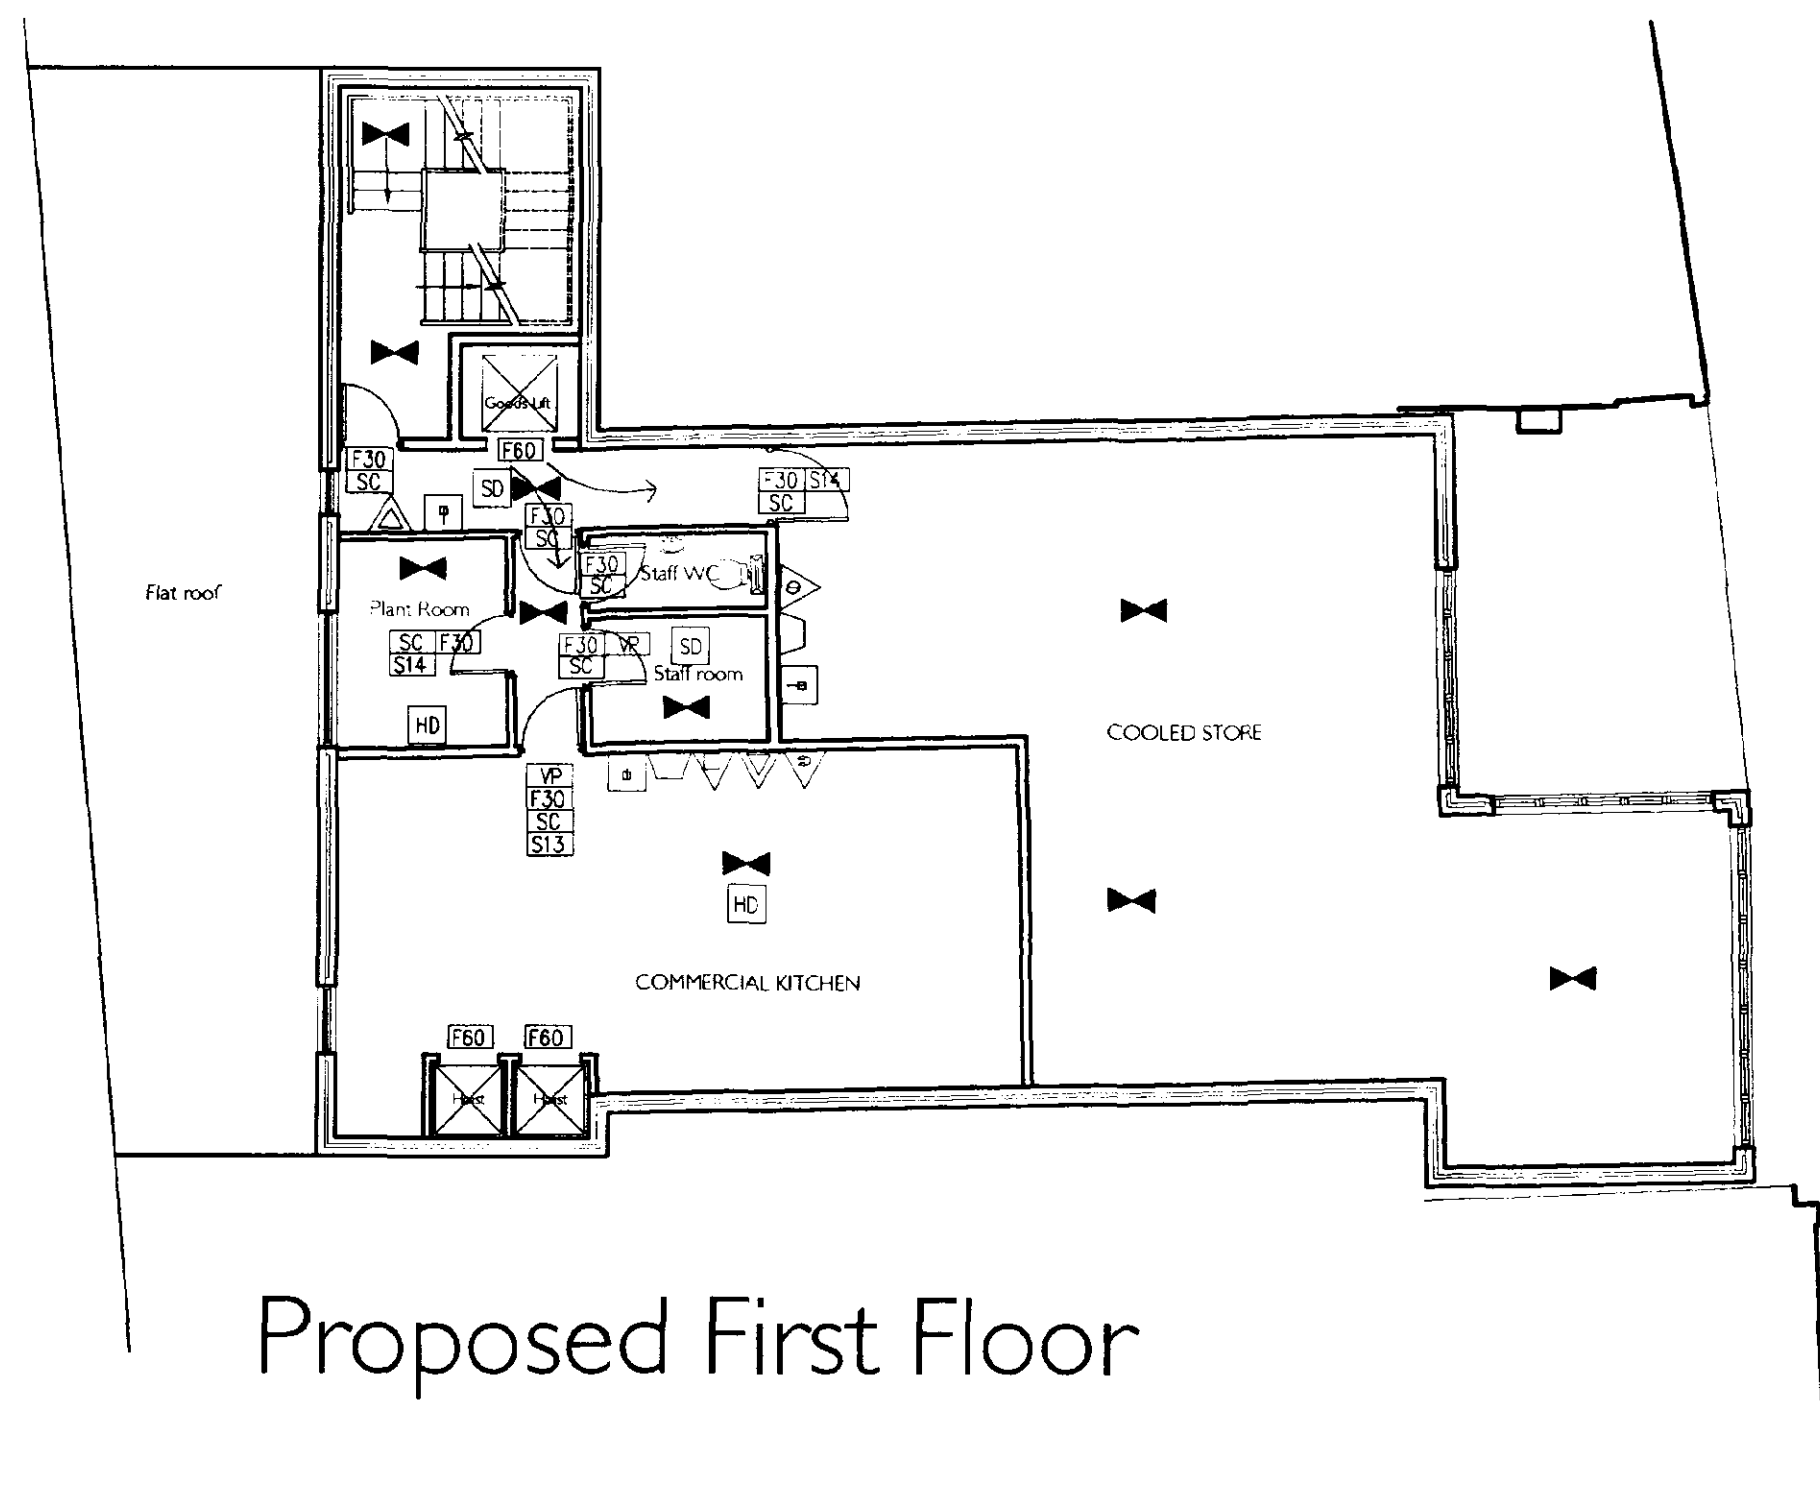

Proposed First Floor

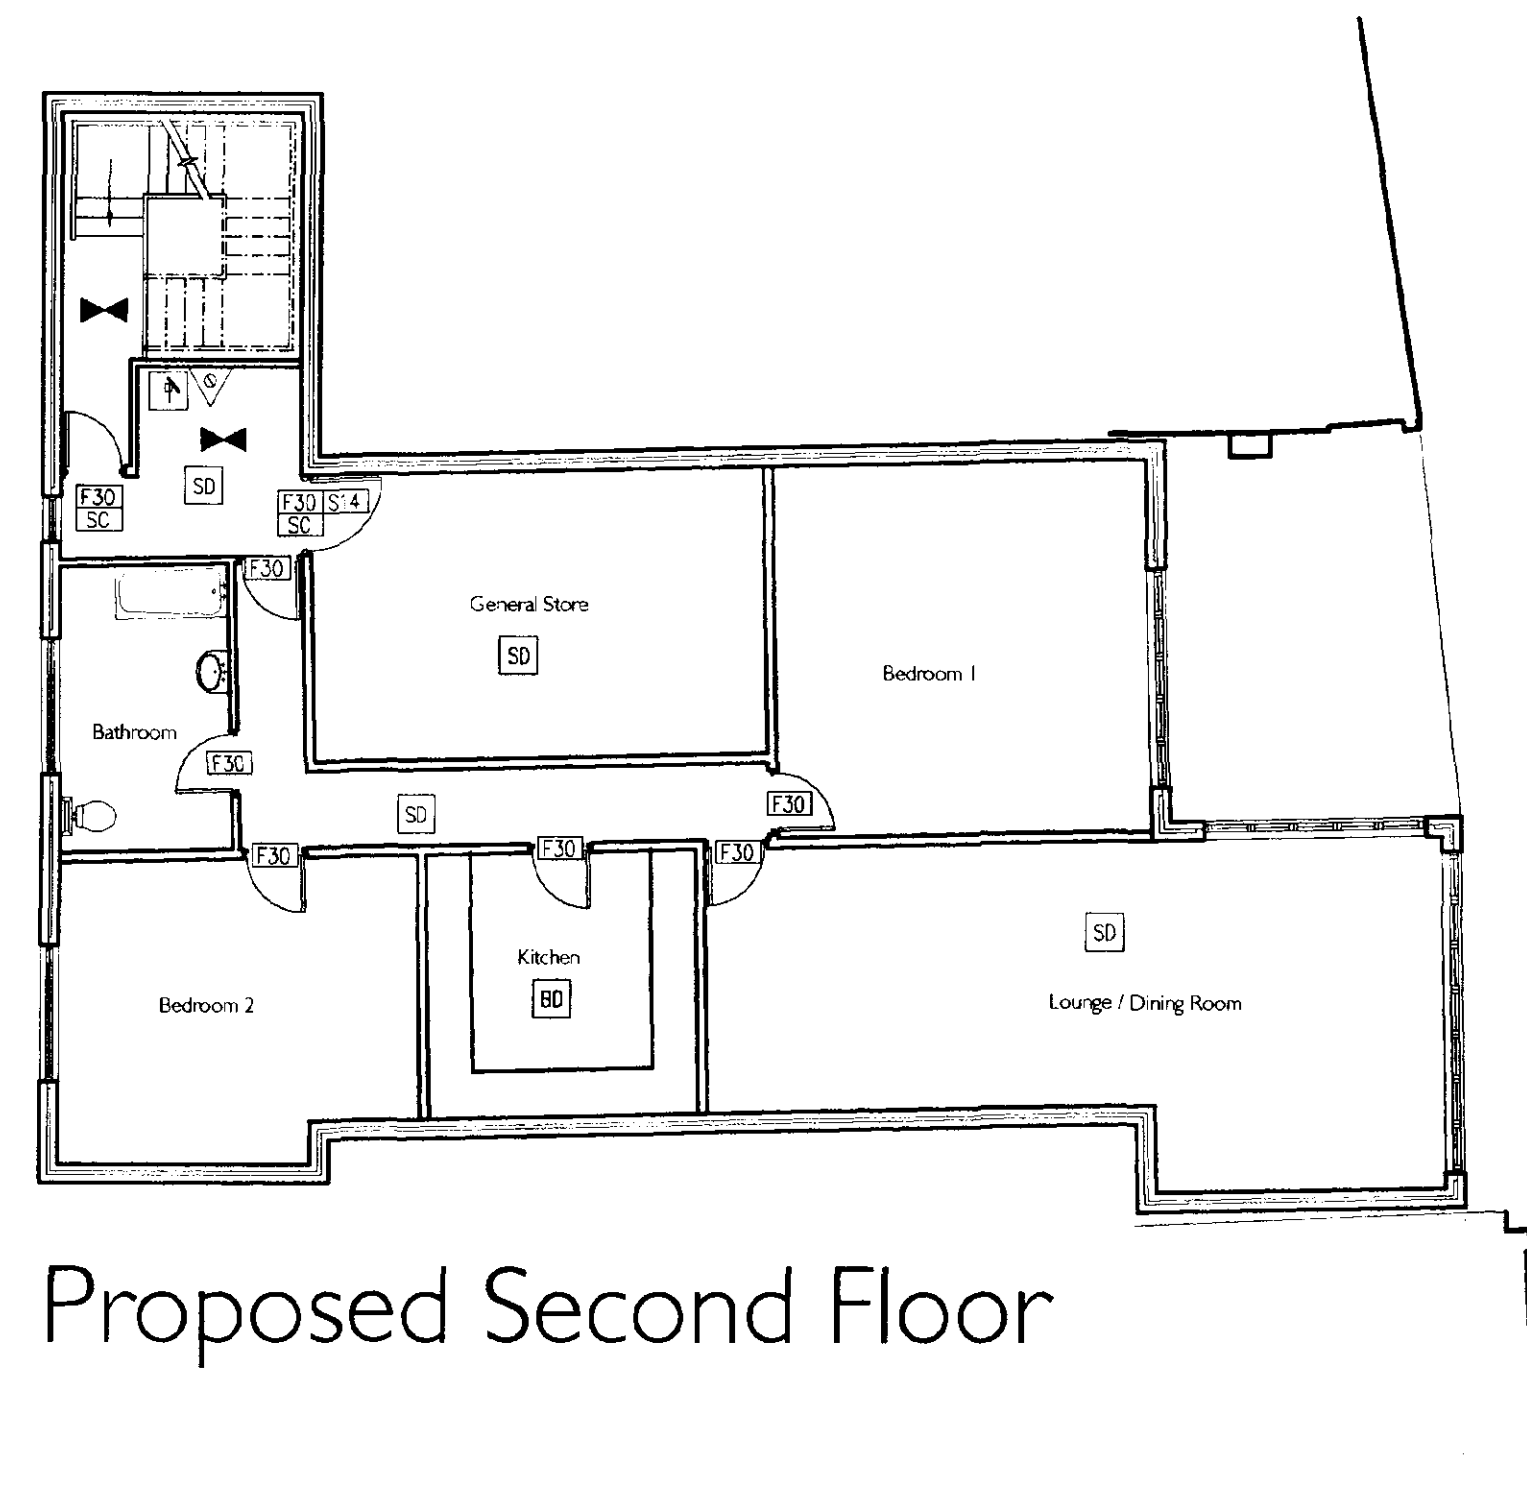

Proposed Second Floor

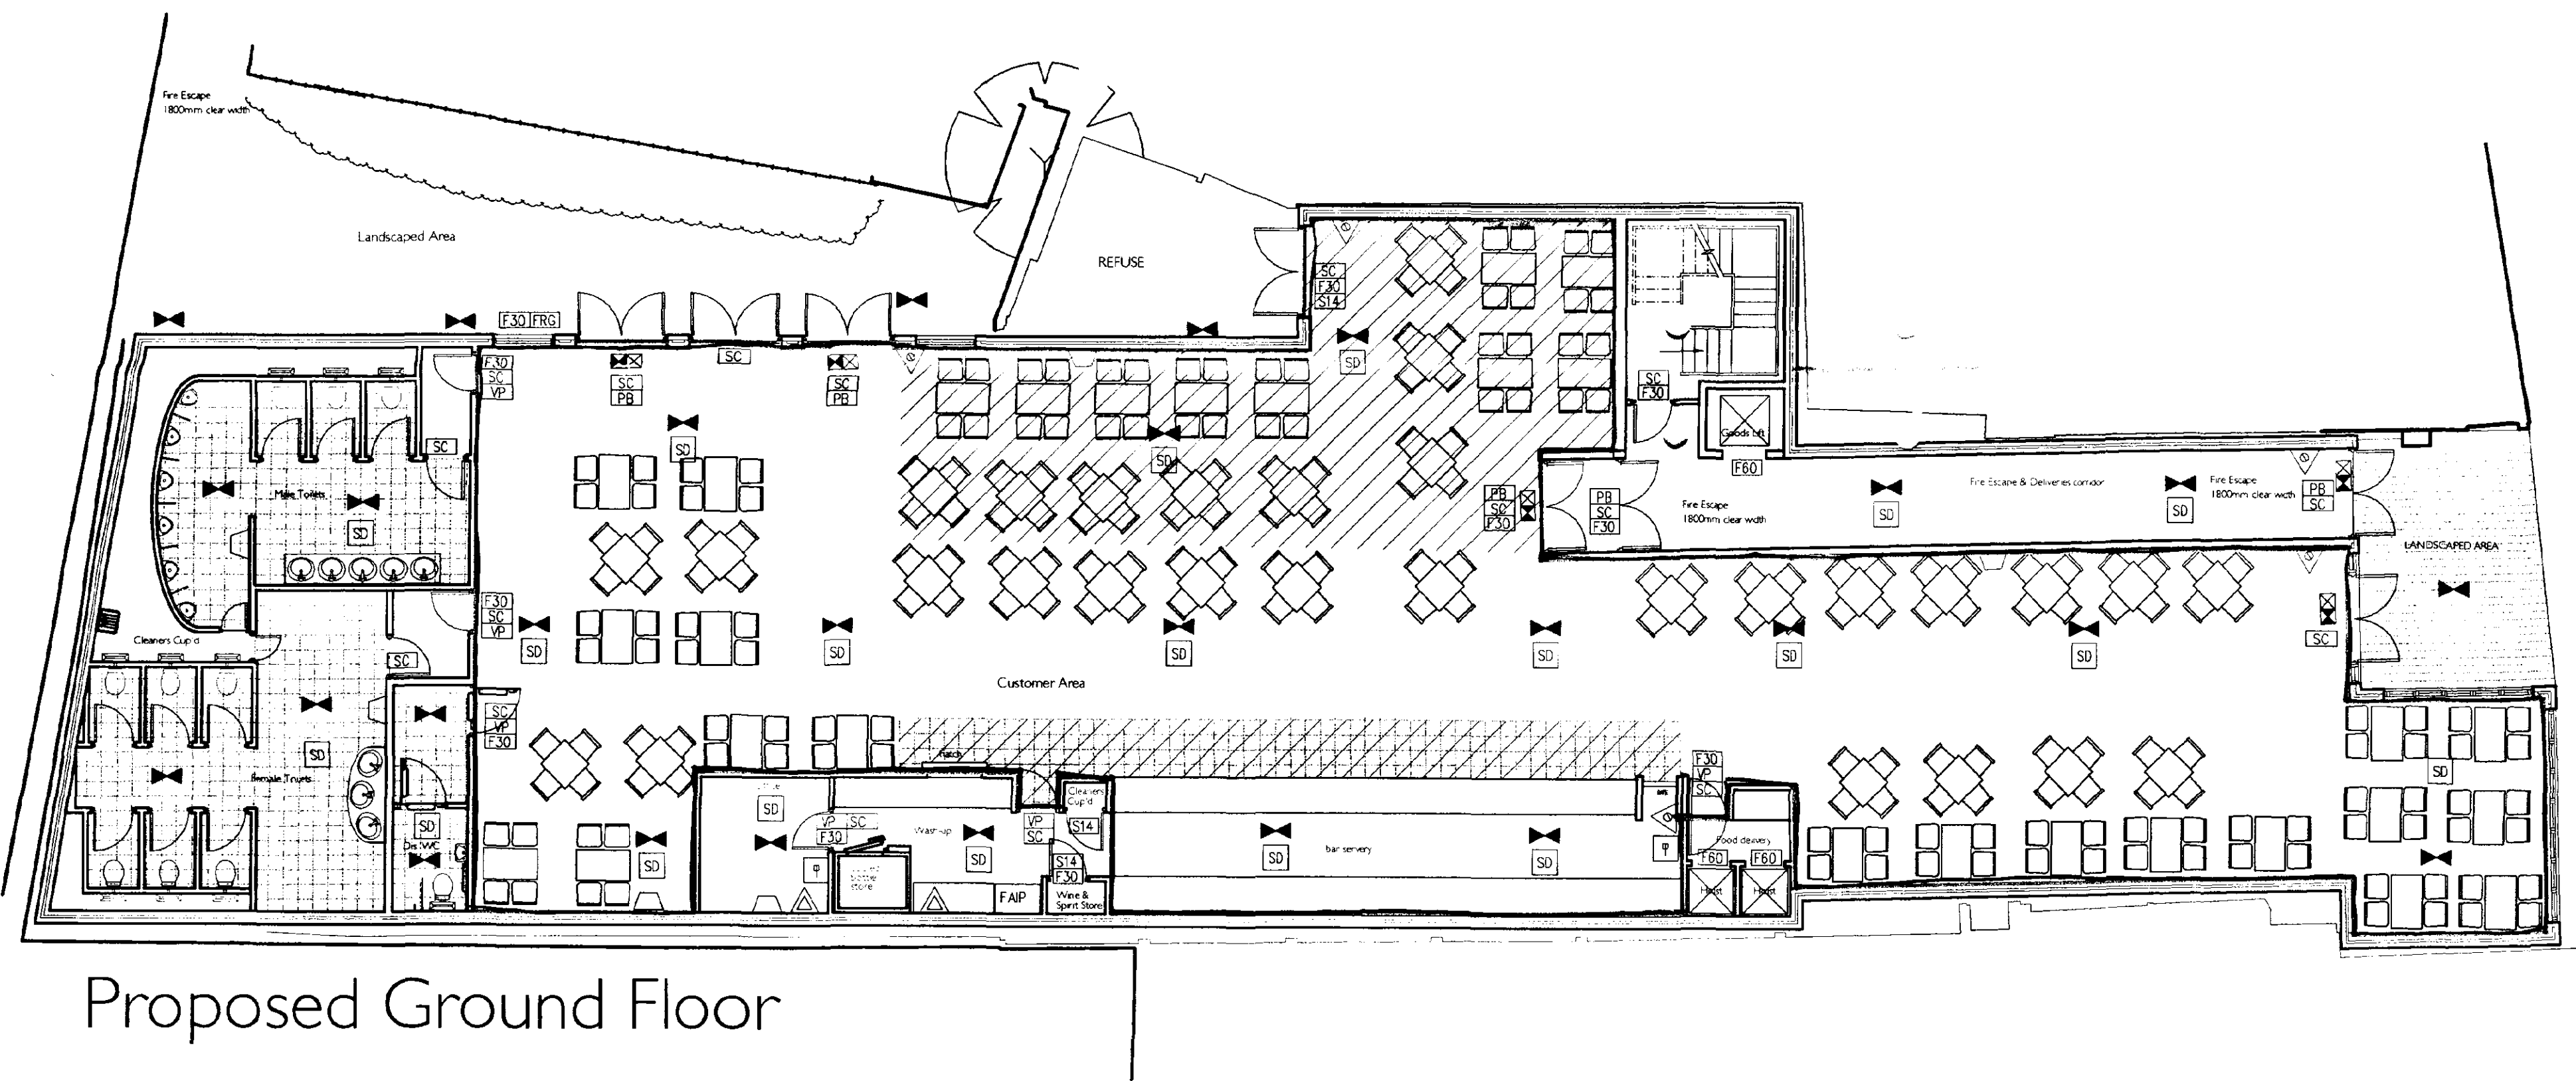


Proposed Ground Floor



Location Plan

Scale 1/1250

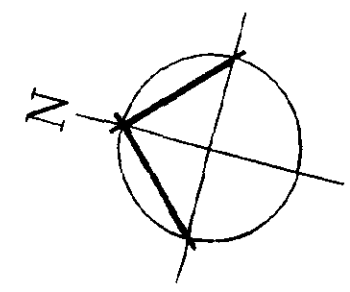

LICENCE KEY

- AMBIT OF LICENSED PREMISES
- NO SMOKING AREA

FIRE AUTHORITY REQUIREMENTS

- F30 HALF HOUR FIRE RESISTANT WITH SMOKE SEALS & INTUMESCENT STRIPS
- F60 ONE HOUR FIRE RESISTANT WITH SMOKE SEALS & INTUMESCENT STRIPS
- VP VISION PANEL
- FB PANIC BOLT
- SC SELF-CLOSING
- SCA SELF-CLOSING AUTOMATIC RELEASE
- LEL FUSIBLE LINK
- DS DOOR SELECTOR
- SH SPY HOLE
- S14 "FIRE DOOR KEEP SHUT" 10mm LETTERS TO BOTH SIDES OF DOOR LEAF

- S14 "FIRE DOOR KEEP LOCKED" 10mm LETTERS TO BOTH SIDES OF DOOR LEAF
- S22 "FIRE ESCAPE KEEP CLEAR" 10mm LETTERS TO BOTH SIDES OF DOOR LEAF
- S22 "FIRE EXIT" 20 mm LETTERS
- S22 "PUSH BAR TO OPEN" 20mm LETTERS
- S28 DIRECTIONAL ARROW (GREEN)
- FRG FIRE RESISTING GLAZING ELEMENT
- ILLUMINATED SUSPENDED "FIRE EXIT" SIGN 10mm LETTERS
- AREA COVERED BY ESCAPE LIGHTING
- SD AREA COVERED BY SMOKE DETECTORS
- HD AREA COVERED BY HEAT DETECTORS
- F FIRE ALARM CALL POINT
- FAIP FIRE ALARM INDICATOR PANEL
- FIRE BLANKET IN CONTAINER
- CARBON DIOXIDE FIRE EXTINGUISHER
- 9 LITRE WATER EXTINGUISHER

- DRY POWDER EXTINGUISHER
- FOAM FIRE EXTINGUISHER
- ALARM WARNING DEVICE
- ALL WALLS AND PARTITIONS TO BE MINIMUM HALF HOUR FIRE RESISTANT
- EMERGENCY LIGHTING TO COMPLY WITH BS 5266 PART 1
- FIRE SAFETY RELATED SIGNS AND NOTICES TO COMPLY TO BS 5499
- FIRE FIGHTING EQUIPMENT TO COMPLY WITH BS 5306 WALL AND CEILING LININGS ARE TO BE CLASS 1 SURFACE SPREAD OF FLAME (AS DEFINED BY BS 476

- CLASS 0 IN ESCAPE ROUTES
- UPHOLSTERED SEATING FURNITURE TO SATISFY THE FOLLOWING :-
- *IGNITION SOURCE (CIGARETTE TEST) AS SPECIFIED IN BS5852 PART 1
- FIRE TEST FOR FURNITURE: METHODS OF TEST FOR THE IGNITABILITY BY SMOKERS.
- *BS 5882 PART 2 FIRE TEST FOR FURNITURE-METHODS OF TEST FOR THE IGNITABILITY OF UPHOLSTERED COMPOSITES FOR TESTING BY FLAMING SOURCE, MINIMUM TEST TO BE CRIB IGNITION SOURCE 5.
- FABRICS THAT HAVE HAD A FLAME RETARDANT TREATMENT TO PASS THE WATER SOAK TEST AS DETAILED BY BS5851: TEST CERTIFICATE TO BE SUBMITTED TO FIRE AUTHORITY.
- CURTAINS AND DRAPES TO SATISFY TYPE B PERFORMANCE REQUIREMENTS TO BS 5867 PART 2.
- ARTIFICIAL COLOUR AND DECORATIVE EFFECTS TO BE RETARDANT TO THE SATISFACTION OF THE FIRE AUTHORITY.

VISIBILITY

- CCTV CAMERA AT HIGH LEVEL

TOILETS

- ALL WALLS TILED TO FULL HEIGHT. SANITARY FACILITIES HAVE BEEN DESIGNED TO BS 6465: PART 1:1994 CODE OF PRACTICE FOR THE SCALE AND PROVISION, SELECTION AND INSTALLATION OF SANITARY APPLIANCES

KITCHEN

- ALL WALLS TO BE TILED TO FULL HEIGHT

SOUTH HOLLAND DC
HOUSING & PLANNING
- 9 NOV 2001
Ref:

Revisions:
LAWRENCE TRING ARCHITECTS
THE SAILLOFT LIMEHOUSE COURT 3-11 DODD STREET LONDON E14 7EQ
TELEPHONE +44(0)171 538 2100 FAX +44(0)171 538 4442
http://www.lawrencetring.co.uk
©lawrencetring.co.uk

Project:
PROPOSED REAL ALE HOUSE AND WINE BAR AT
18-19 New Road
Spalding, Lincolnshire
Client:
J.D.WETHERSPOON PLC.

Drawing:
LICENCE PLAN
Scale:
1:100
Drg no:
2001/038-LO1
Date:
OCT 2001
Drawn by:
MW

DO NOT SCALE FROM THIS DRAWING. ALL DIMENSIONS TO BE CHECKED ON SITE. REFER ANY DISCREPANCIES TO ARCHITECT. THIS DRAWING IS SUBJECT TO COPYRIGHT.