
SHDC
Planning & Development
1 1 AUG 2011
Ref: 0621-11

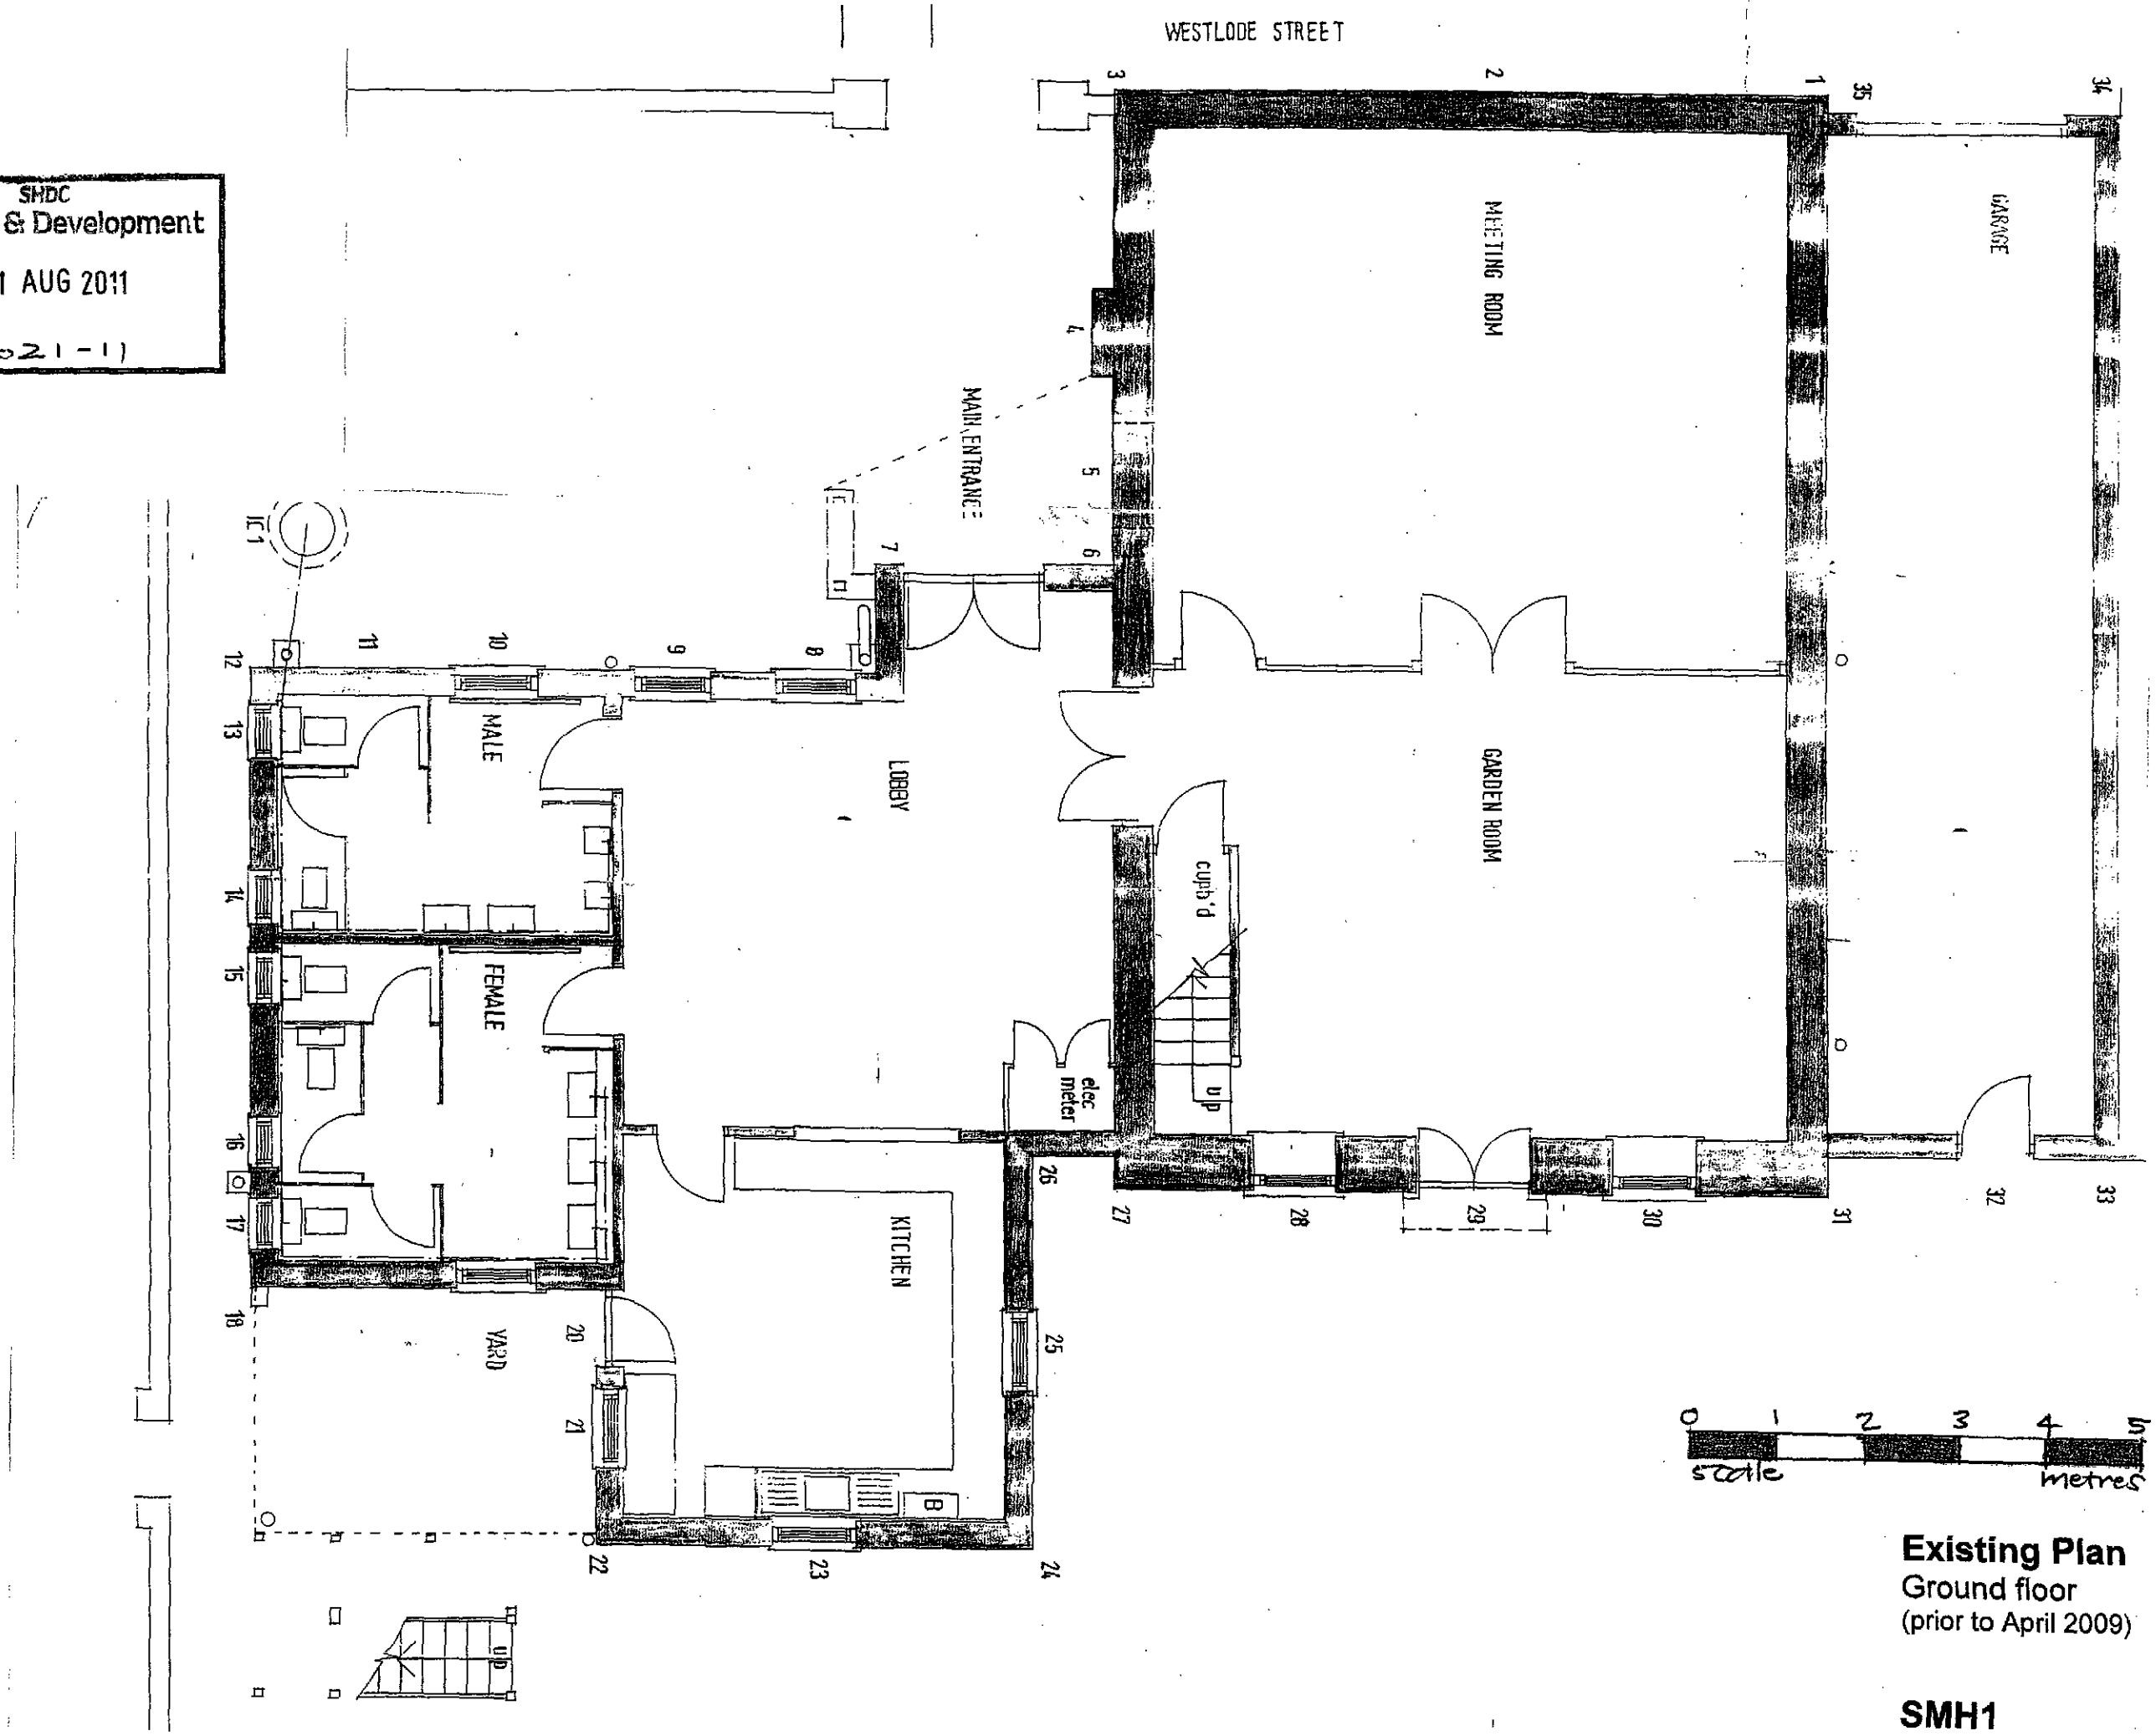

Existing Plan
Ground floor
(prior to April 2009)

SMH1