

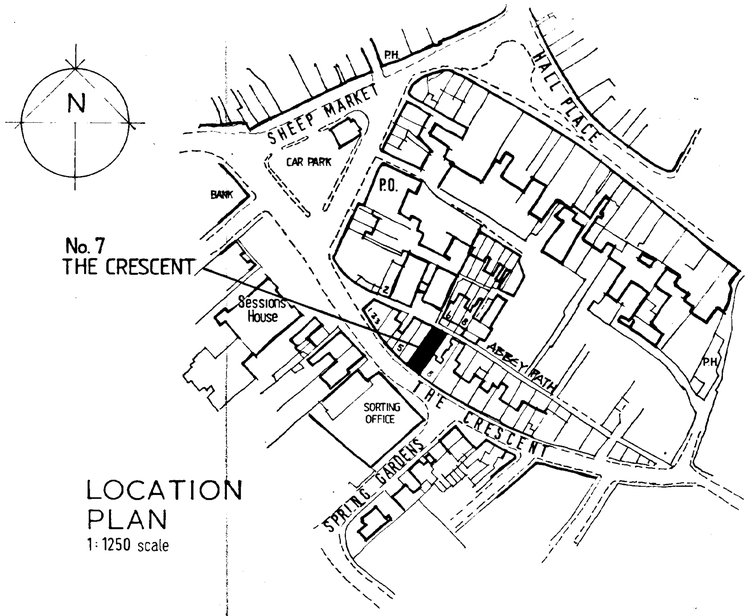



LOCATION PLAN
1:1250 scale

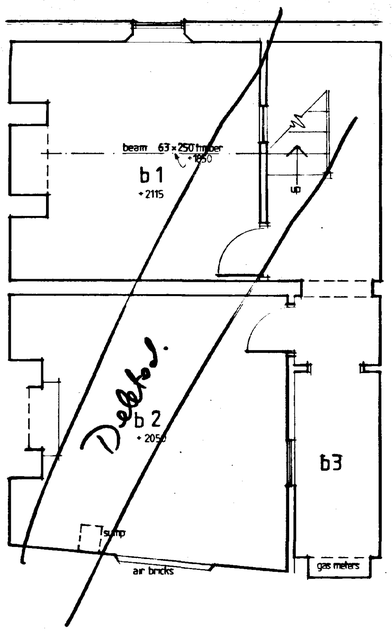


BASEMENT

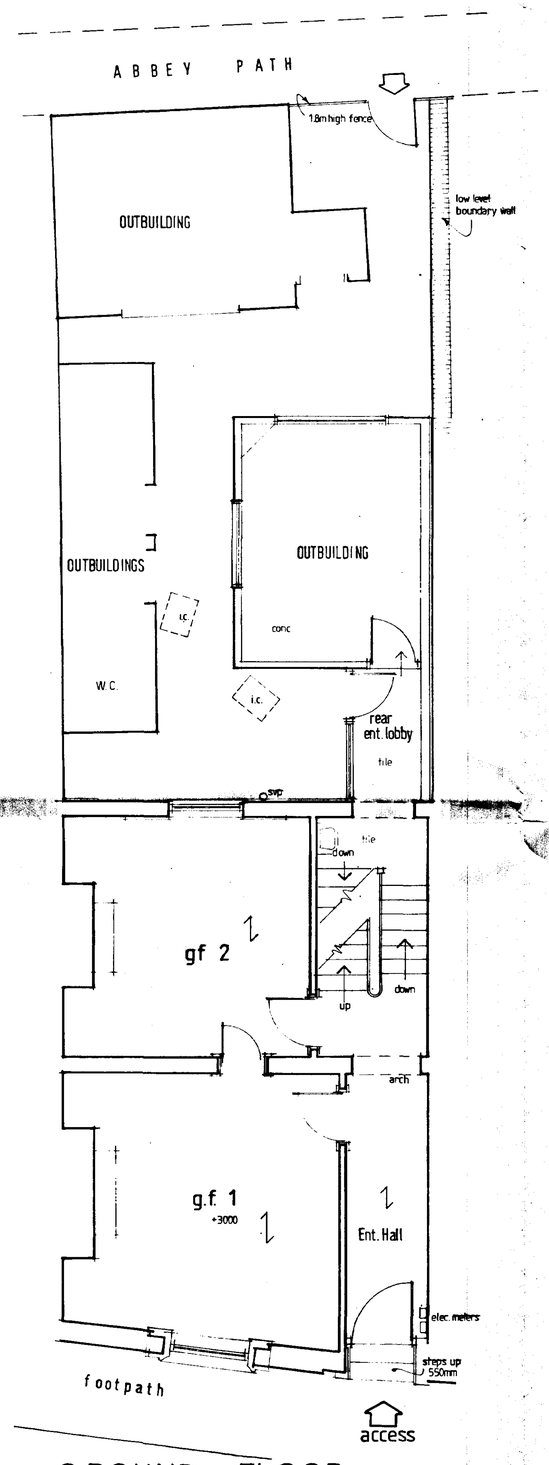

GROUND FLOOR

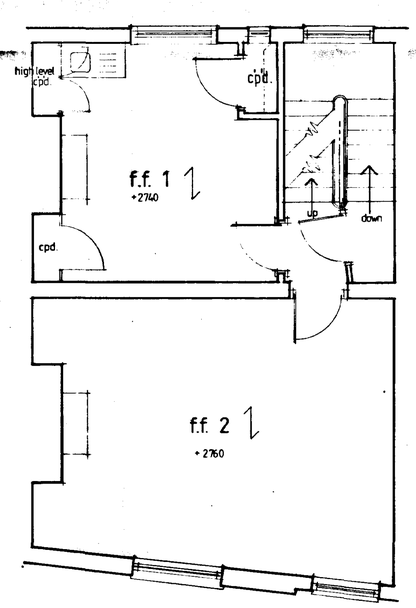

FIRST FLOOR

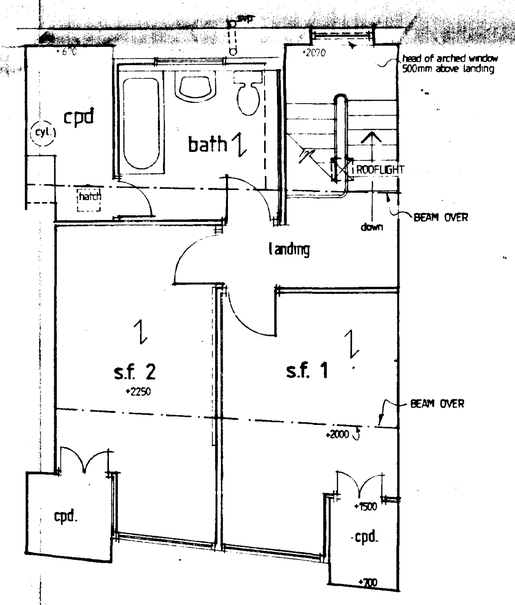

SECOND FLOOR

DETERMINED PLAN

SOUTH HOLLAND DC
HOUSING & PLANNING
17 JUN 1998
Ref: 0621/98

Moulton Design
Planning & Architecture
69 East Cob Gate, Moulton, Lincolnshire PE12 6QF
Tel / Fax 01406 370081 Principal : Alan J. Finch

No. 7 THE CRESCENT SPALDING
SURVEY
FOR MR. M. CONGREVE

06/98 1:50/1:1250 980603/S1