



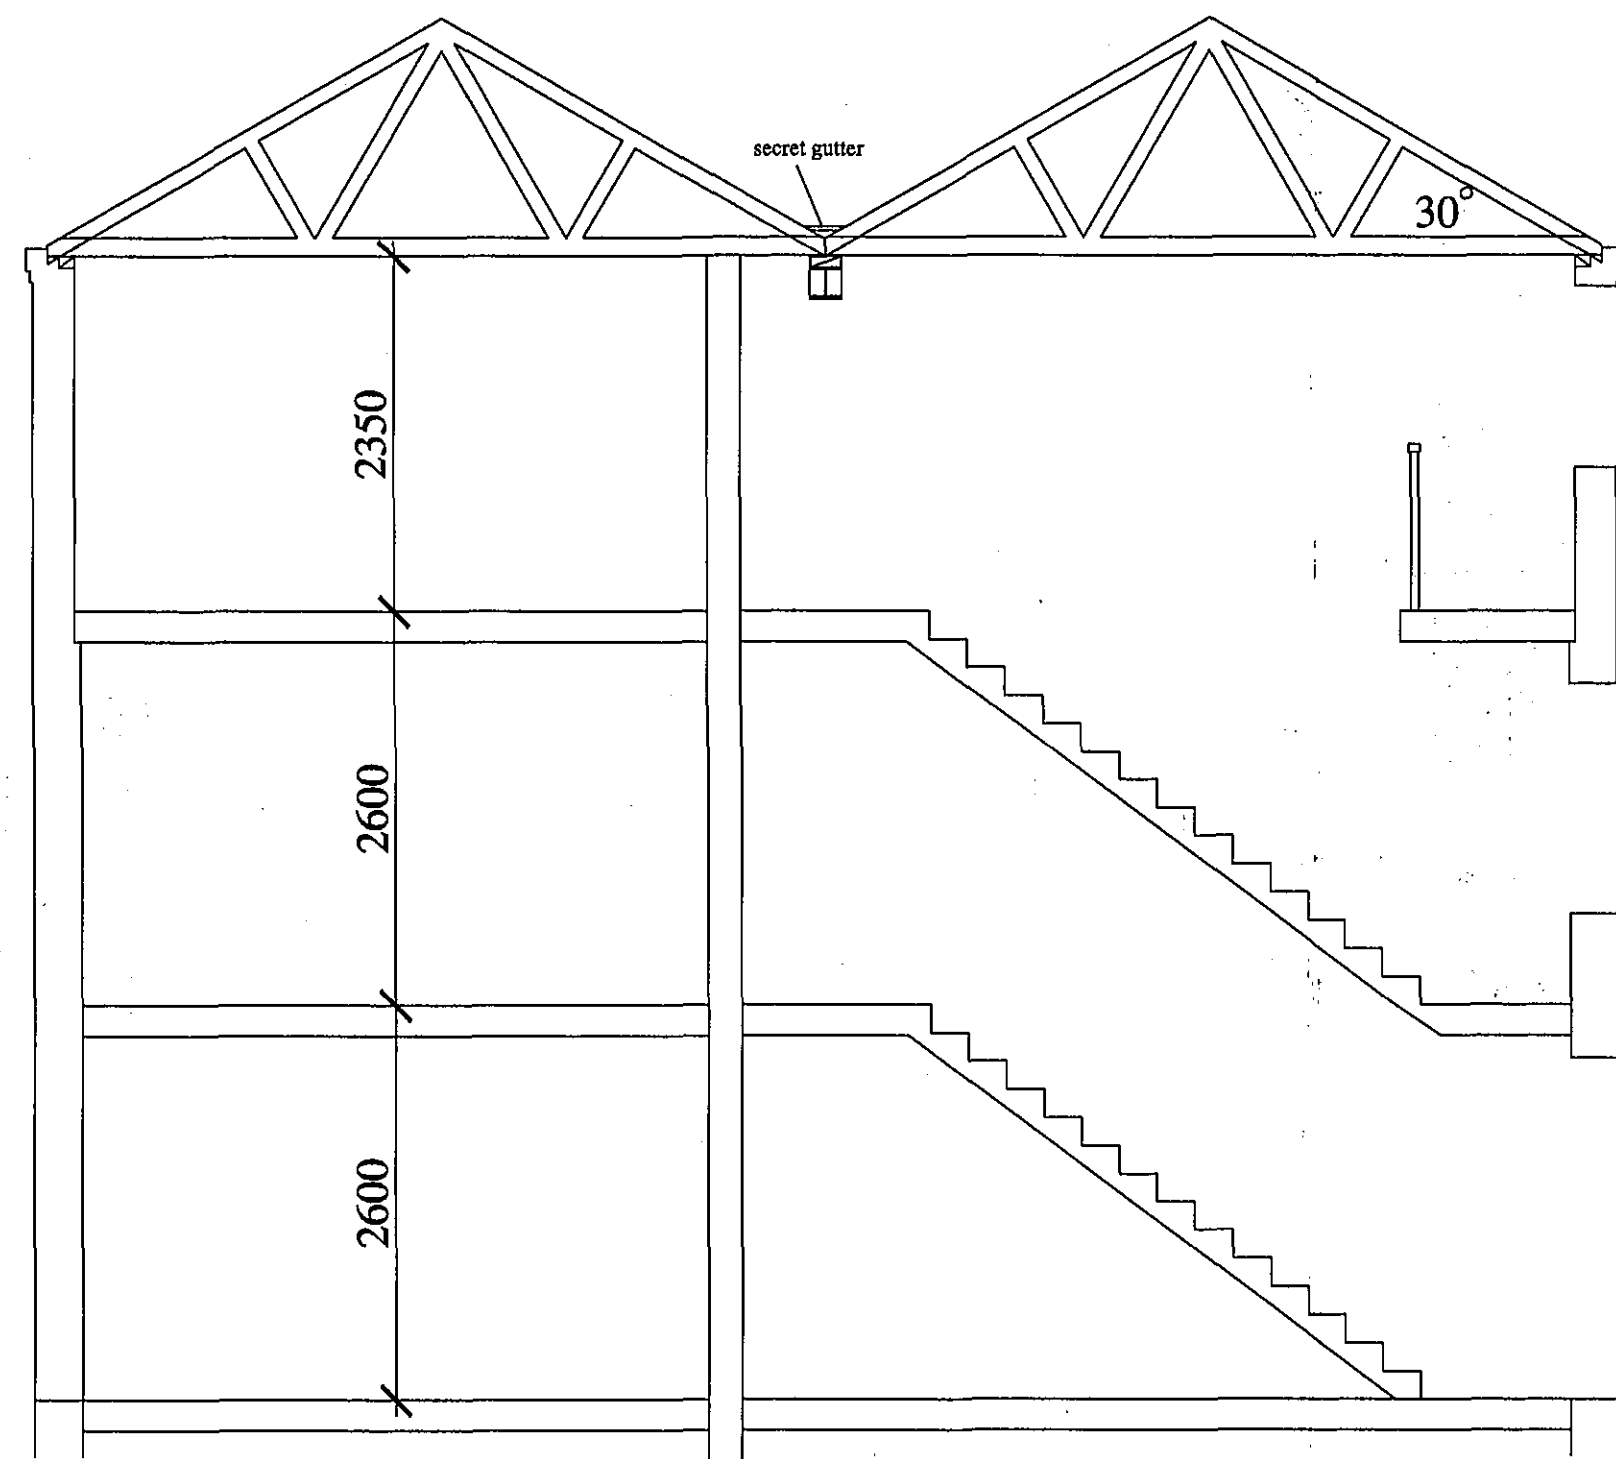

section 1 : 50

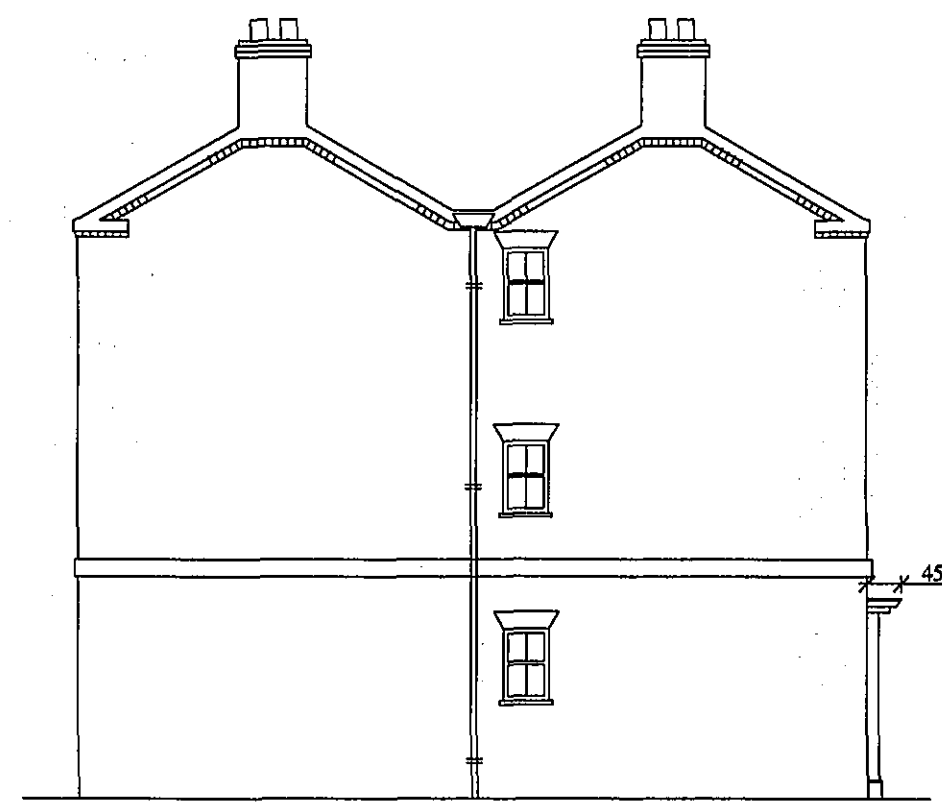


west elevation

- dummy stacks
- natural slate roof
- black rainwater goods
- brick corbelling
- dark red facing bricks
- contrasting brick-on-end rubbed brick arches
- white painted timber sash windows
- contrasting brick projecting band course
- existing wall and gate




south elevation (front) 1 : 100

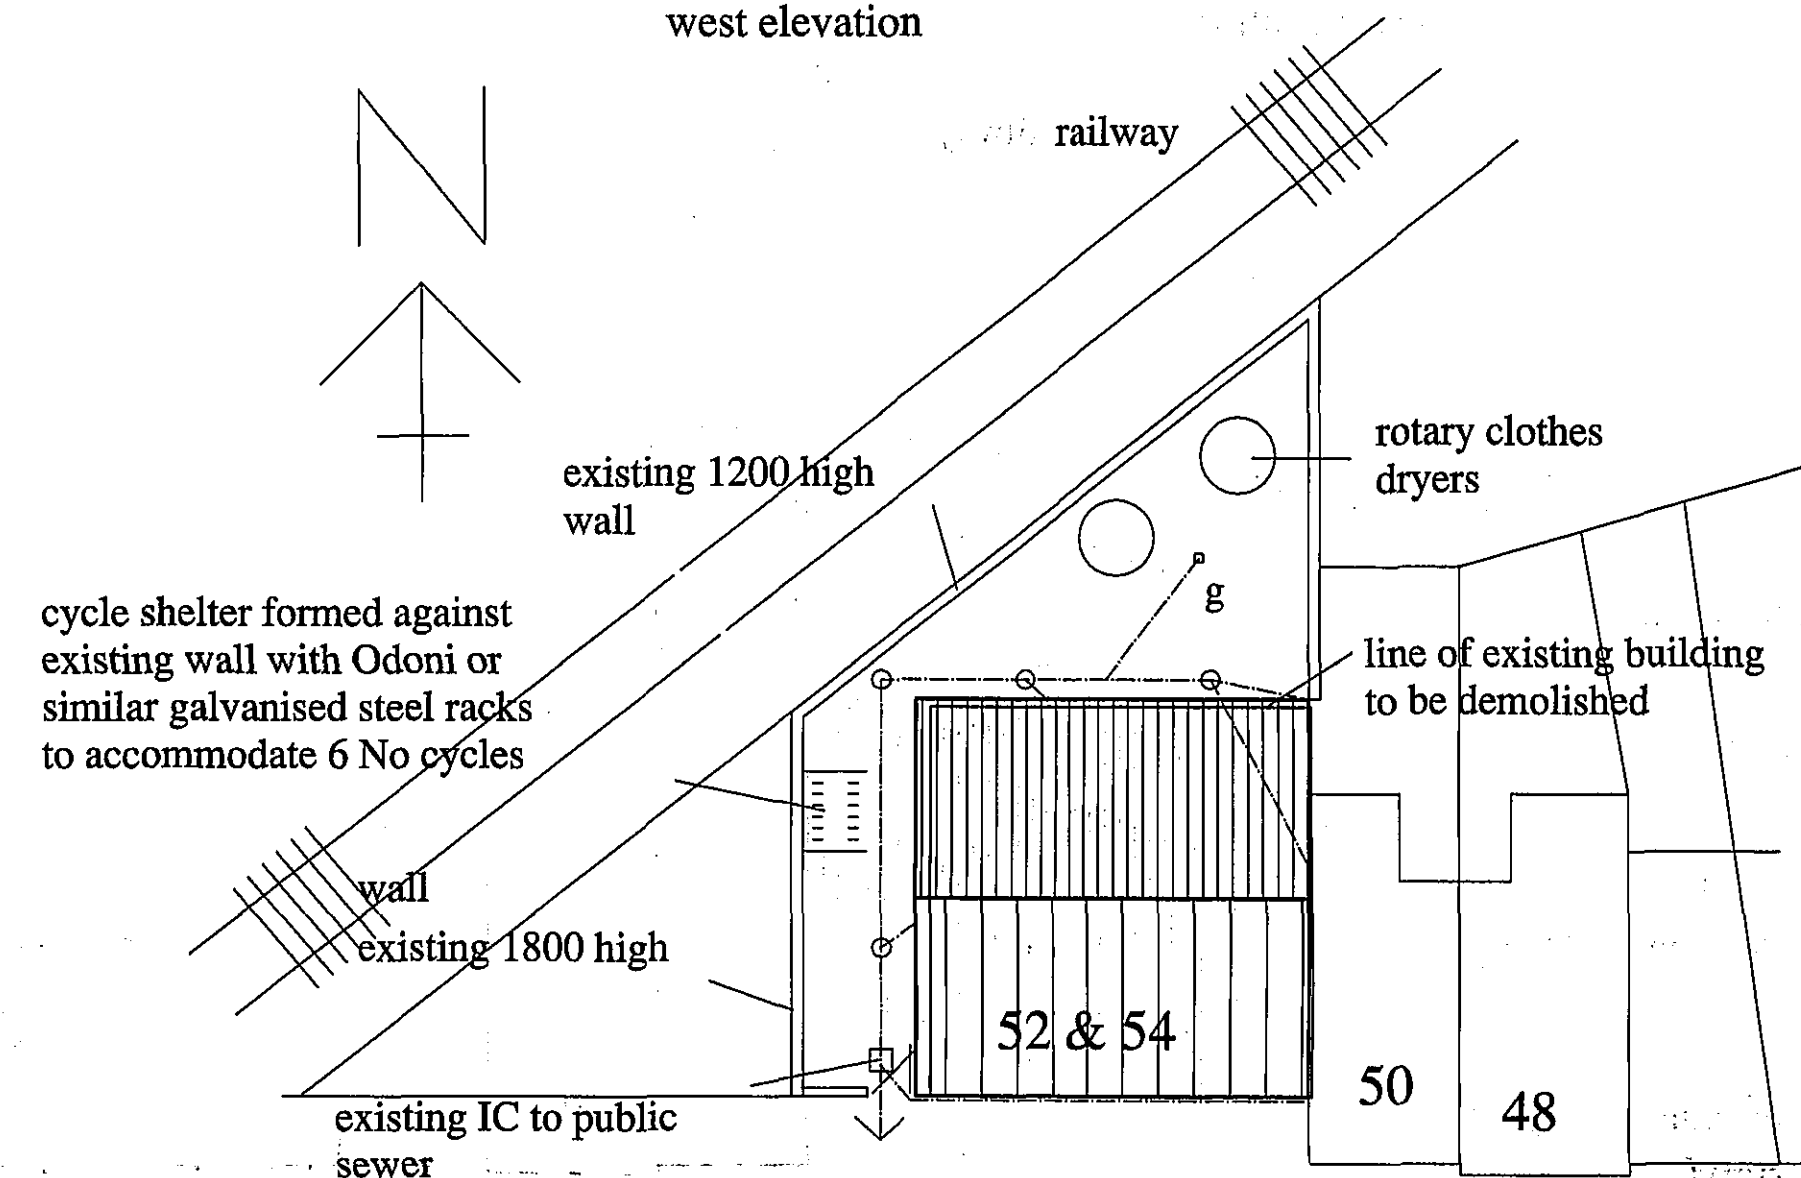


block plan
1 : 200




north elevation

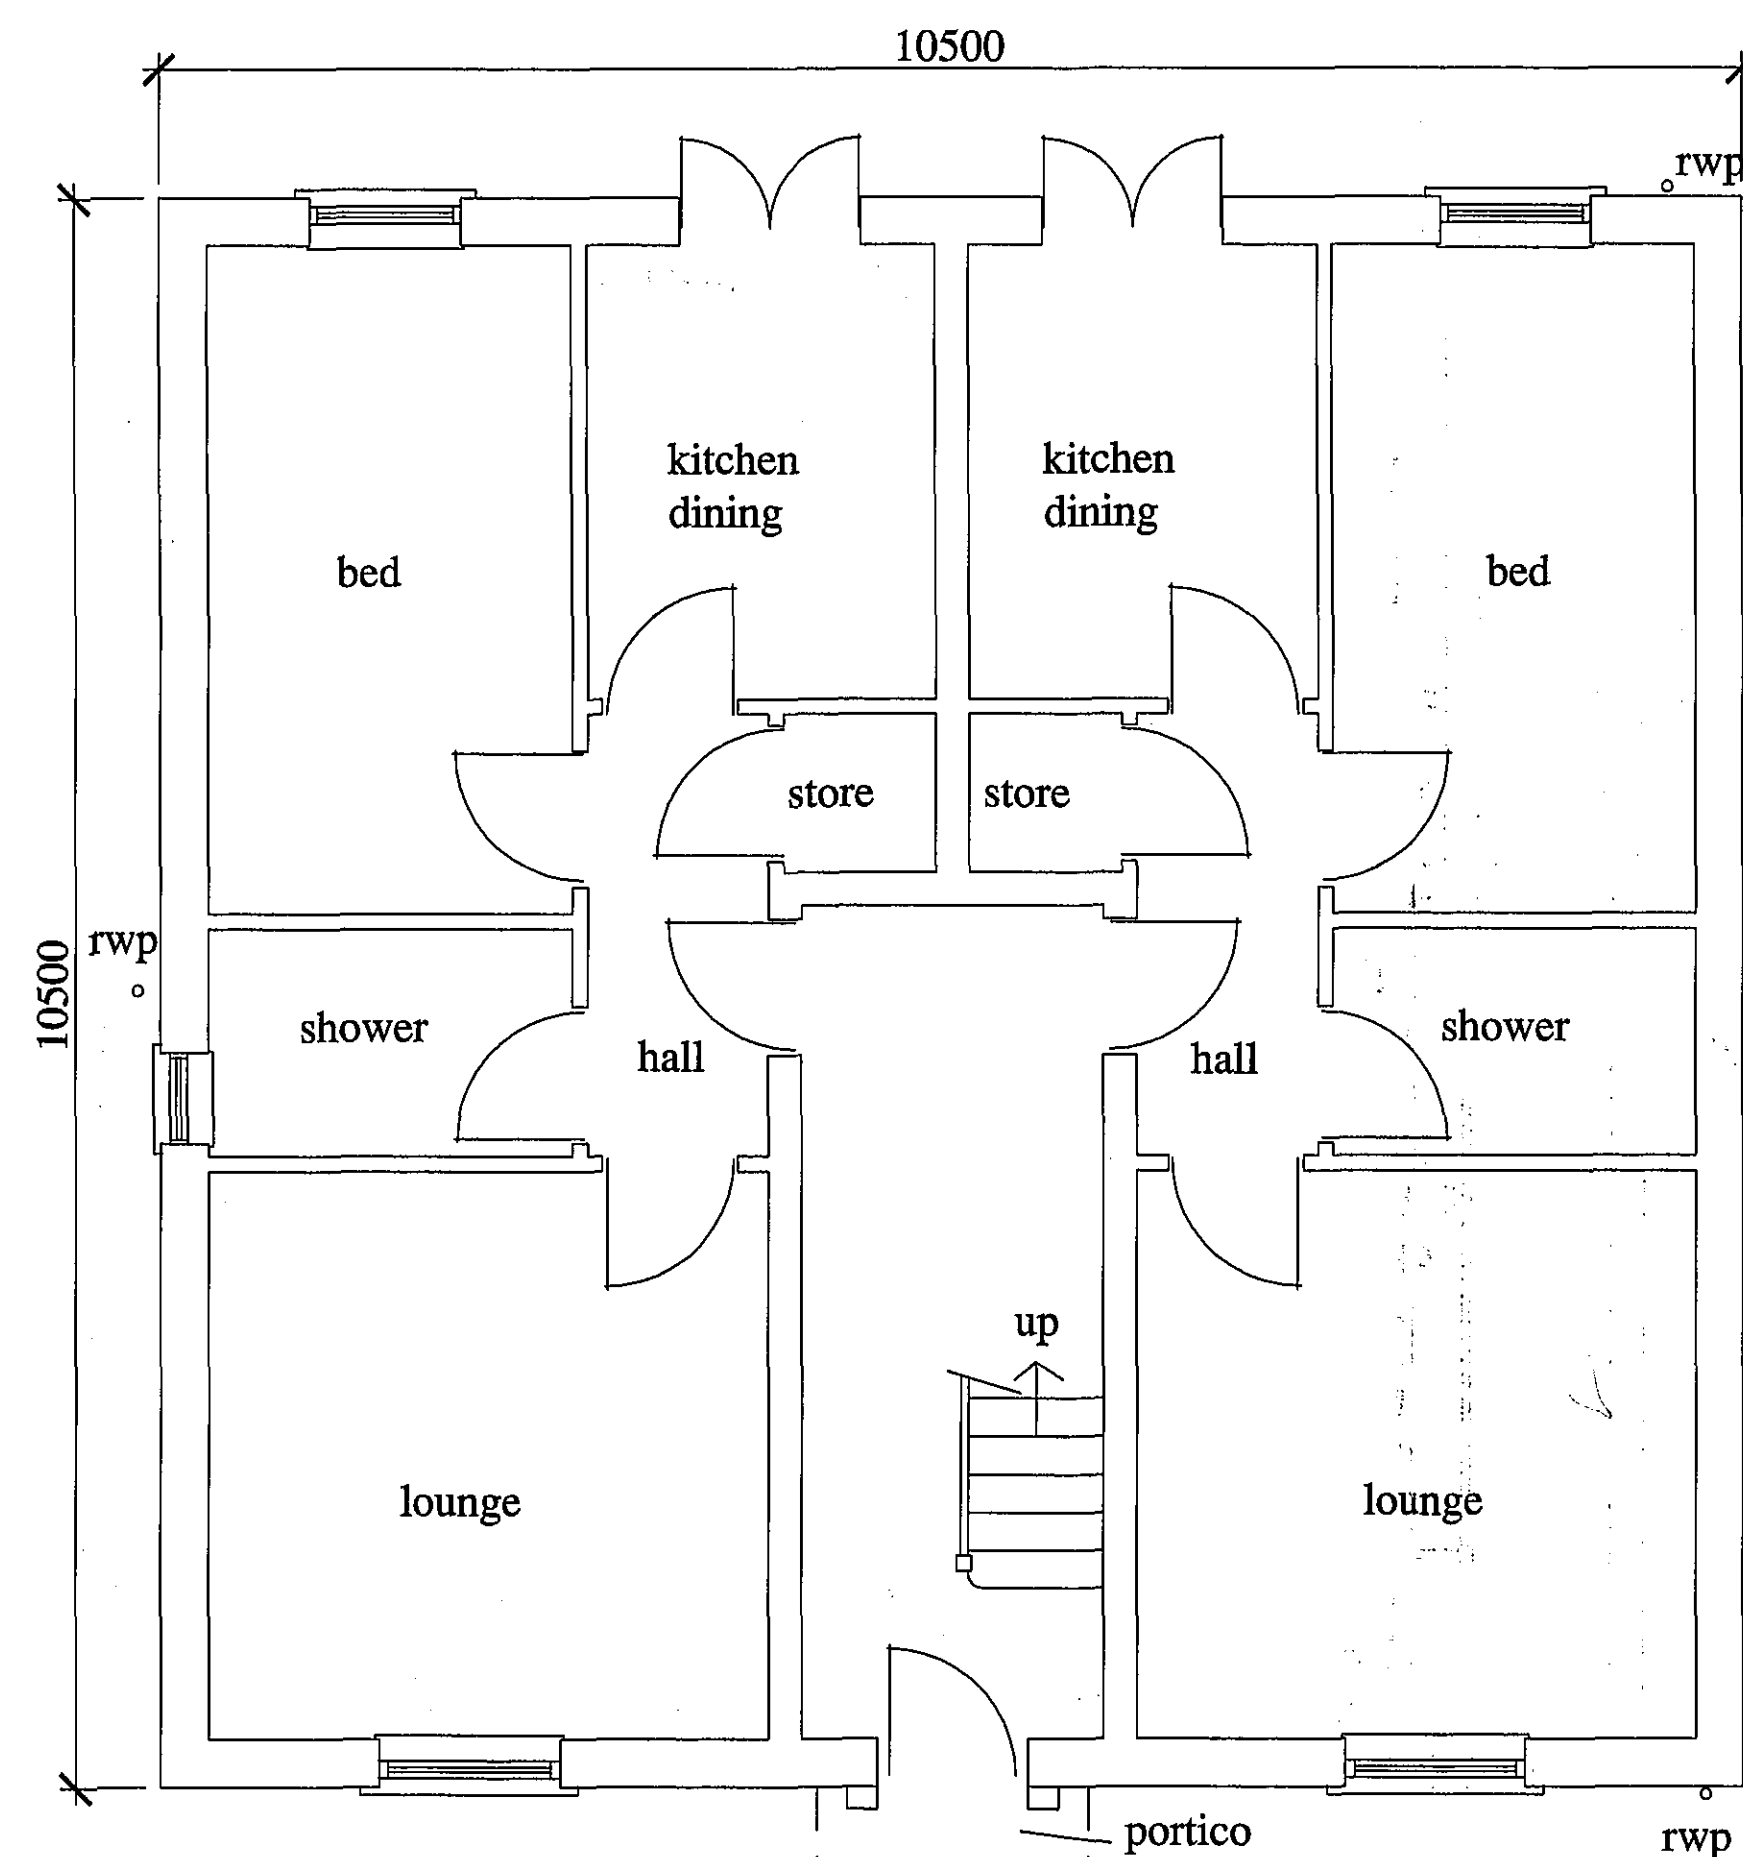

ground floor 1 : 50

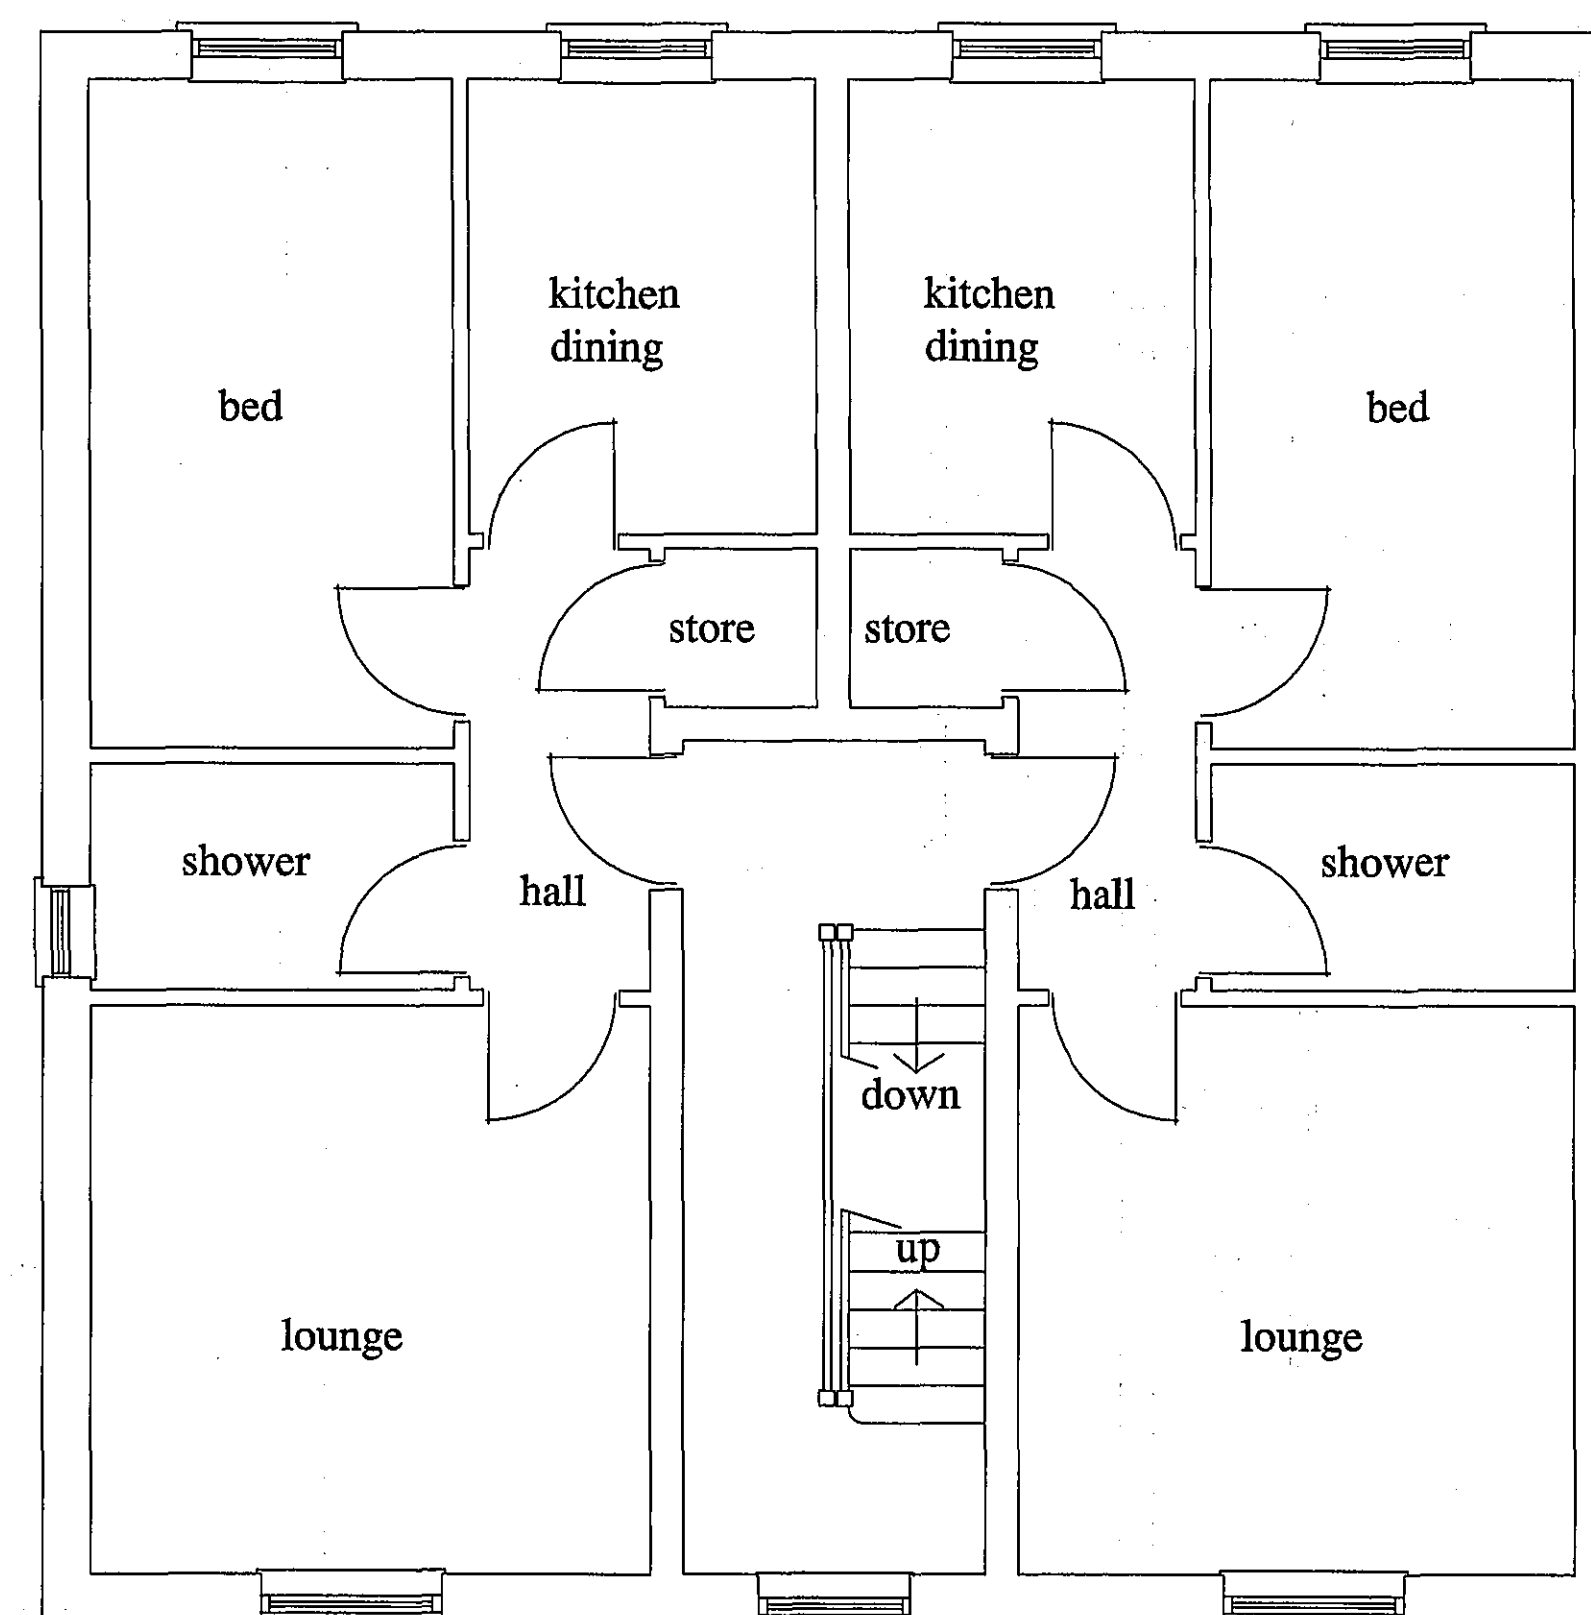

first floor

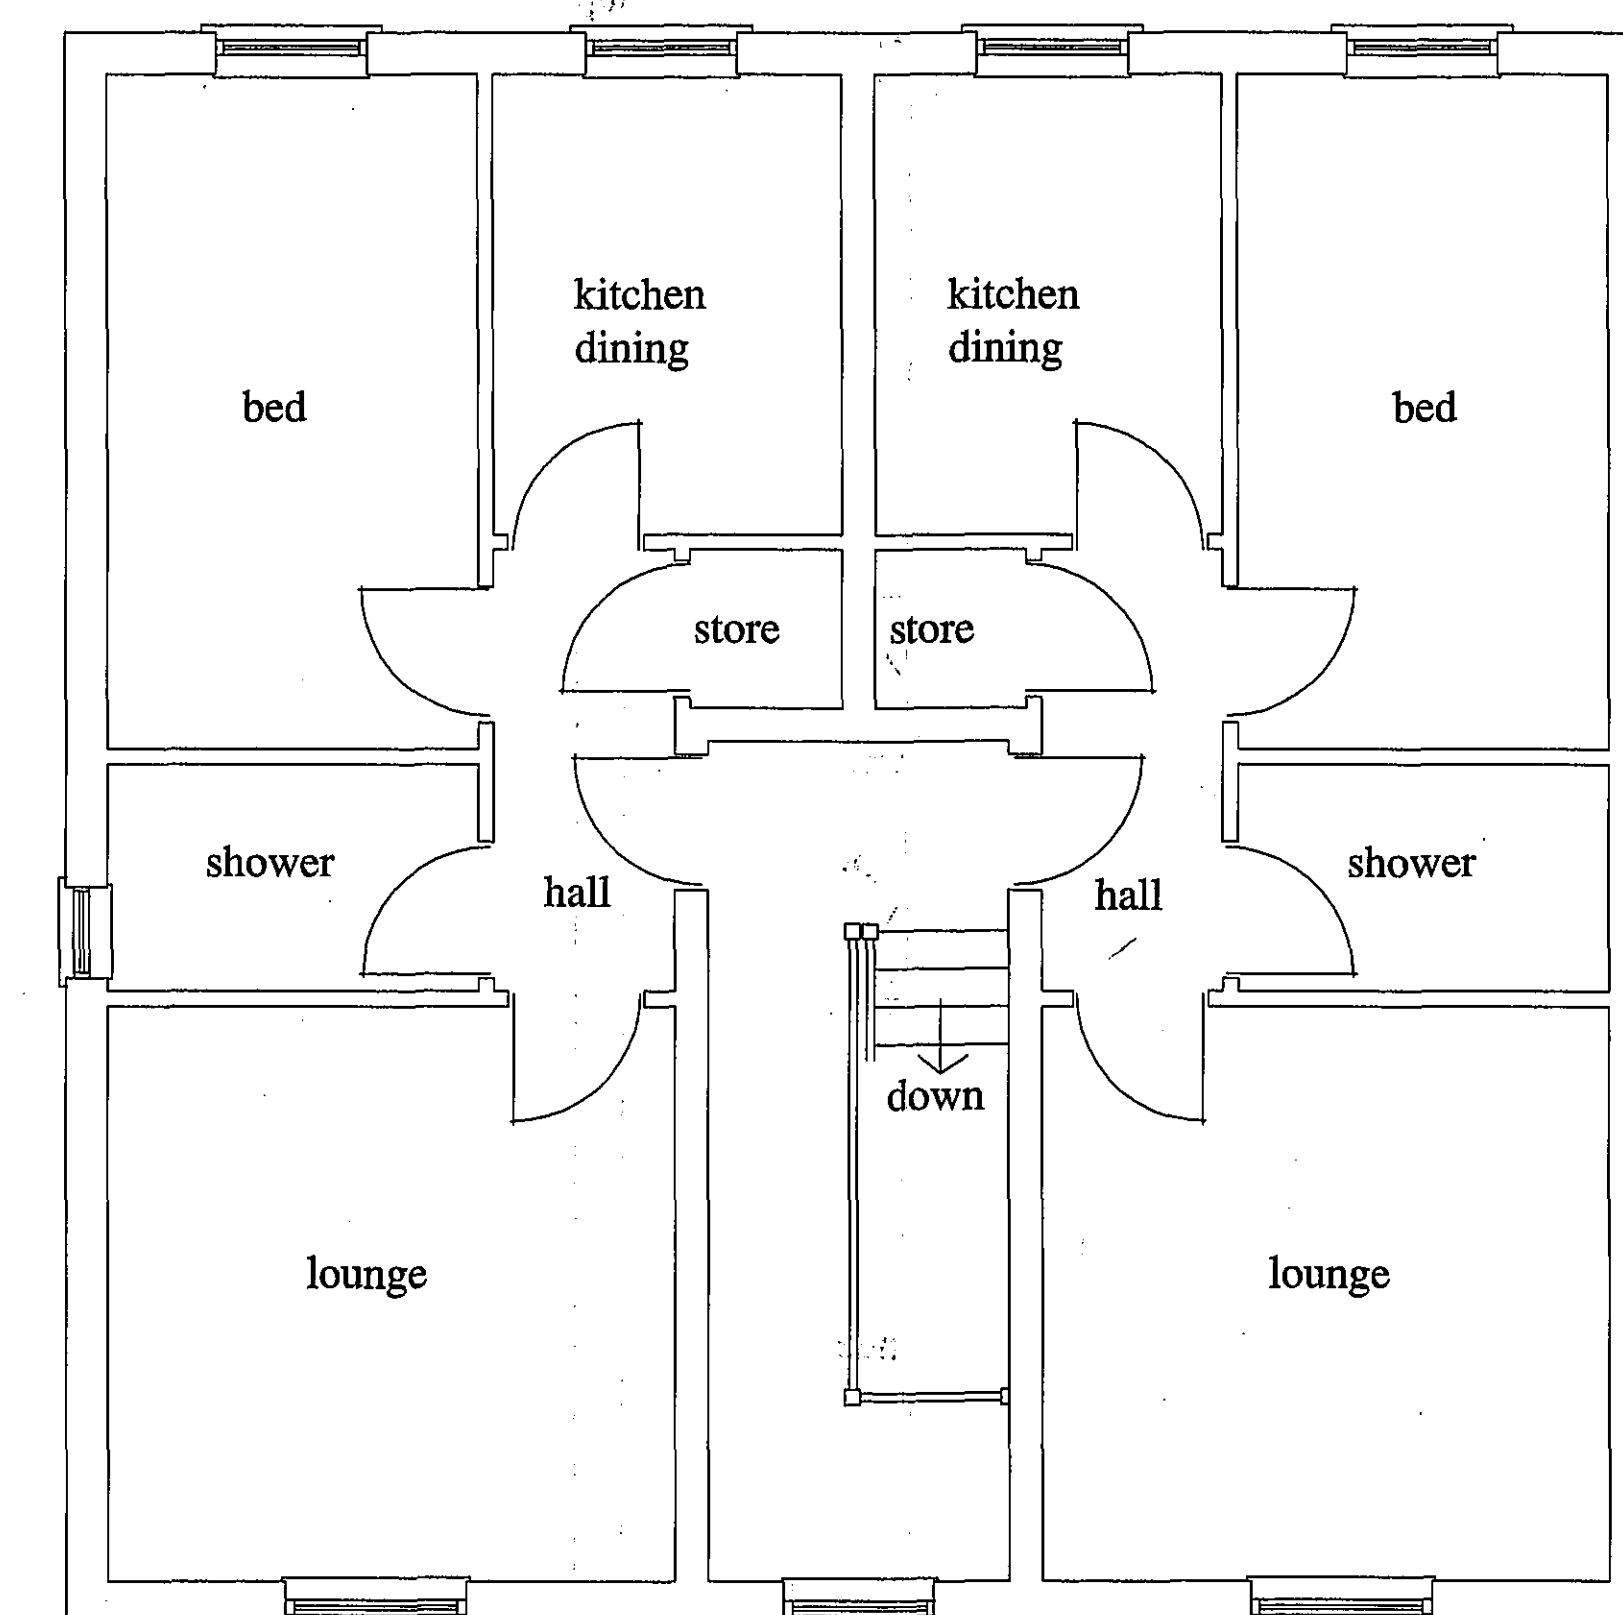

second floor

**DETERMINED
PLAN**

SHDC
PLANNING & DEVELOPMENT
- 8 MAY 2006
Ref. 0622/06

REV C : Second floor windows increased in height to front & rear. Portico reduced to 450mm projection. Cycle shelter added
Revised 4/5/06

REV B : Portico added to front door. Windows changed to vertical sliding sash. West gable altered & dormers removed. Band course added & roof changed to natural slate
Revised 25/3/06

REV A : Redrawn with height reduced from four to three storey. Chimney stacks added
20/1/06

D. W. Bradley
chartered surveyor

Hawthorn Lodge, Church Lane, Algarth, Boston, Lincs PE20 2HH
Tel : (01205) 460944
Fax : (01205) 460911
Mobile : 07946 569326
Email : dwb@dwbradley.force9.co.uk

client : MR T. HO

project : REPLACEMENT DWELLINGS
AT 52 & 54 WINSOVER ROAD
SPALDING
Lincs

title : PLANS/ELEVATIONS/SECTIONS

date : JAN 2005 scales : AS SHOWN

RICS drg.no. 0480/1 C